


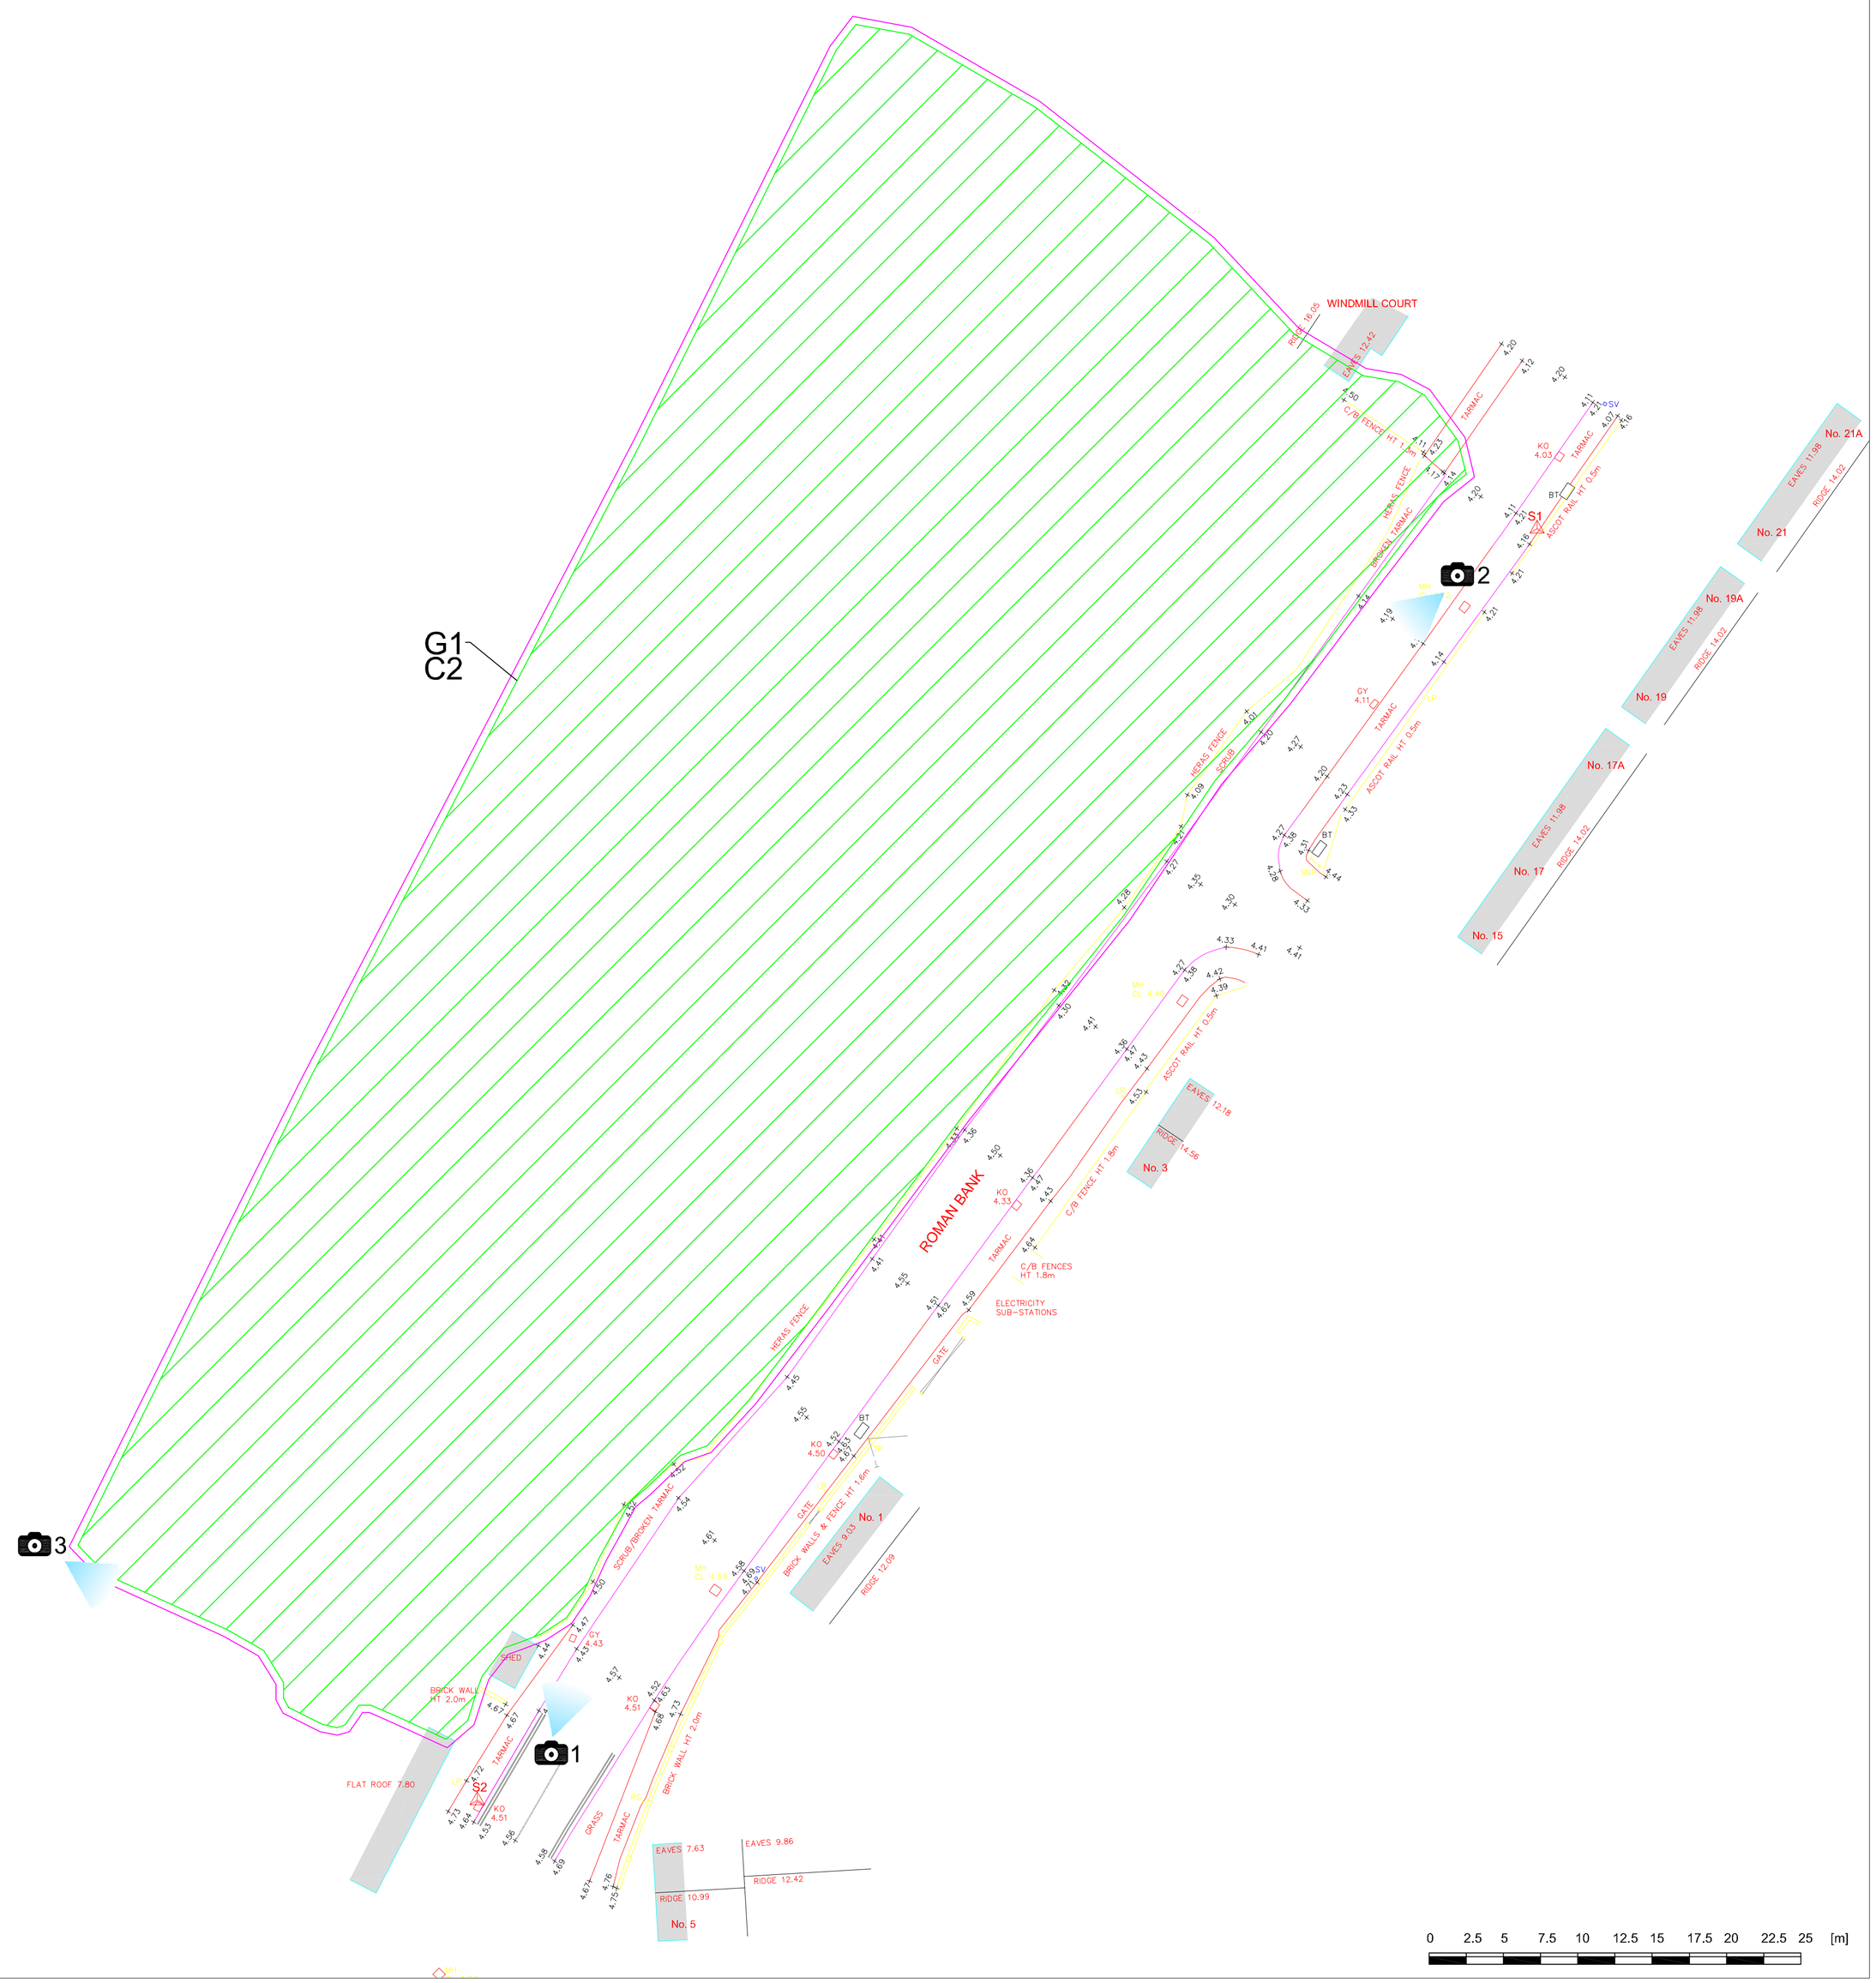





elliottconsultancyltd.
arboricultural consultants

Wrens Nest, Underhill, Glaisdale
North Yorkshire YO21 2PF
01947 897001
enquiries@elliottconsultancy.com

Tree Position Showing Crown Extents and BS5837 Category A

Tree Position Showing Crown Extents and BS5837 Category B

Tree Position Showing Crown Extents and BS5837 Category C

Tree Position Showing Crown Extents and BS5837 Category U

Root Protection Area - to remain free from disturbance

Group of Trees

Hedgerow

1/G1 Tree/Group

A1/B1/ C1/U BS5837 Retention Category

1 Photo Number, Position and Aspect

APPENDIX 2

Drawing Title:	Tree Constraints Plan
Project:	Roman Bank, Spalding
Drawing Number:	ARB/CP/2989/TCP
Date:	November 2022
Scale:	1:500 @ A1