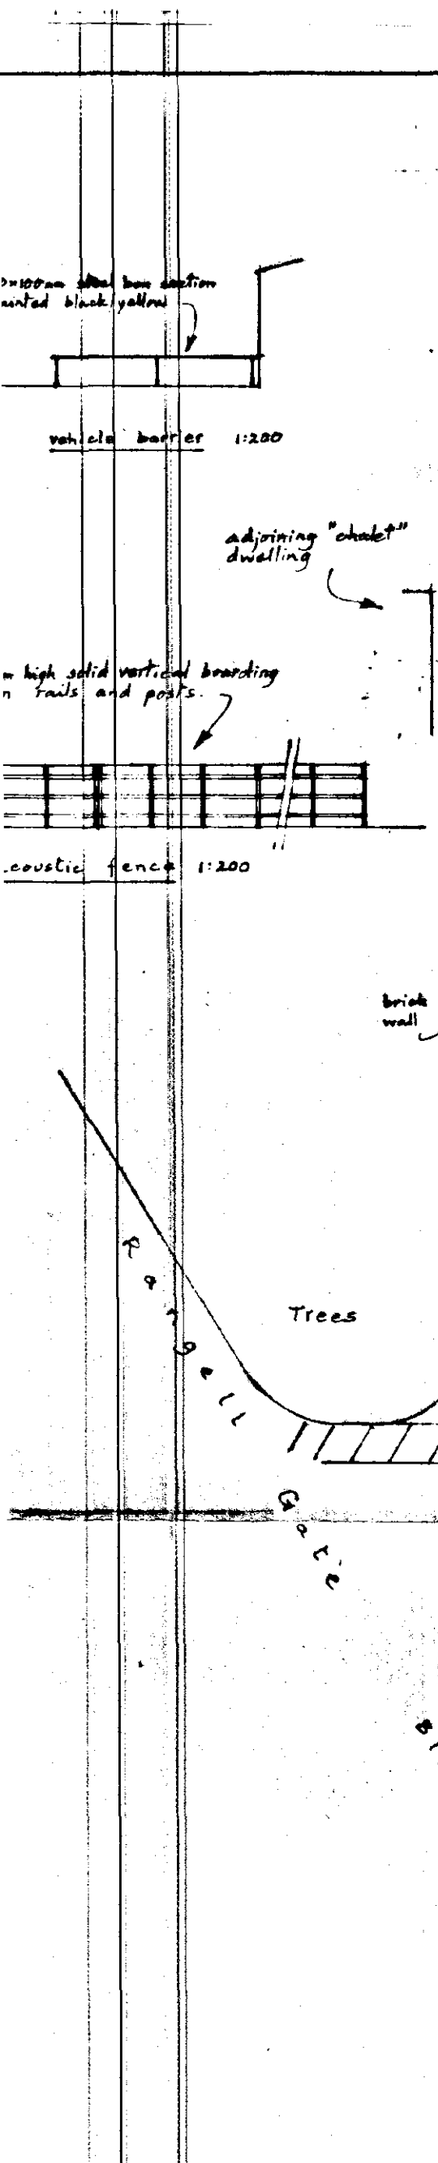

large soakaway

grass

vehicle barrier

grass

acoustic fence

Packhouse

hardstanding.

car parking (16)

future car parking.

concrete roadway

brick wall

34 parking spaces

concrete yard

Cold Stores

Offices

Lorry parking (hardstanding)

Green houses

Rangell Gate

Trees

drainage duct

demarcation of public way yellow lines 3m. wide

overhead pipes

loading bays

18 parking spaces

Garden

Offices

Packhouse

Bliss

Field.

SOUTH HOLLAND DC
HOUSING & PLANNING
07 DEC 1999
Ref: 1230/99

Flower Plus Limited,
Rangell Gate, Low Fulney
SPALDING.

Site Layout.

Written dimensions to be used in preference to scaled, and all measurements to be verified by checking on site.	**Scale** 1:500	A. RO
Local Authority Ref. Planning	**Drawing No.** 991125A	BUILDING DESI
Building Regulations	**Date** Nov. 1999	1, Green Lane, SPALDING, Lin Tel: 0