

LOCATION PLAN scale 1-2500

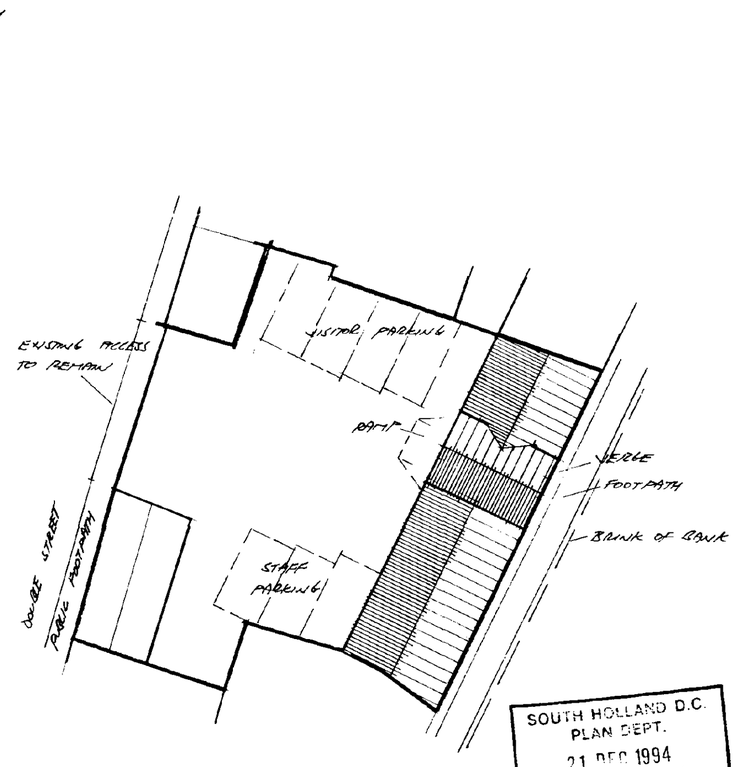

SOUTH HOLLAND D.C.
PLAN DEPT.
21 DEC 1994
REF. H16/1206/94.

SITE PLAN scale 1-250

DETERMINED PLAN

CONTRACTOR TO CHECK ALL DIMENSIONS ON SITE BEFORE WORK COMMENCES.

revision	date	init.	revision details

PODDINGTONS
43 Double Street, Spalding, Lincs, PE11 2AA
Telephone: Spalding (01775) 61856 68296
architectural design consultants

project
MESSRS PODDINGTONS
PROPOSED CONVERSION OF GARAGE TO OFFICES
AT 44, DOUBLE STREET, SPALDING.

drawing
SITE & LOCATION PLAN

scale: AS SHOWN
drawing no: 2569-5
date: MAY 94
drawn: RL
checked:

4804 7877