



SHDC
Planning & Development
14 SEP 2004
Ref: 1207/04

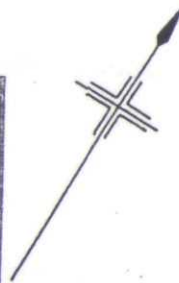

**DETERMINED
PLAN**

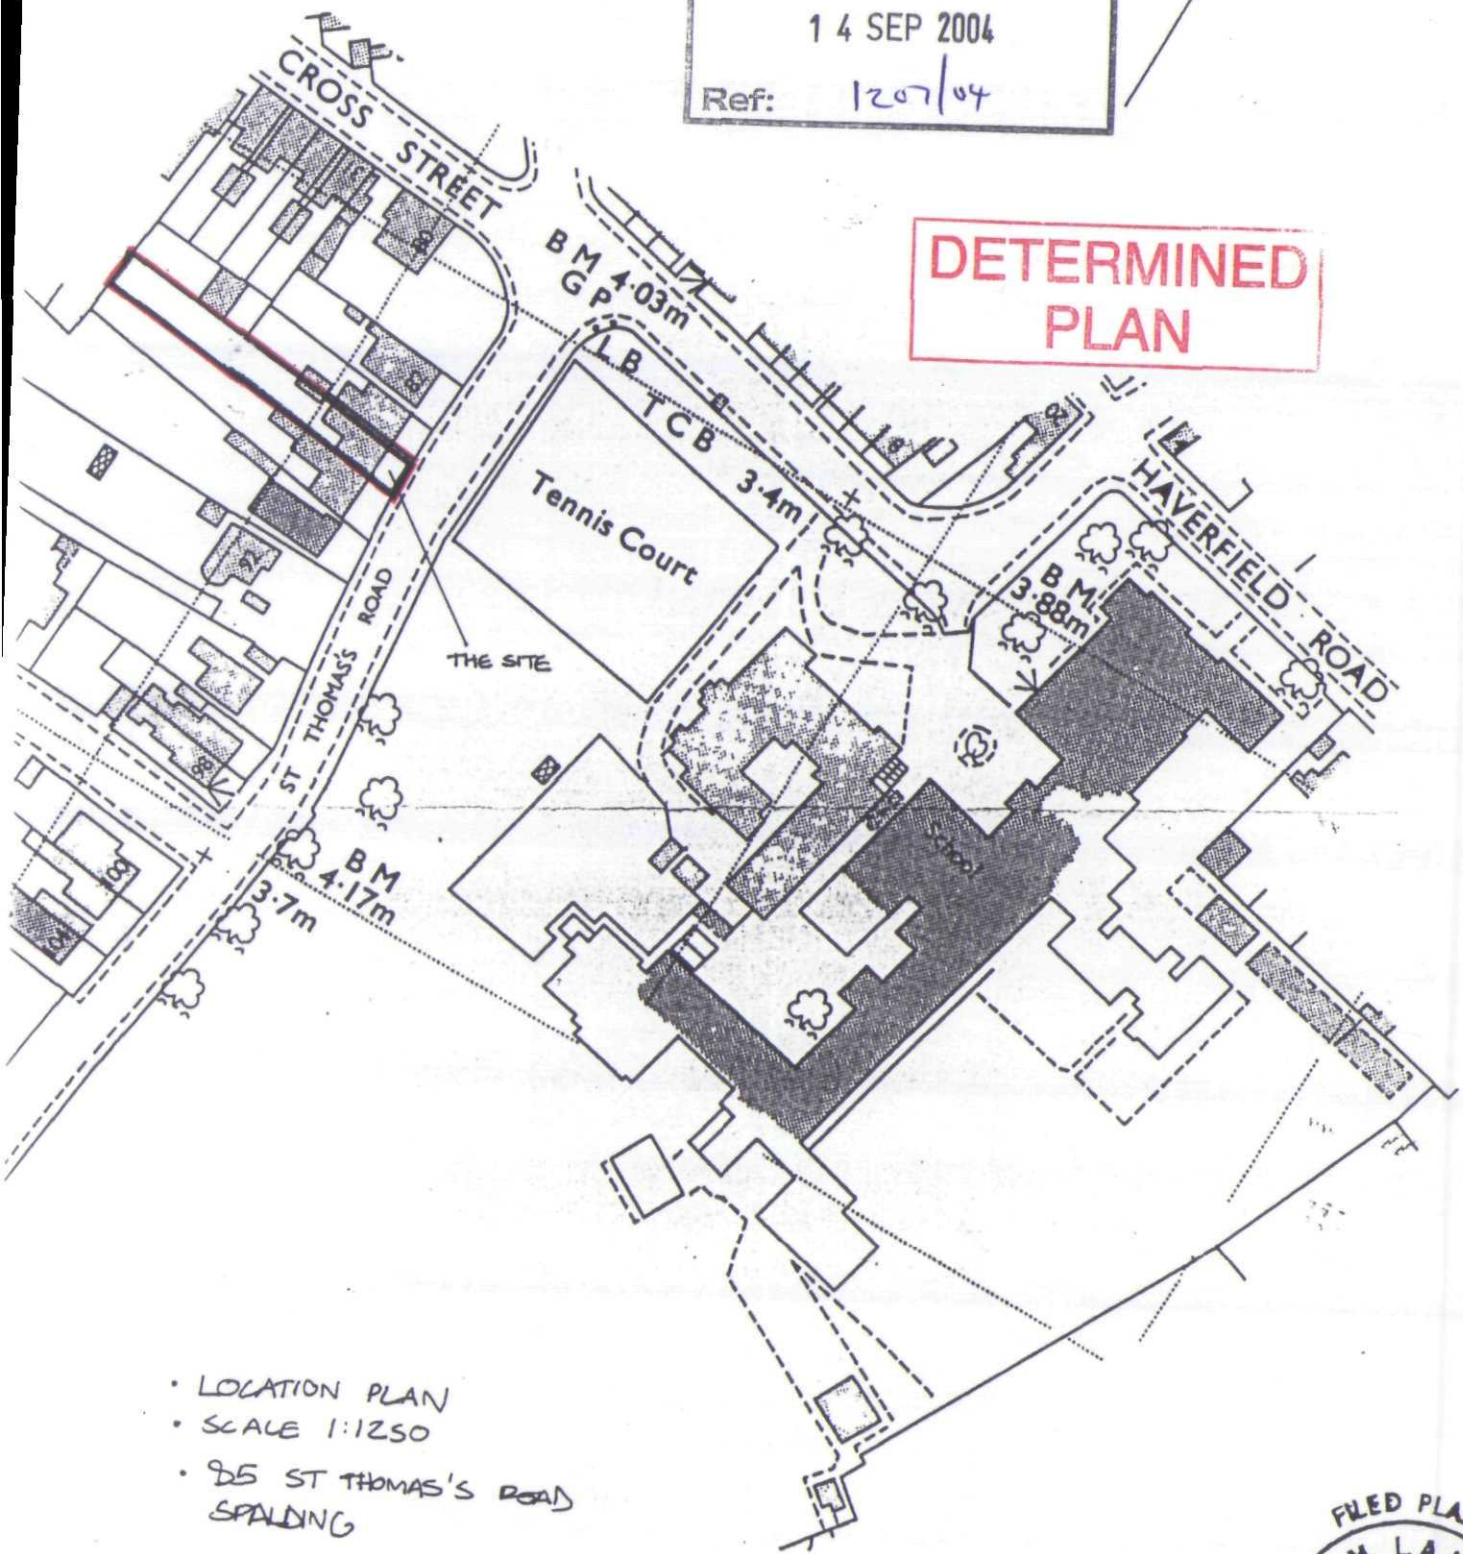

- LOCATION PLAN
- SCALE 1:1250
- 95 ST THOMAS'S ROAD
SPALDING

