




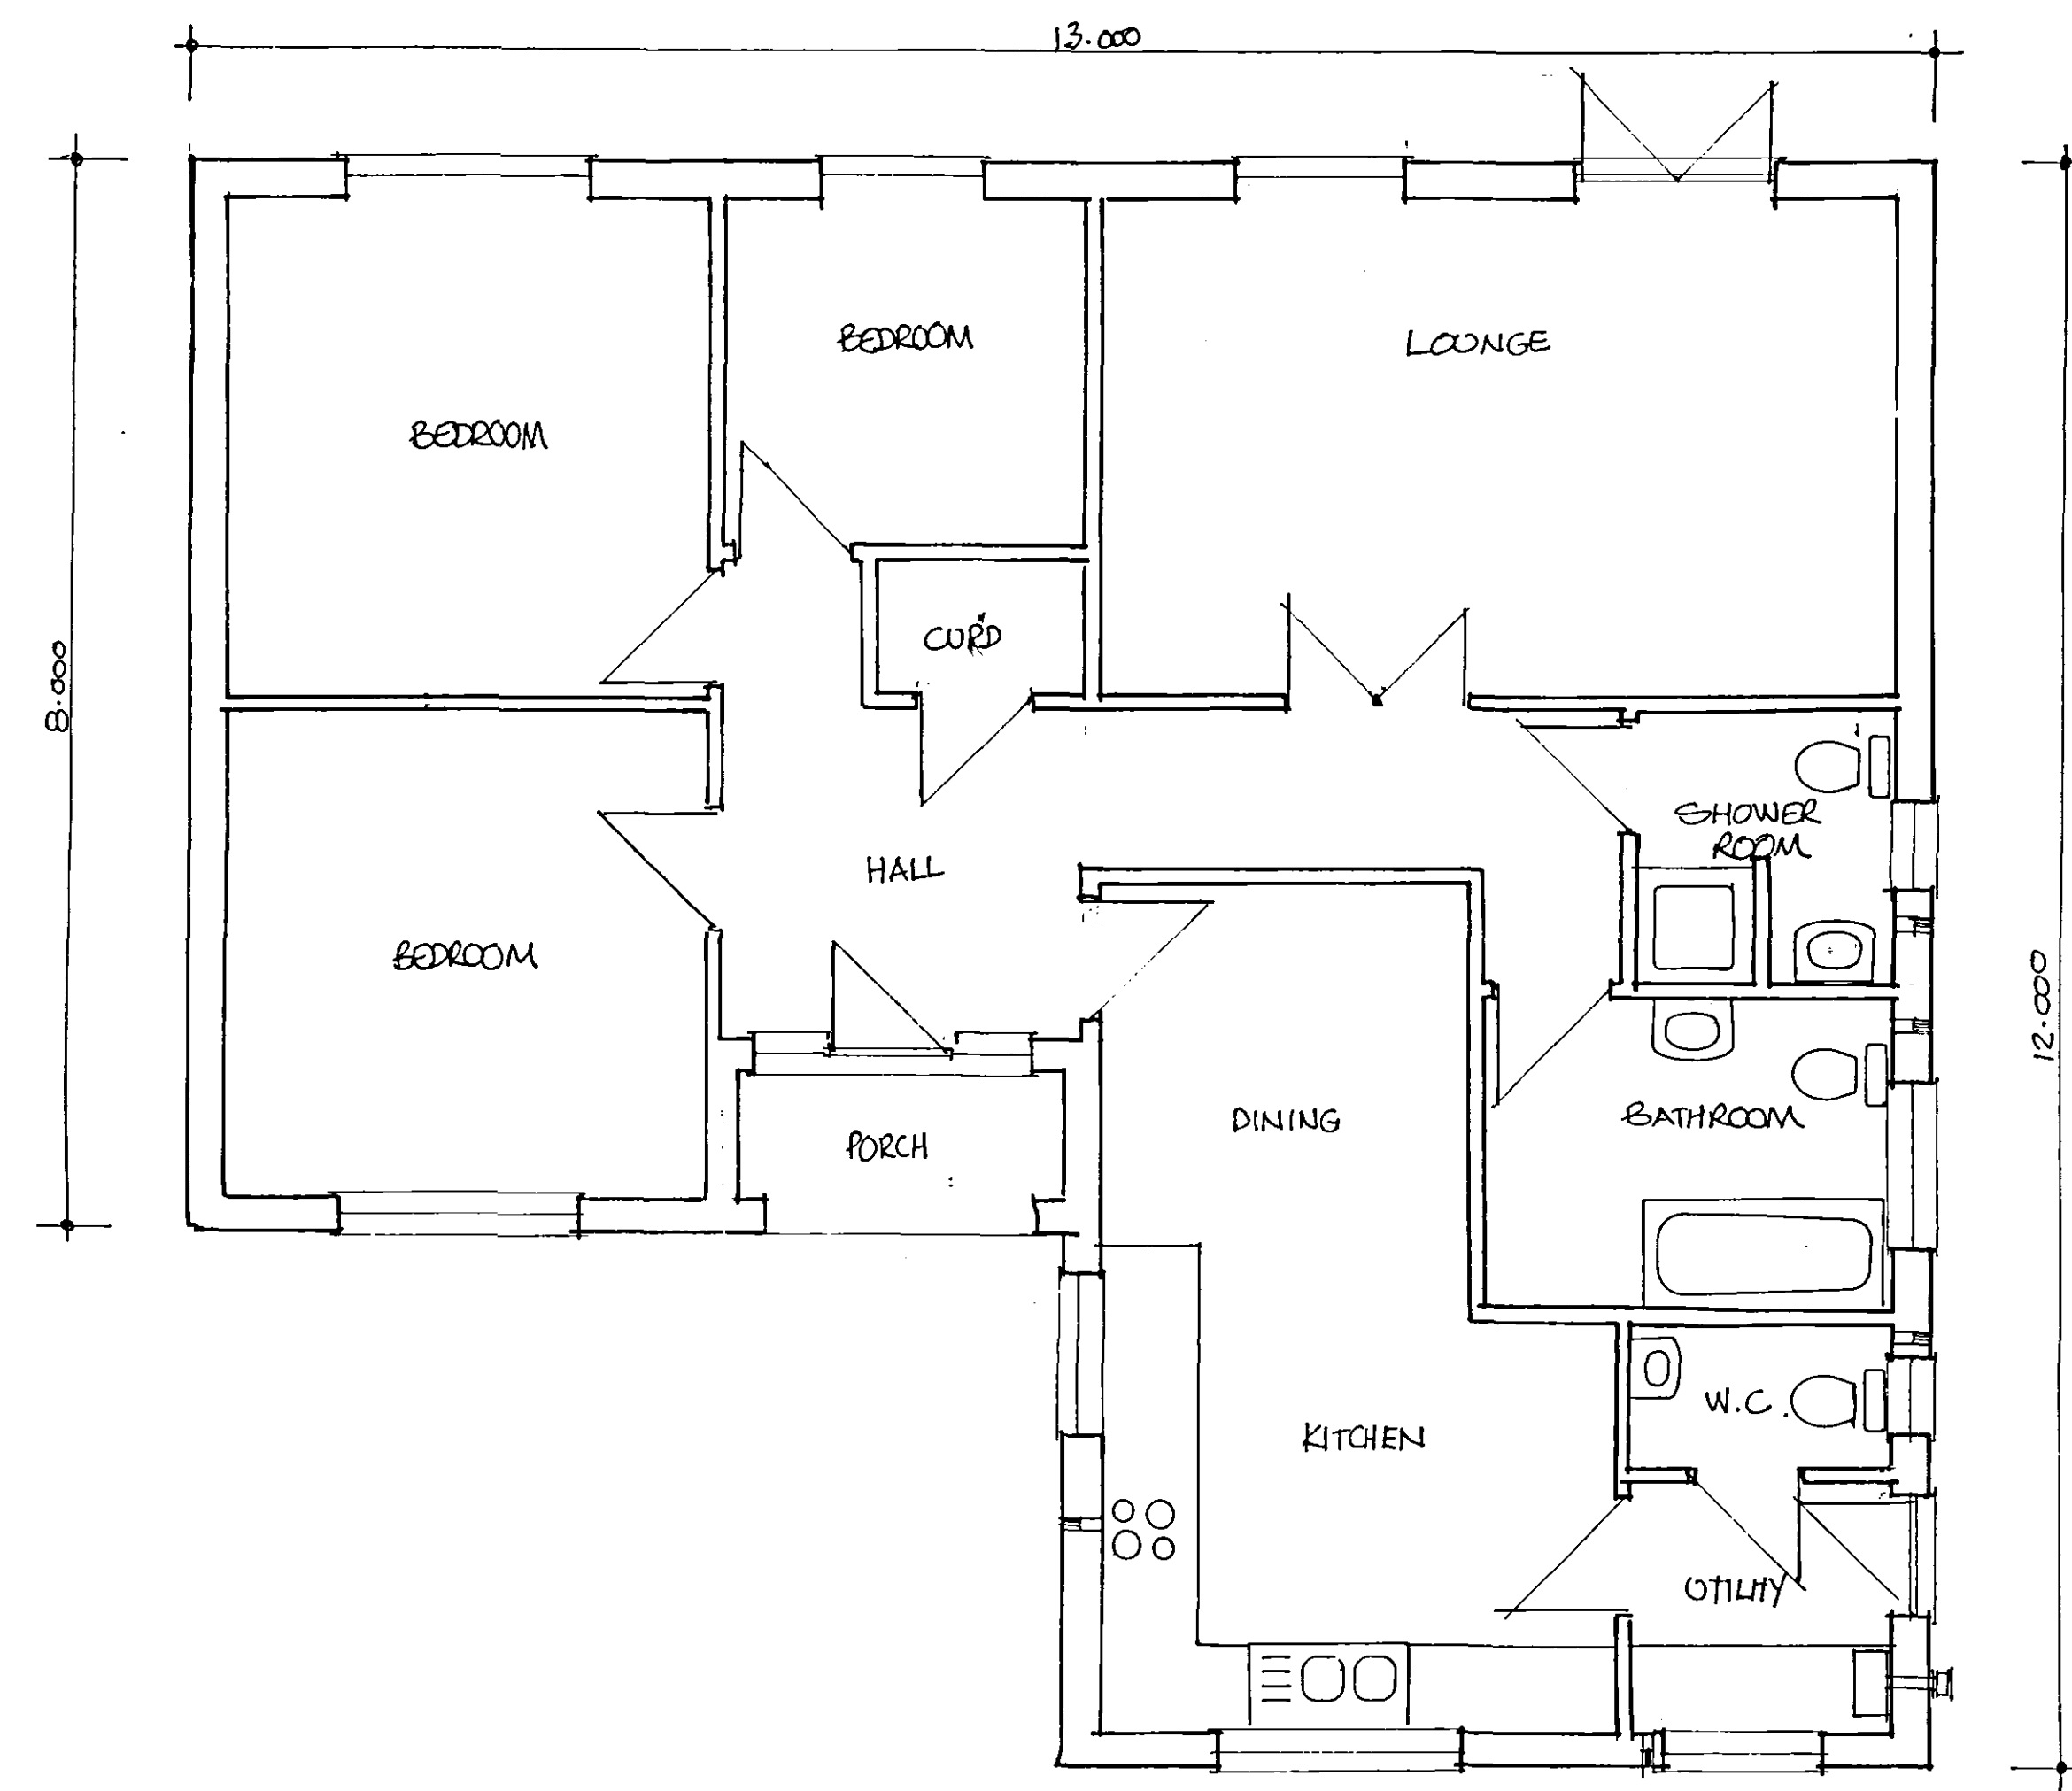


FLOOR LAYOUT PLAN

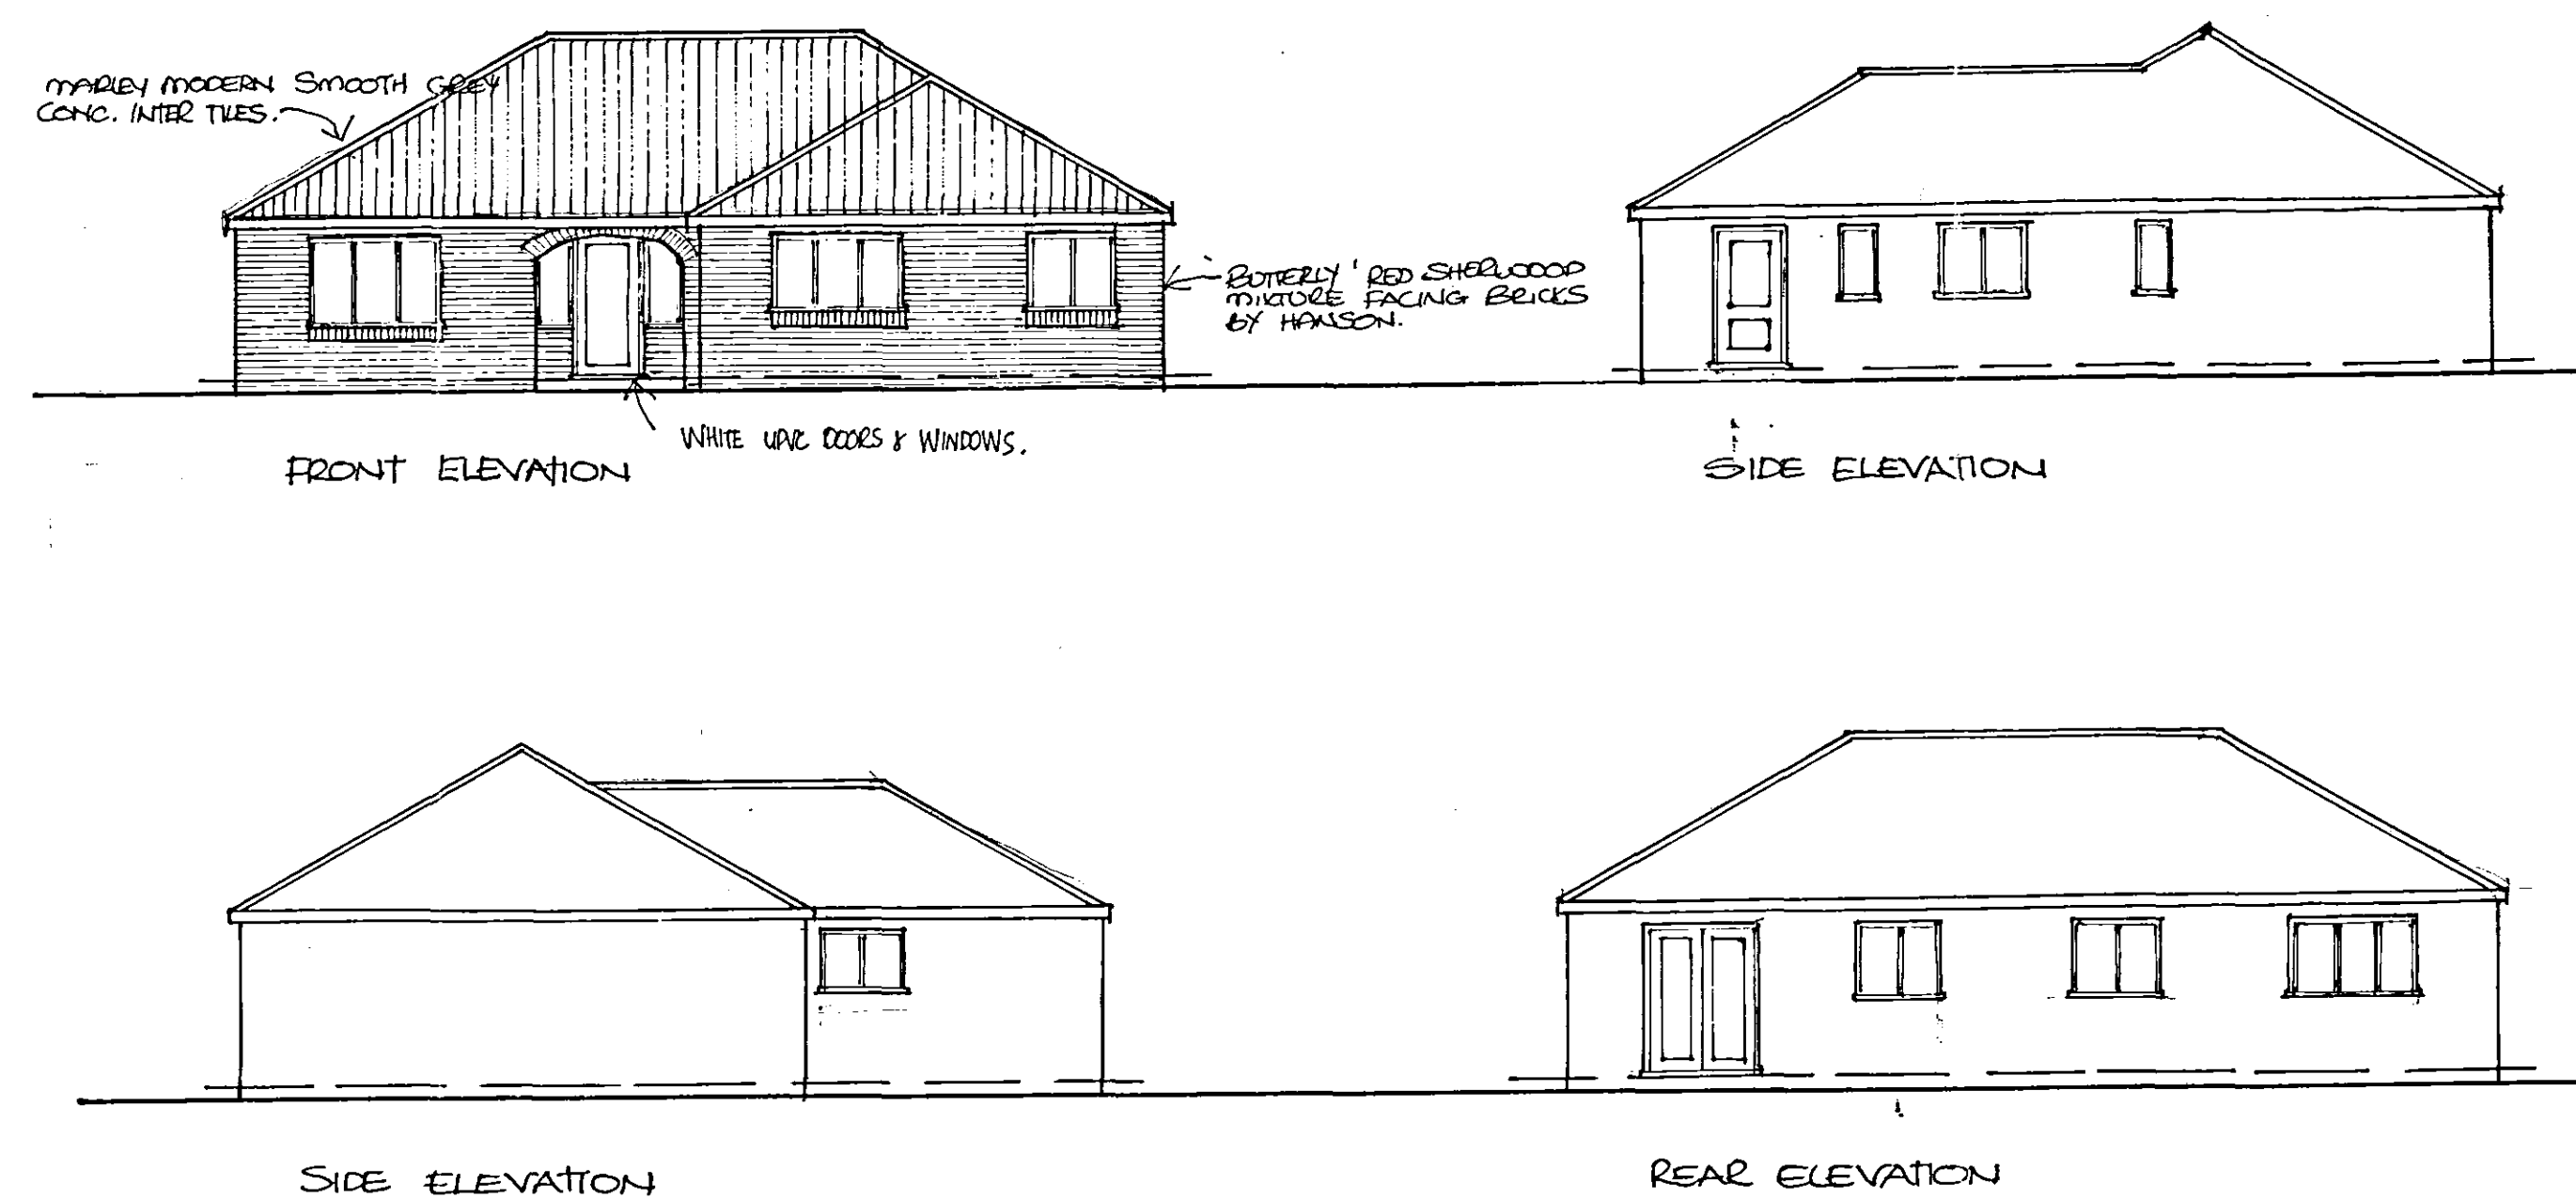


1209/05

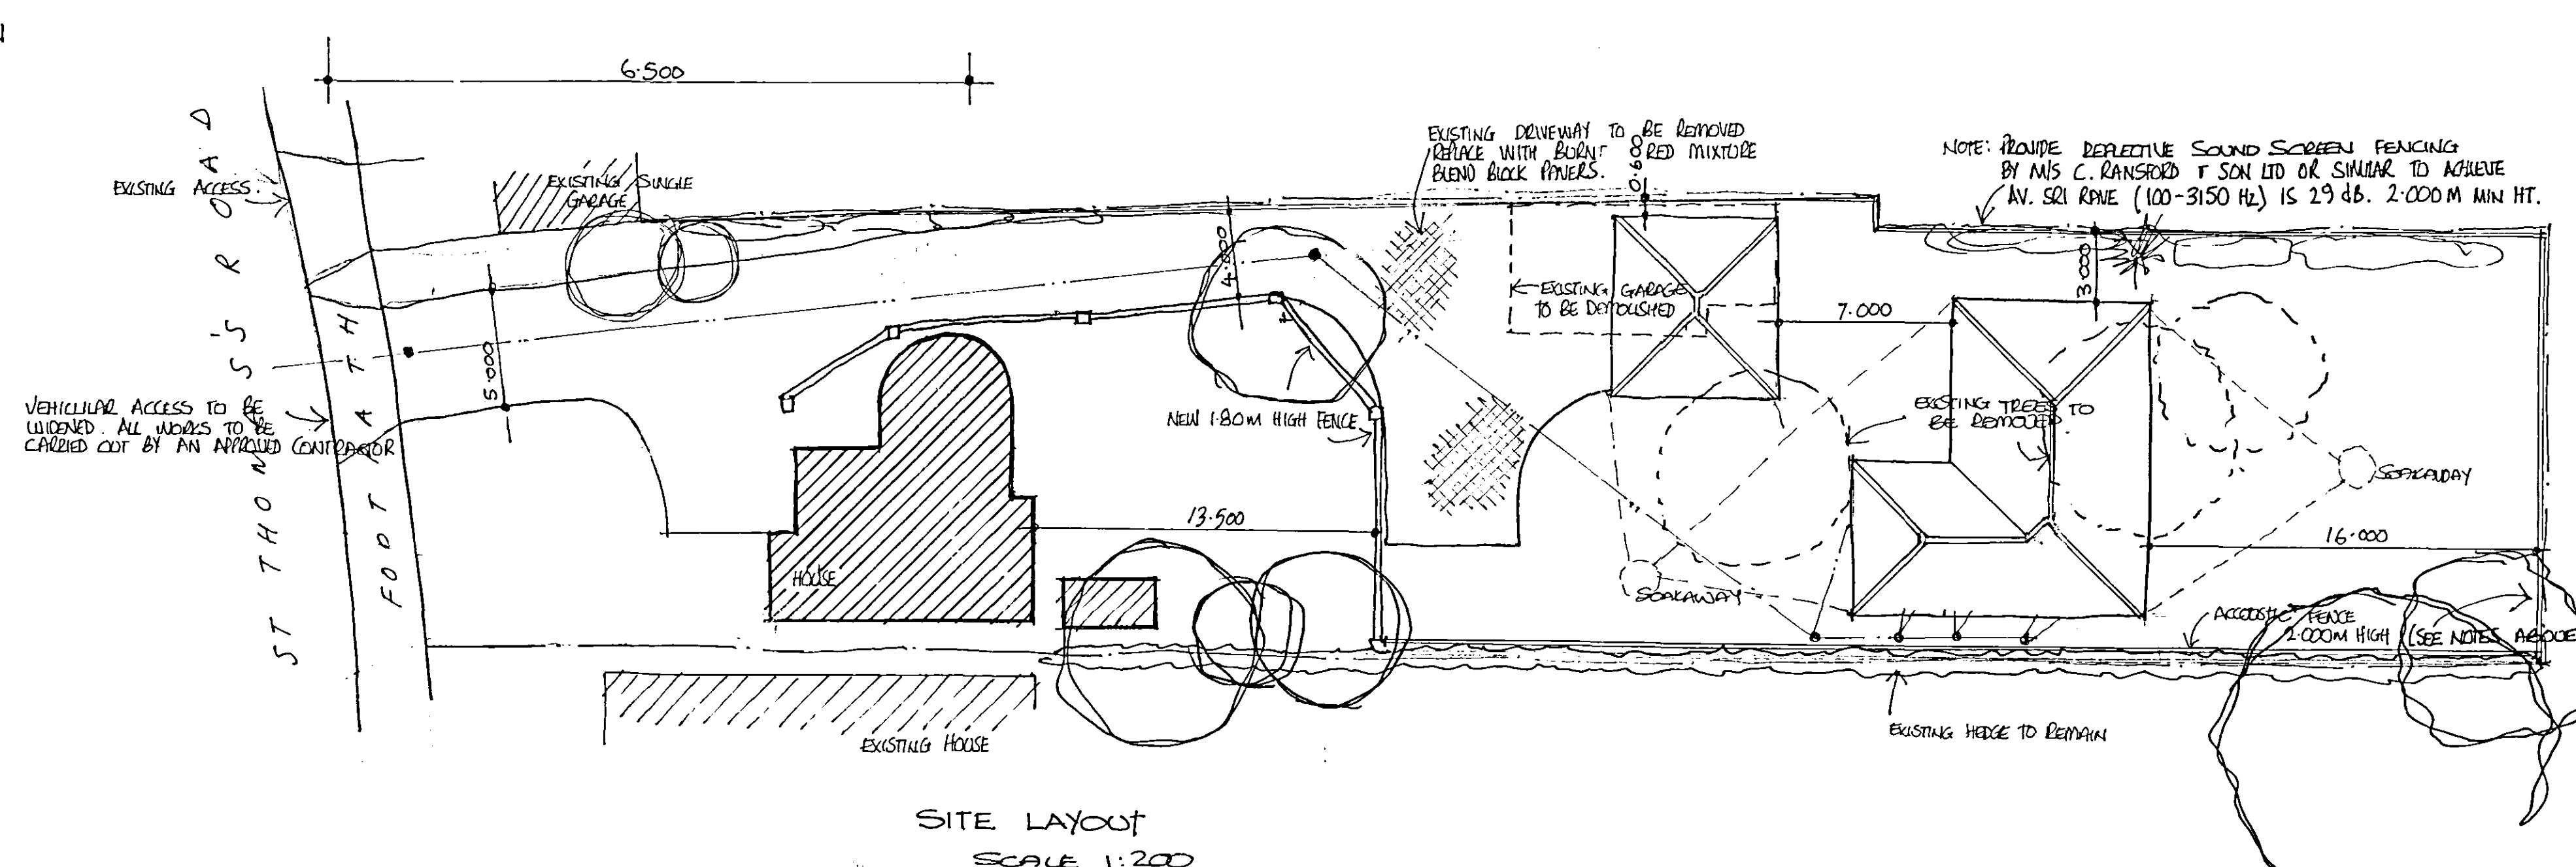

SITE LAYOUT
SCALE 1:200

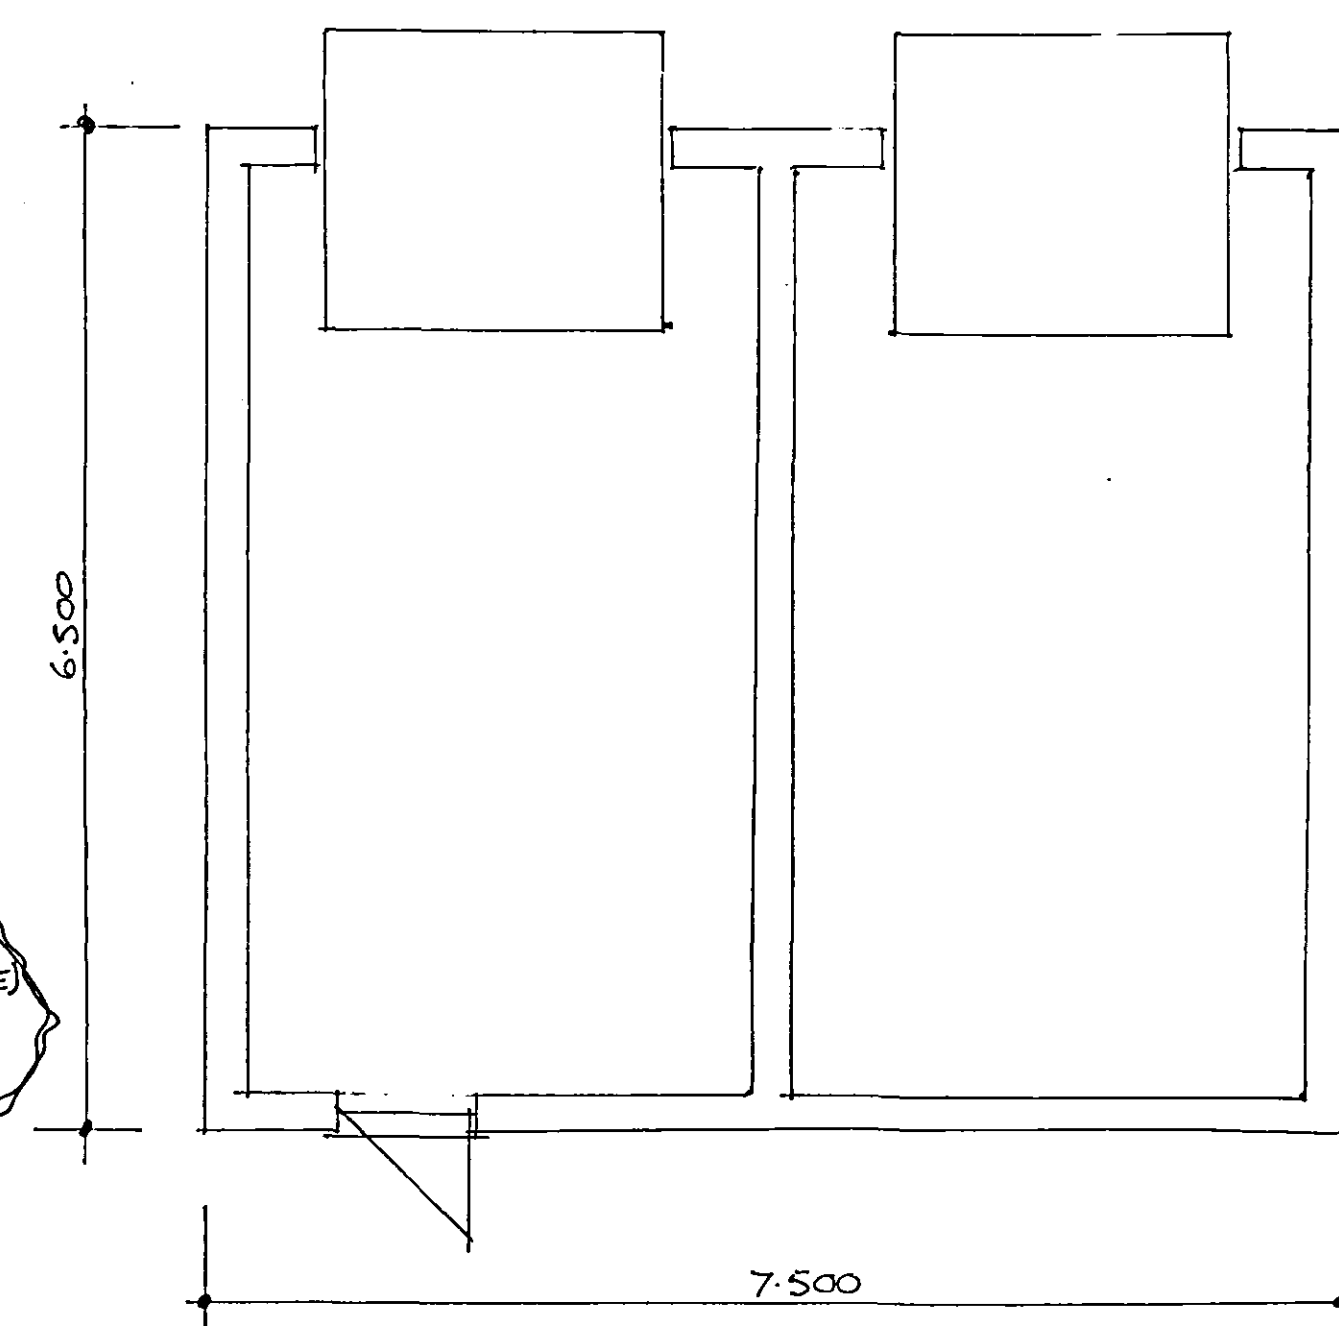

GARAGE LAYOUT PLAN.

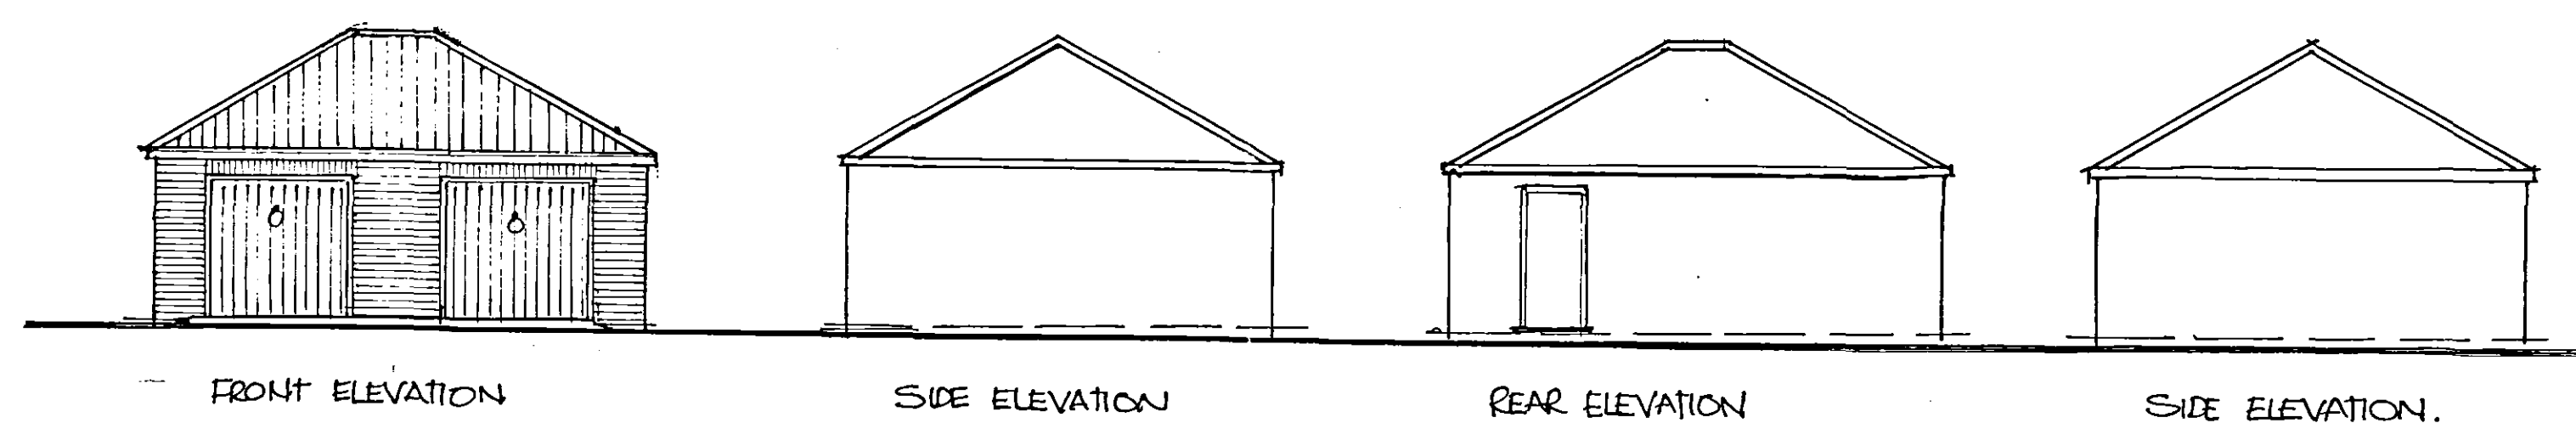

PROJECT: PROPOSED RESIDENTIAL DEVELOPMENT
1NO. DETACHED 3 BEDROOM BUNGALOW
WITH SHARED GARAGES, INCL. VEHICULAR
ACCESS TO REAR OF 92, ST. THOMAS'S ROAD,
SPINDING, LINCOLNSHIRE.

CLIENTS: MR. M. CLARK

DATE: AUG 05

SCALES: 1:50, 1:100