


Mahakeche County Primary School
PLOT 2
PLOT 3
PLOT 4
PLOT 5
PLOT 6
PLOT 7
PLOT 8
PLOT 9
PLOT 10
1
2
3
4
5
6
7
8

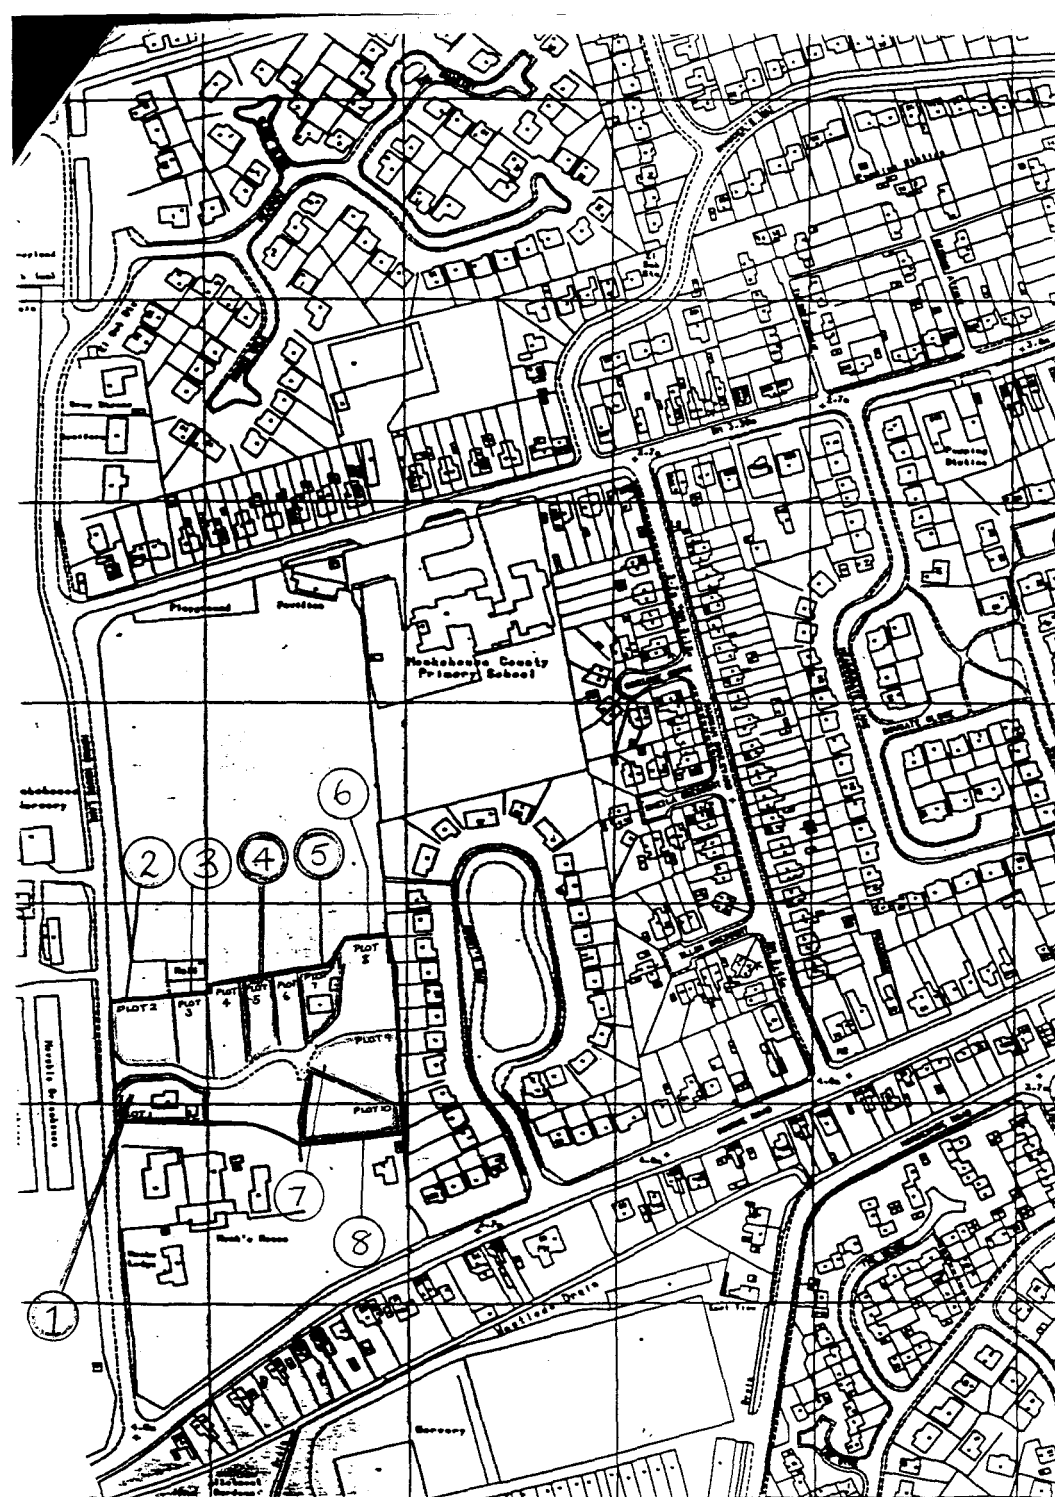


west

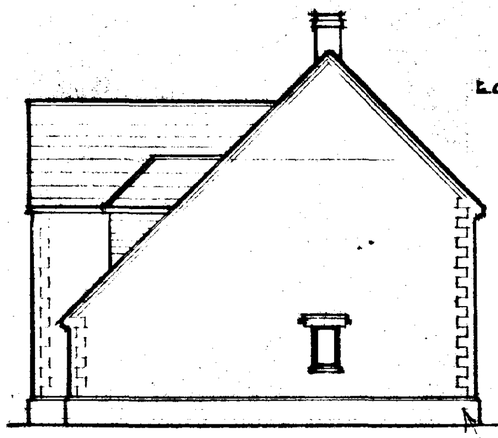


south


east

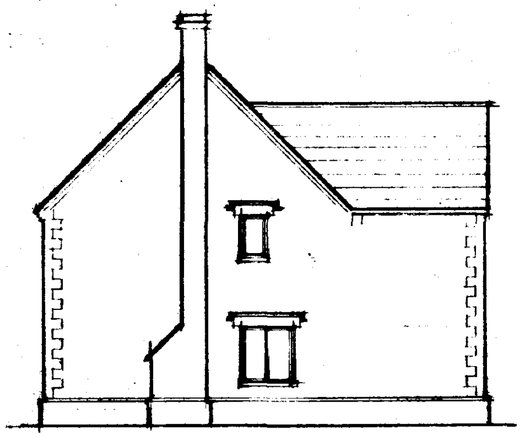


north

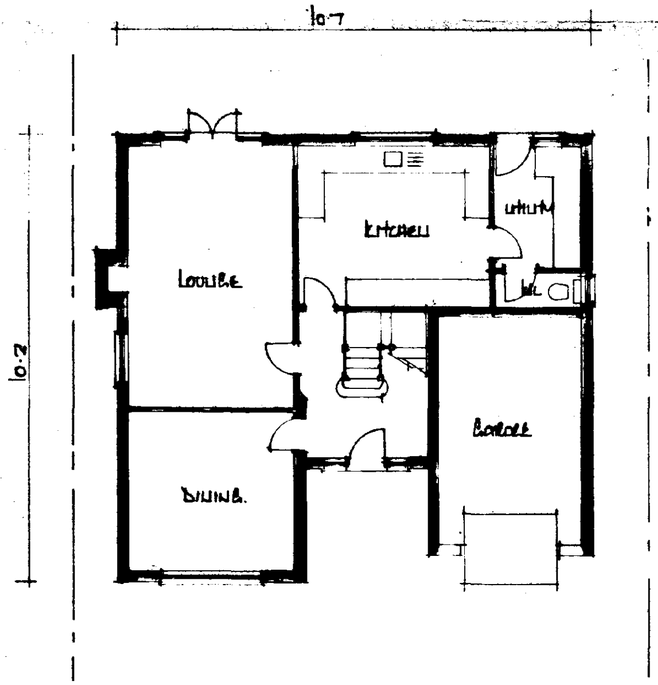

ground floor

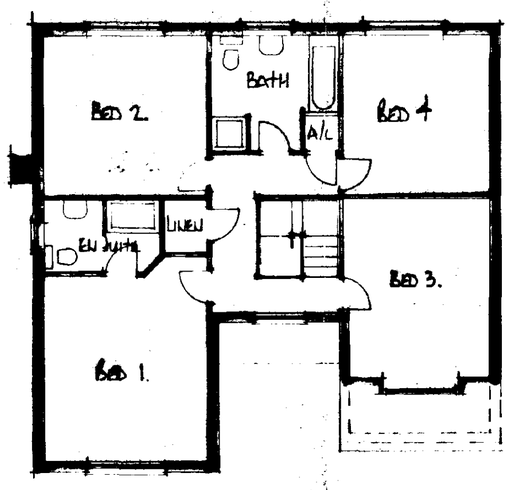

first floor

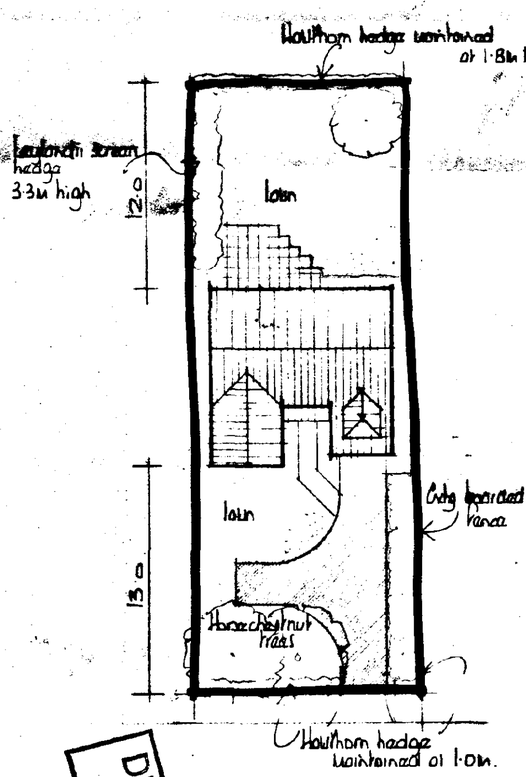

DETERMINED PLAN

SOUTH HOLLAND D.C.
PLAN DEPT.
21 DEC 1994
REF. H16/1209/94

© copyright

East Midlands Design Associates
"Willow Lodge",
Horseshoe Road,
Spalding,
Lincs PE11 3JA
Tel: Spalding (0775) 767968

Client: P. C. ARNOLD.

Job Title: PROPOSED DWELLING AT MOULES HOUSE LANE SPALDING.

Drawing Title: Plans & Elevations.

Scale: 1:100 & 1:250

Date: Dec 94 | Drawn by: AL

Drg No: 94/70/01. | Rev:

existing dwelling (No 1

garage

gate

lawn

main window to Bed. 2

600 wide secondary window to Bed 2 (French doors below) to Kitchen

2 metre Shed

2.4m high pier

1.2 wide Bedroom 3 window (window to Dining Room below)

No 1 MONKHOUSE COURT

garden.

1.8 fence & laurel hedge

600 wide frosted upvc window Sitting Room French doors below)

1.8 brick pier

1.2 high laurel hedge to grow

16.8m (55'6")

grass

lawn

existing dividing fence 4.2m

recently built new large dwelling + garage not part of Monks house

d/brown plain tiles

existing fence

light buff brickwork

adjoining garage + playroom

ft

existing sheds to Monks House

Materials to match Monkshouse Court but with plain tiles

ELEVATIONAL VIEW of PLOT & adjoining properties from MONKSHOUSE LANE.

Block Plan + Front elevation Superimposed on Proposal which was refused + dismissed.

single storey garage and playroom

Recently built large brick dwelling (not part of Monk House development)

Upper window overlooks all ground + first floor rooms to No 1 Monkshouse

Bedroom.

porch.

drive.

PROPOSED BUILDING PLOT

existing dwelling No1

existing dividing fence

recently built new large dwelling + garage (not part of Monks house)

dk/brown plain tiles

light buff brickwork

existing fence

adjoining garage + playroom

Materials to match Monks house Court but with plain tiles.

ELEVATIONAL VIEW of PLOT & adjoining properties from MONKSHOUSE LANE.

Block Plan + Front elevation Superimposed a Proposal which was refused + dismissed

garage

gate

to bed. 2

lawn

2 ornl shrubs

600 wide secondary window to bed 2 (French doors below) to kitchen

24 high pier

1.2 wide Bedroom 3 window (window to Dining Room below)

garden.

1.8 fence & foundation

600 wide frosted (wc) window (Sitting Room French doors below)

1.8 wide pier

lawn

Horsechestnut trees

existing hedge

gate (pedestrian only)

existing grass verge

existing brick

existing sheds to Monks House

t.p.

to bed

bedroom

upper window overlooks all ground + first floor rooms to No1 Monkshouse

drive

Recently built large brick dwelling (not part of Monk House development)

new access

PROPOSED BUILDING PLOT

MONKS HOUSE LANE · SPALDING · 1/68/278.

for P.C. ARNOLD. Scale: 1:100. December 1992.

amended to show siting for garage at rear with vehicular right of way thro' Monks House yard - frontage hedge to be retained and reinforced.

amended December 31 1992.

Clarger area to allow parking January 6

existing dwelling (No 1

garage

gate

existing dividing fence + 2

recently built new large dwelling + garage (not part of Monkshouse)

d/brown plain tiles

existing fence

light buff brickwork

adjoining garage + playroom

to here

existing sheds to Monks House

Materials to match Monkshouse Court but with plain tiles.

ELEVATIONAL VIEW of PLOT & adjoining properties from MONKSHOUSE LANE.

Block Plan + Front elevation Superimposed a Proposal which was refused + dismissed

main window to Bed 2

lawn

2 metre Hedge

630 wide Secondary window to Bed 2 (French doors below) to Kitchen

24 high pier

12 wide Bedroom 3 window (window to Dining Room below)

No 1 MONKHOUSE COURT

garden

1.8 fence

630 wide fixed pane window (Sitting Room French doors below)

1.8 shiplap

1.2 high hedge to grow

16.8 m. (55'6")

grass

planting

rear footpath

single storey garage and playroom

Recently built large brick dwelling (not part of Monk House development)

Upper window overlooks all ground + first floor rooms to No 1 Monkshouse

Bedroom

paved

drive

lawn

Horse chestnut trees

new access

gate (pedestrian) only

existing grass verge

existing previous

ALBERT PLACE

PROPOSED BUILDING PLOT

MONKS HOUSE LANE · SPALDING · 4/68/2RB.

for P.C. ARNOLD Scale: 1:100. December 1992.

amended to show siting for garage at rear with vehicular right of way thro' Monks House yard - frontage hedge to be retained and reinforced.

amended December 31 1992.

amended (larger area to allow planting) January 6