


**DETERMINED
PLAN**

SHDC
Planning & Development

14 SEP 2004

12/11/04

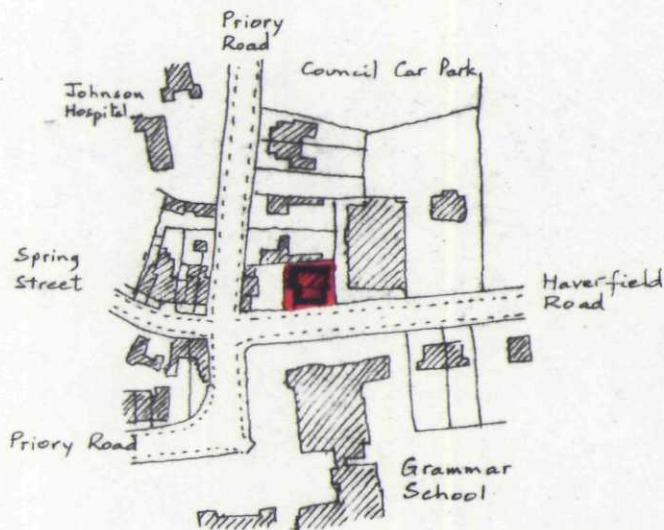

Location

Scale 1:2500

O.S. Map TF 2422

SPALDING PENTECOSTAL CHURCH

HAVERFIELD ROAD, SPALDING.

First Floor Conversion

Written dimensions to be used
in preference to scaled, and all
measurements to be verified
by checking on site.

Scale
1:100

Local Authority Ref.
Planning

Drawing No.
24

Building Regulations

Date
April 2003



A. ROFFE

BUILDING DESIGN & PLANS

1, Green Lane,
SPALDING, Lincs. PE11 2YB

Tel: 01775-723 680 ©