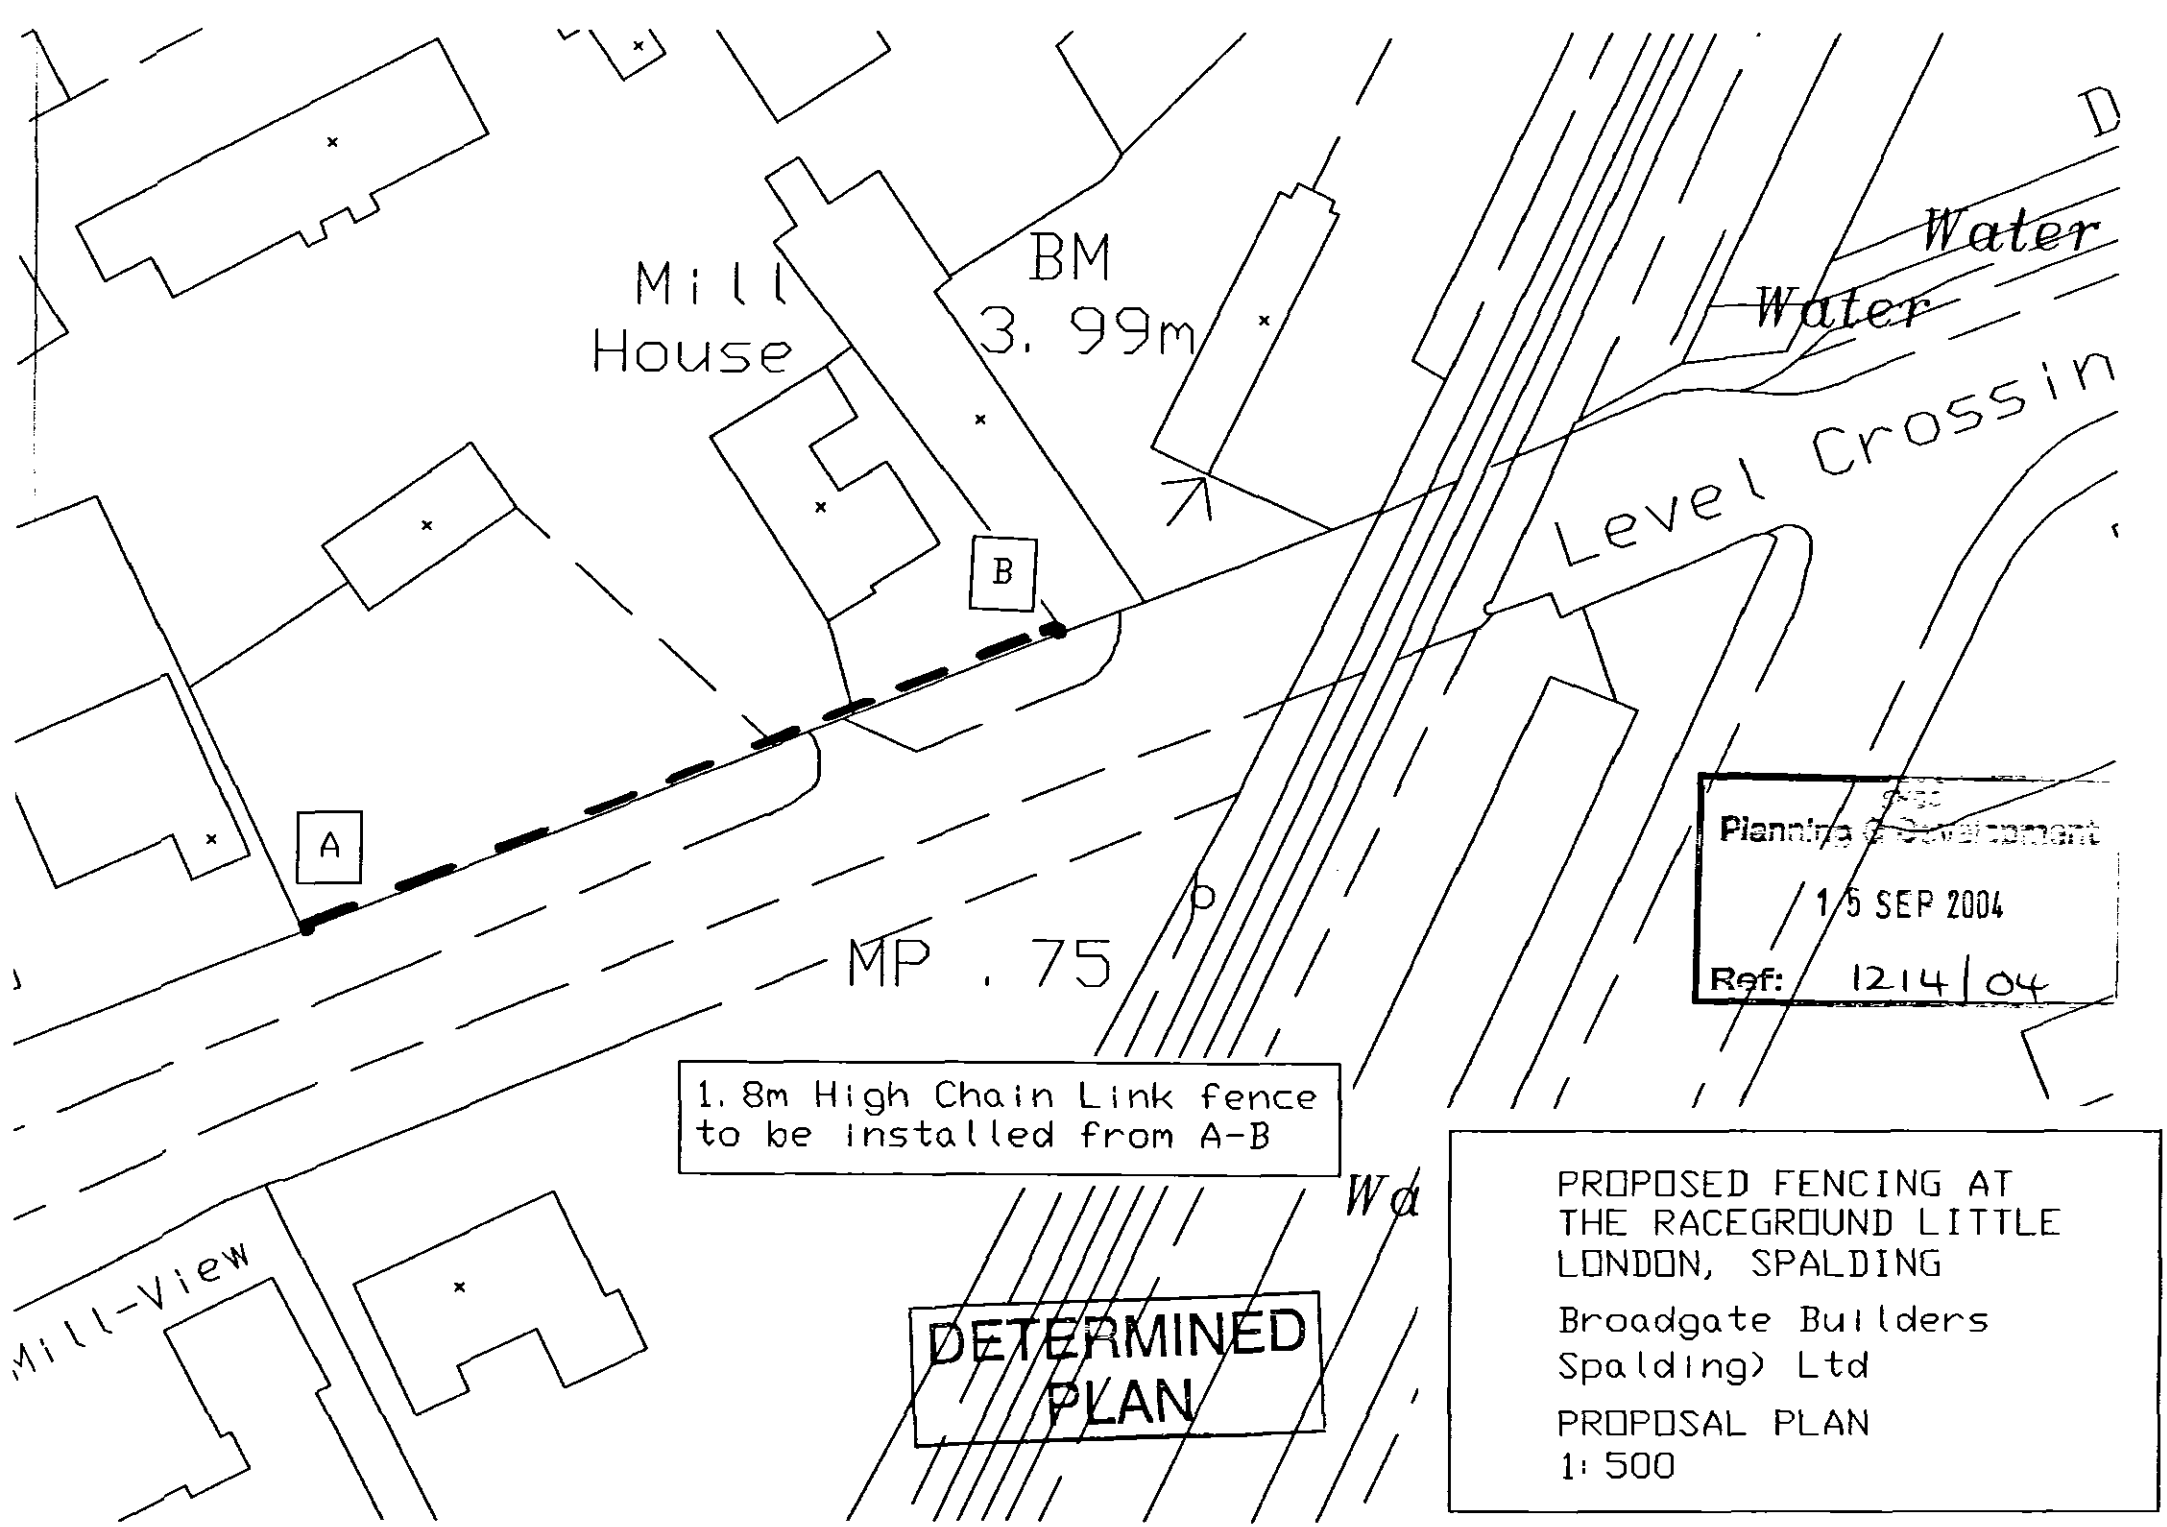

Mill House
BM 3.99m
Water
Water
Level Crossin
B
A
MP .75
Mill-View
1.8m High Chain Link fence to be installed from A-B
DETERMINED PLAN
Planning & Development
15 SEP 2004
Ref: 1214/04
PROPOSED FENCING AT THE RACEGROUND LITTLE LONDON, SPALDING
Broadgate Builders Spalding) Ltd
PROPOSAL PLAN
1:500