
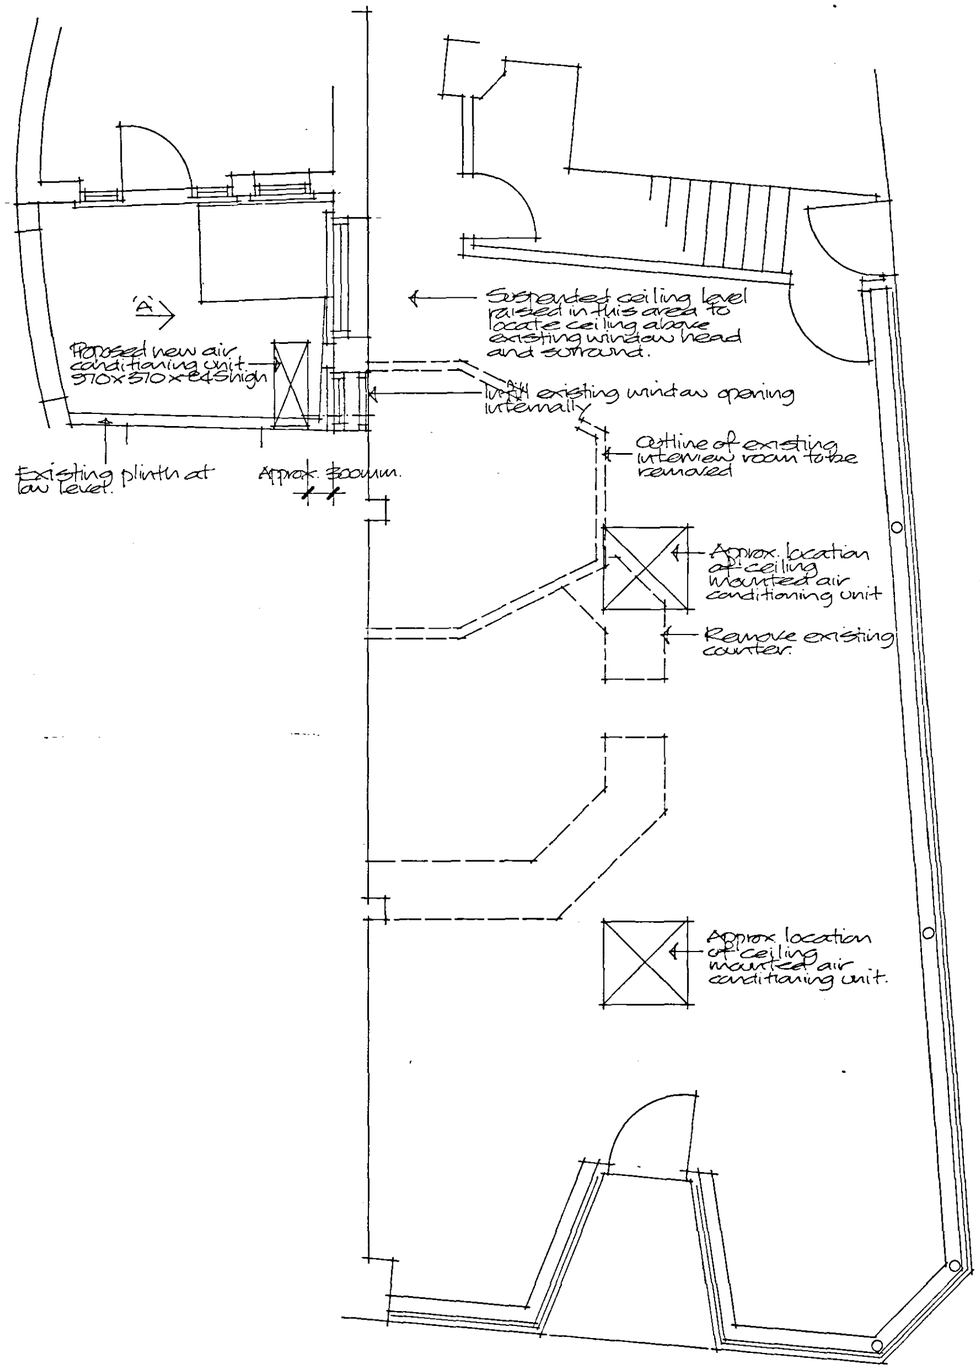


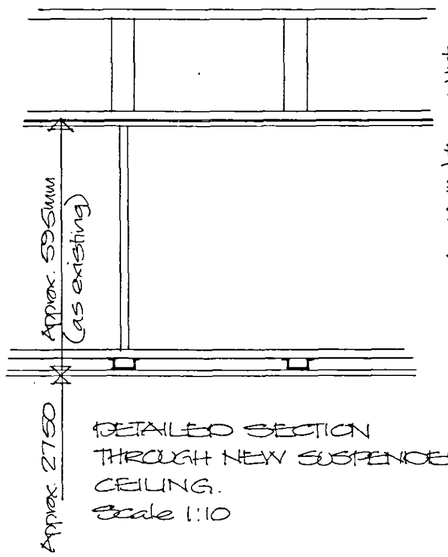


Existing timber joisted floor structure retained together with existing plaster/lath ceiling.

12.5mm thick Gyproc fireline board fixed through plaster/lath ceiling into floor joists. fireline board to also clad existing down-stand beams.

New Gyproc M.F. suspended ceiling

DETAILED SECTION THROUGH NEW SUSPENDED CEILING.
Scale 1:10

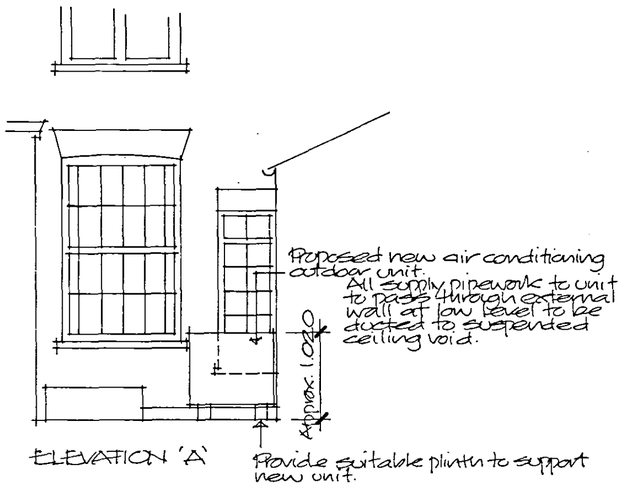

ELEVATION 'A'

Planning & Development
31 AUG 2006
Ref: 1214/06

DETERMINED PLAN

Project

PROPOSED ALTERATIONS TO GROUND FLOOR OF EXISTING OFFICE PREMISES 5 NEW ROAD, SPALDING.

ALAN HORNSBY
ARCHITECTURAL SERVICES LTD
"Little Acre"
Peak Hill, Cowbit,
Spalding, Lincs. PE12 6AW
Tel. Holbeach (01406) 380591

Client
R LONGSTAFF & CO.

Scale 1:50 Drg. no. 05/43/05

Date August 2006