

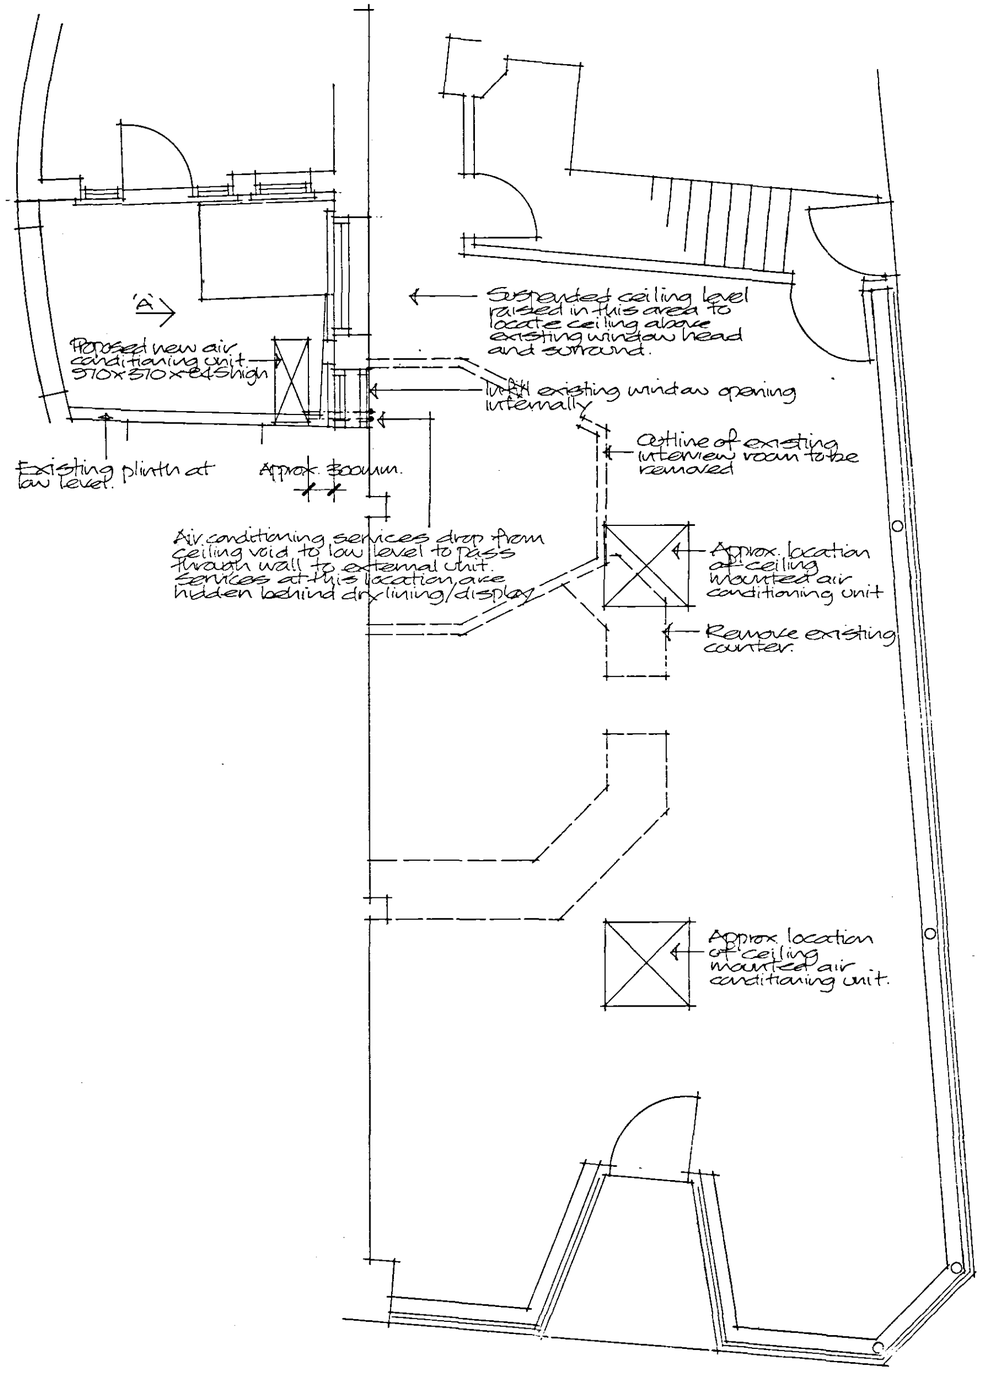


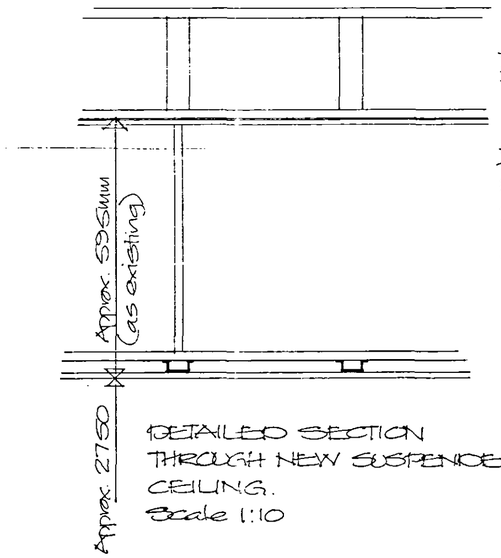

DETAILED SECTION THROUGH NEW SUSPENDED CEILING.
Scale 1:10

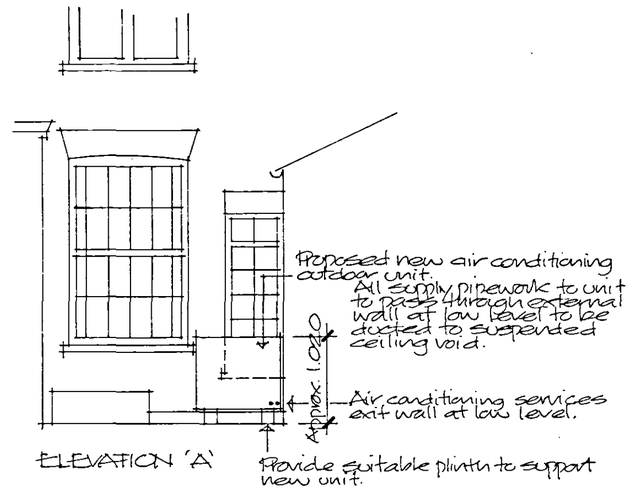

ELEVATION 'A'

Planning & Development
23 OCT 2006
Ref. H16/1214/06

DETERMINED PLAN

Amendment
'A' Oct 06 Note re air con. services.

Project
PROPOSED ALTERATIONS TO GROUND FLOOR OF EXISTING OFFICE PREMISES 5 NEW ROAD, SPALDING.

ALAN HORNSBY
ARCHITECTURAL SERVICES LTD
"Little Acre"
Peak Hill, Cowbit,
Spalding, Lincs. PE12 6AW
Tel. Holbeach (01406) 380591

Client
R LONGSTAFF & CO.

Scale 1:50 Drg. no. 05/43/05A
Date August 2006