

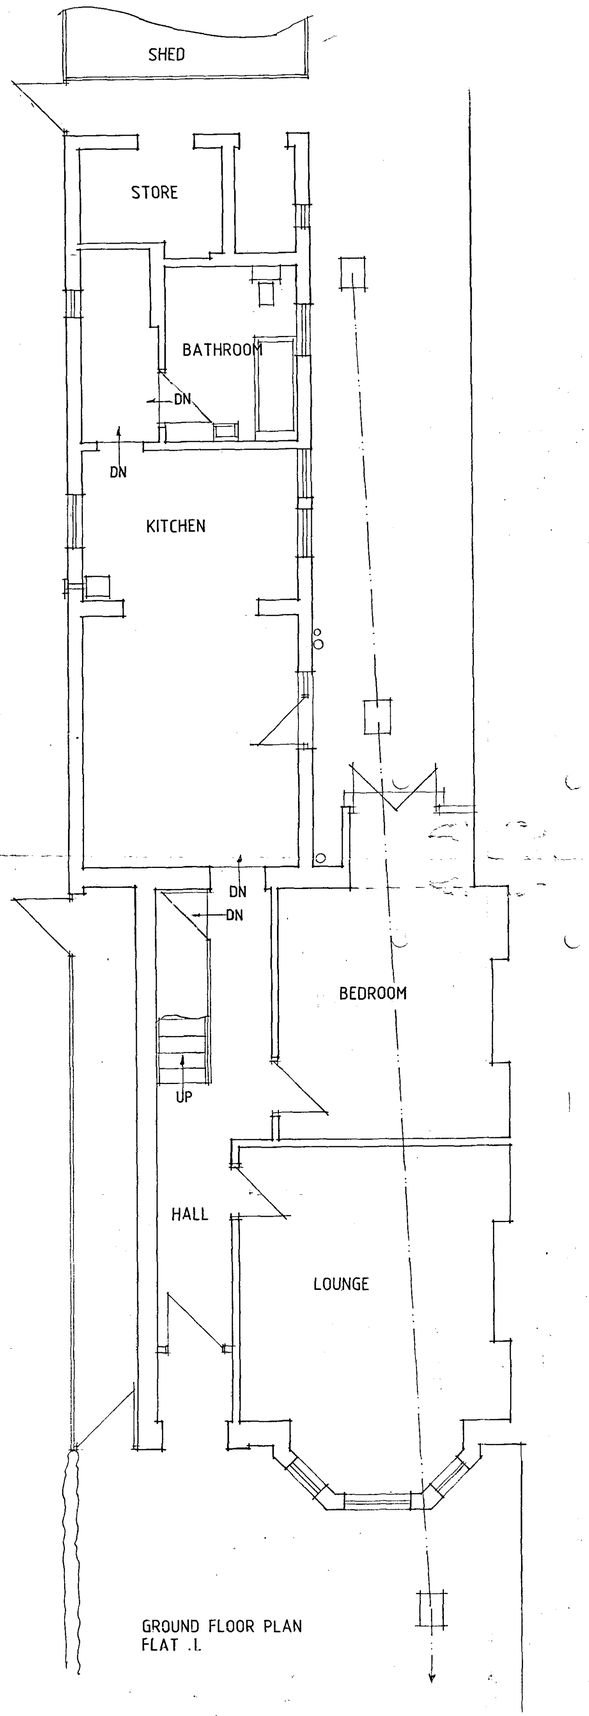


GROUND FLOOR PLAN
FLAT .1.

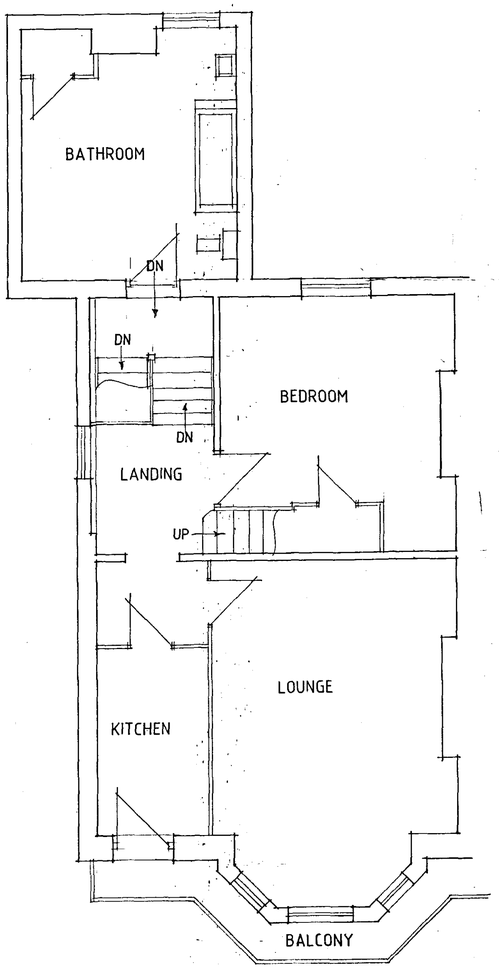

FIRST FLOOR PLAN
FLAT .2.

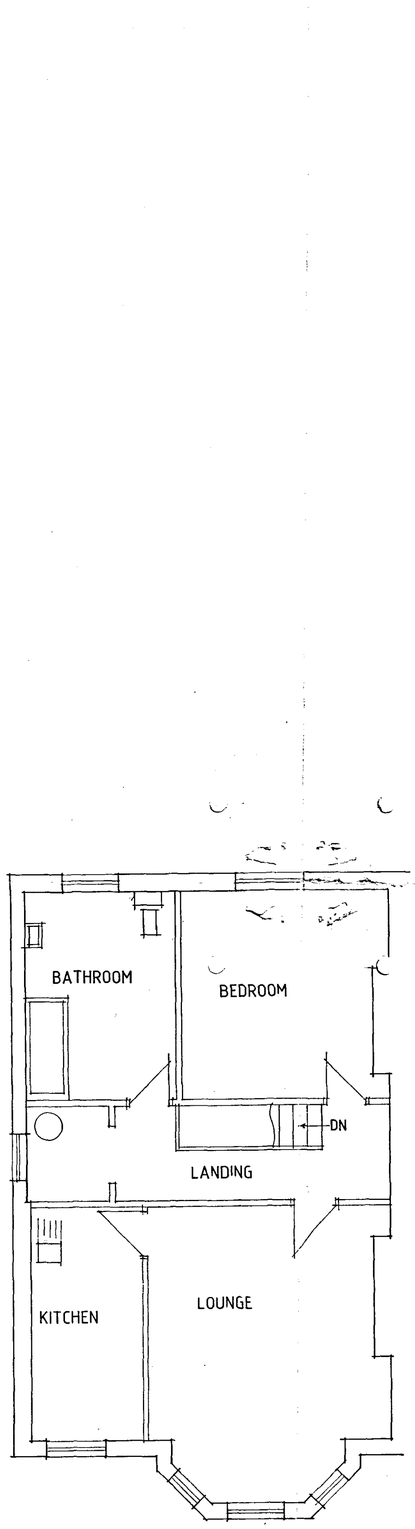

SECOND FLOOR PLAN
FLAT..3.

Status
DESIGN
CONSULTANTS IN ARCHITECTURE & PLANNING

PROPOSED CONVERSION OF 3No FLATS TO SINGLE DWELLING AT 69 PINCHBECK ROAD, SPALDING FOR

MR. & MRS. A. RUIGROK.

PLANS AS EXISTING

1:50	SD08-032/1
OCT-08	B.GILHAM.

2 Edinburgh Walk, Holbeach,
Spalding, Lincs. PE12 7AP.
Tel: 01406 424343 Fax: 01406 490702