
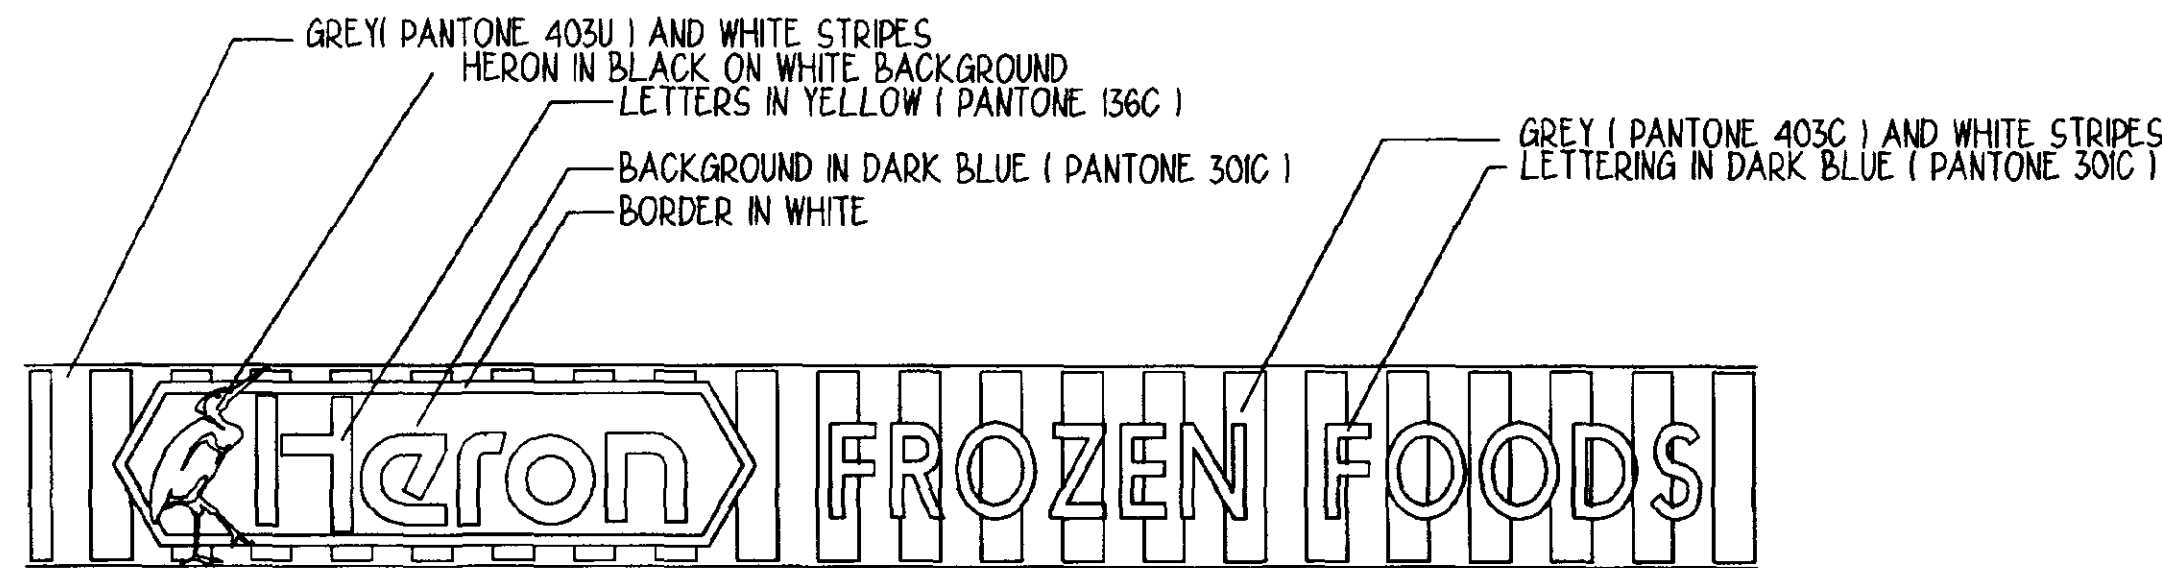


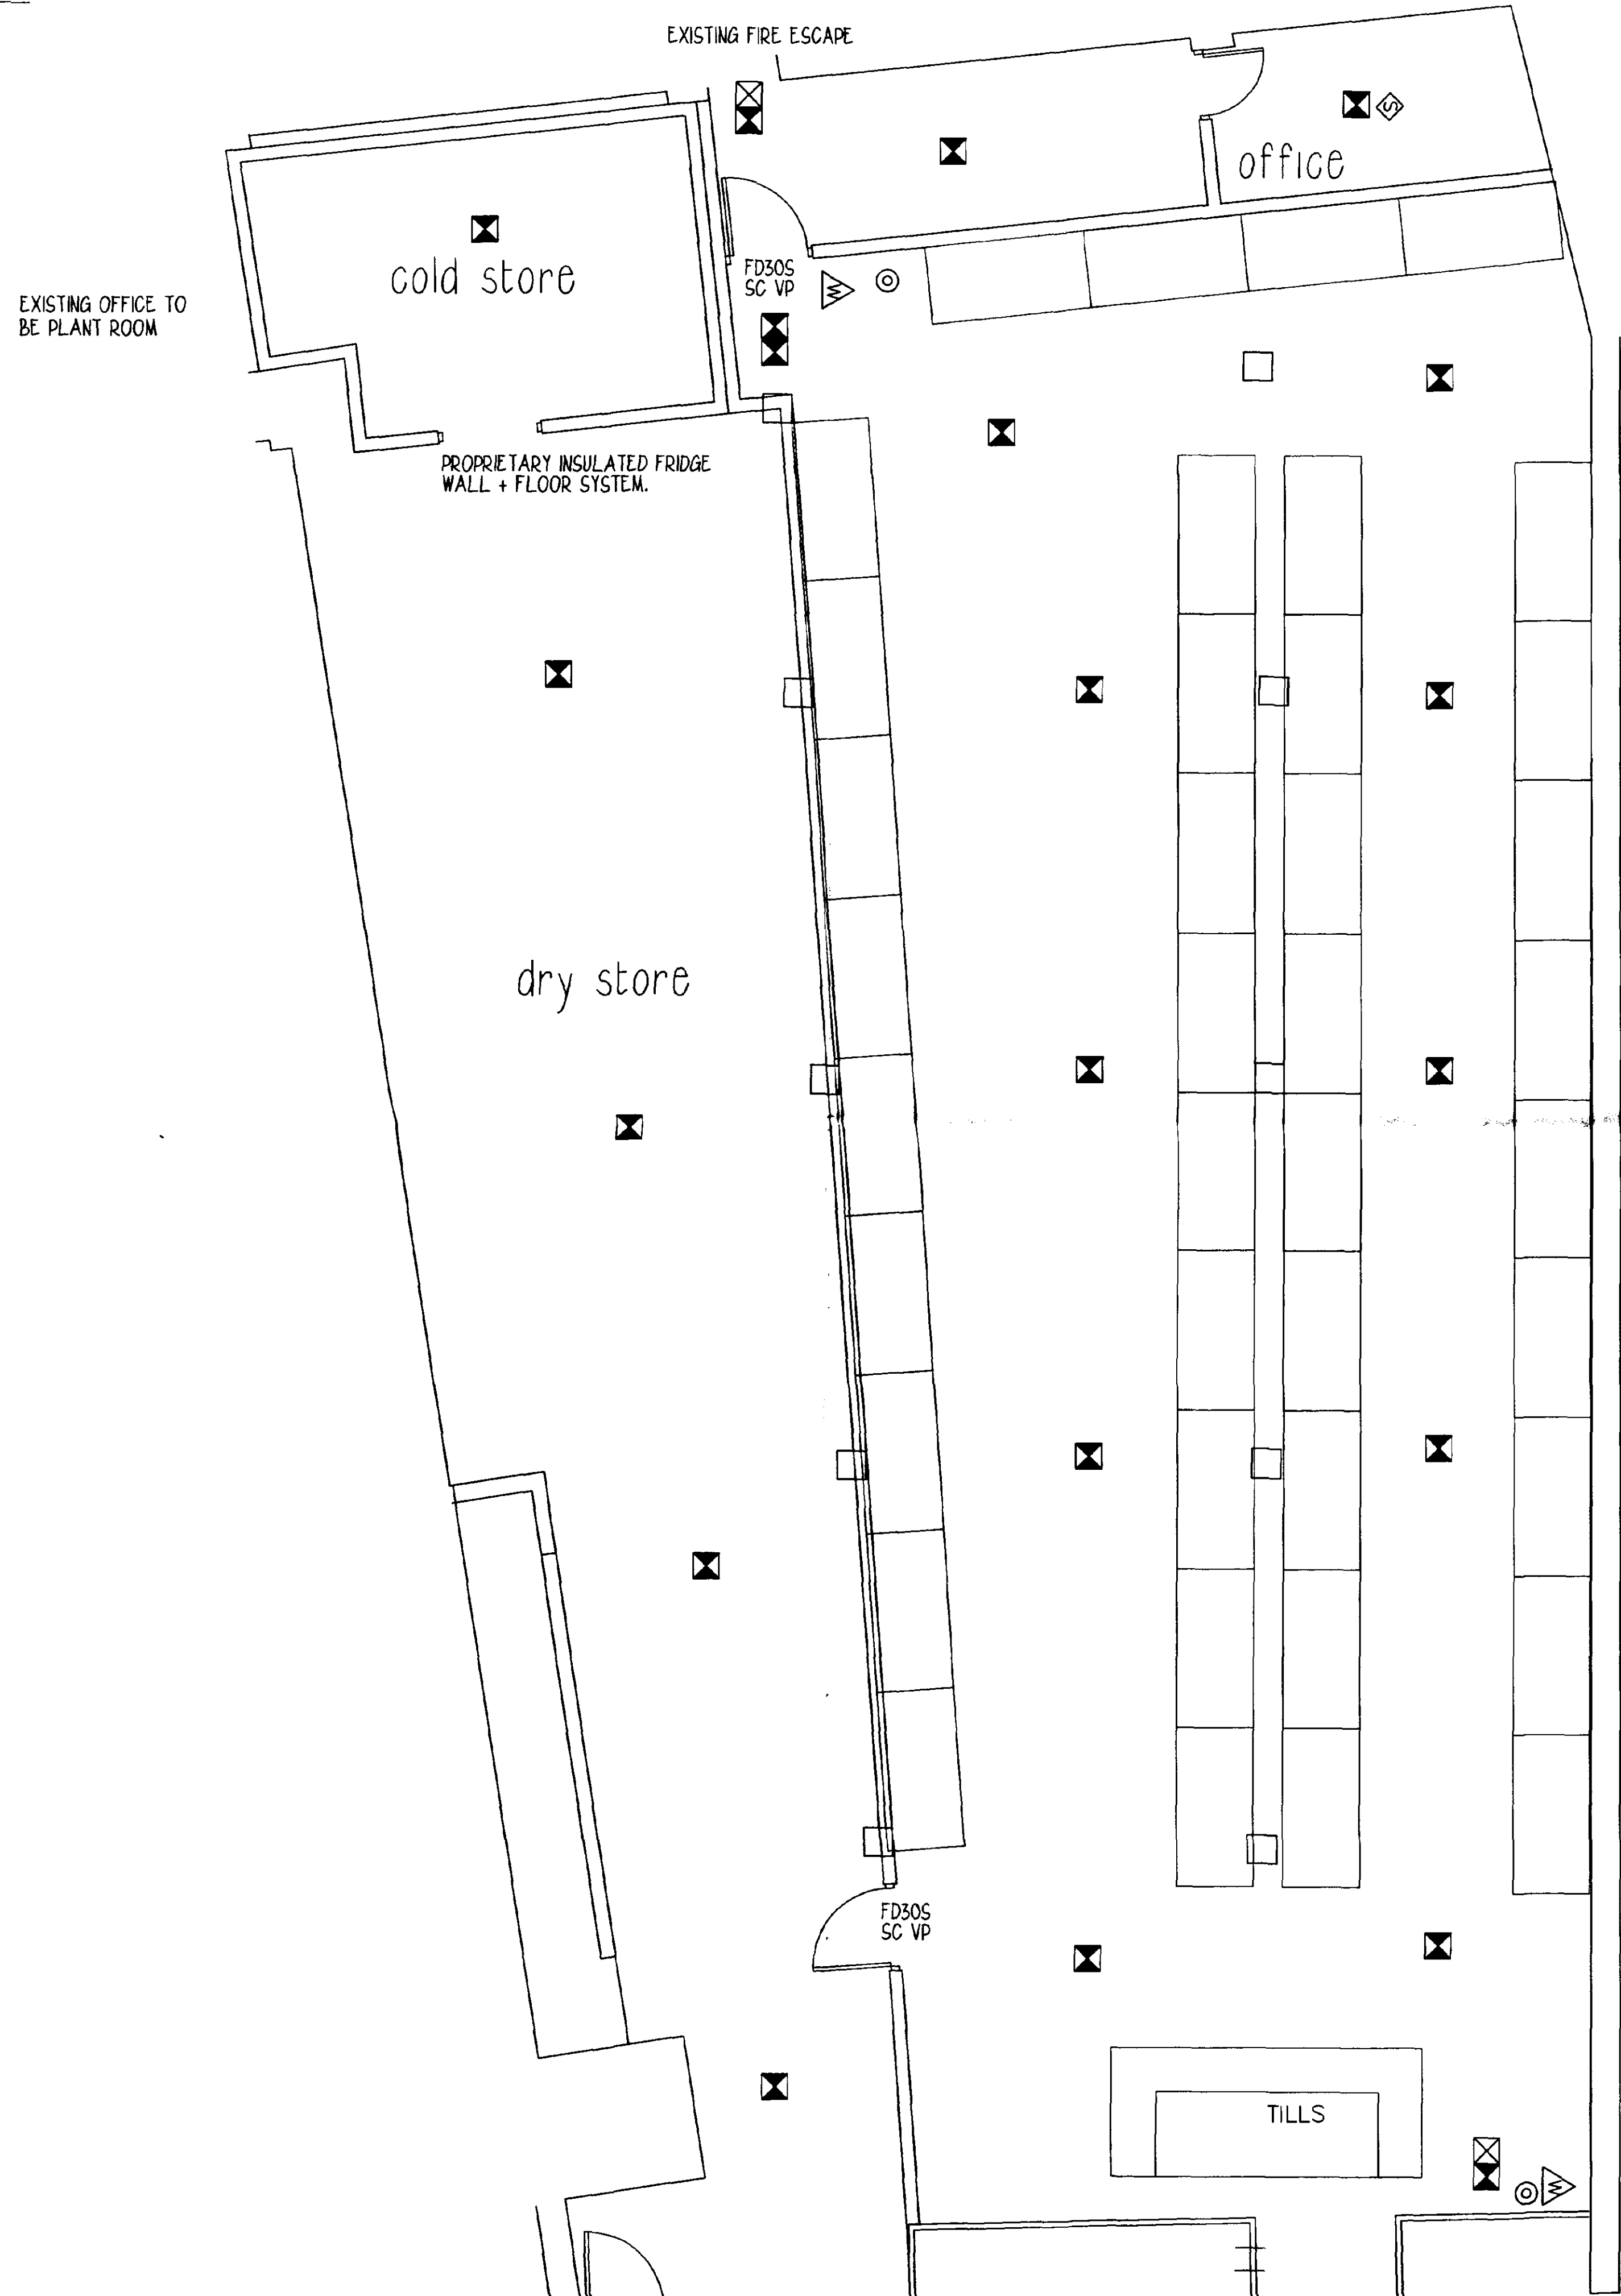

NON ILLUMINATED SIGNAGE DETAILS

FOUR NUMBER PACKAGE AIR CONDITIONING
UNITS EACH 1240high 975wide 385deep

REFRIGERATION COMPRESSOR
680high 975long 780deep

REFRIGERATION UNITS MOUNTED
ON GALVANISED STEEL PLATFORM
WITH GALVANISED RAILINGS
SAT ON PARAPET. STEEL AND
PADSTONES TO ENGINEERS DESIGN


CEILING OVER SALES AREA TO BE SKIMMED
PRIOR TO PAINTING

4 x AIR CONDITIONING UNITS TO BE WALL
MOUNTED. POSITIONS + DETAILS BY SPECIALIST

MELAMINE FACED WALL LINING PANELS
TO MEET CLASS 1 SURFACE SPREAD OF FLAME
COLOURS TO HERON STANDARD SCHEME

NEW STUD DIVIDING WALLS AND OFFICE
DIVIDING WALLS TO BE FULL HEIGHT,
AND GIVE 1/2HR FIRE RESISTANCE
75x50mm S.W. TIMBER STUDS @ 450mm C/C HORIZ.
WITH INTERMEDIATE NOGGINNS, STAGGERED.
CLAD BOTH SIDES WITH 12.5mm PLASTERBOARD, STORE
SIDE OVERCLAD WITH LAMINATE FACED CLADDING.
PROPRIETARY FRIDGE WALLING TO BE FACED
WITH PLASTERBOARD/PLYWOOD AS REQUIRED
OFFICE WINDOW TO BE 600mm HIGH GEORGIAN
WIRED SAFETY GLASS, HARDWOOD BEADS WITH
BRASS CUP & SCREW FIXINGS, INTUMESCENT PUTTY

MECHANICAL EXTRACT TO BE PROVIDED
TO THE OFFICE TO GIVE MIN 16Ltrs/MIN
EXTRACT, DUCTED TO OUTSIDE AIR.
DOOR TO HAVE FASCIA GRILL THROUGH
AT LOW LEVEL TO GIVE AIR INPUT.

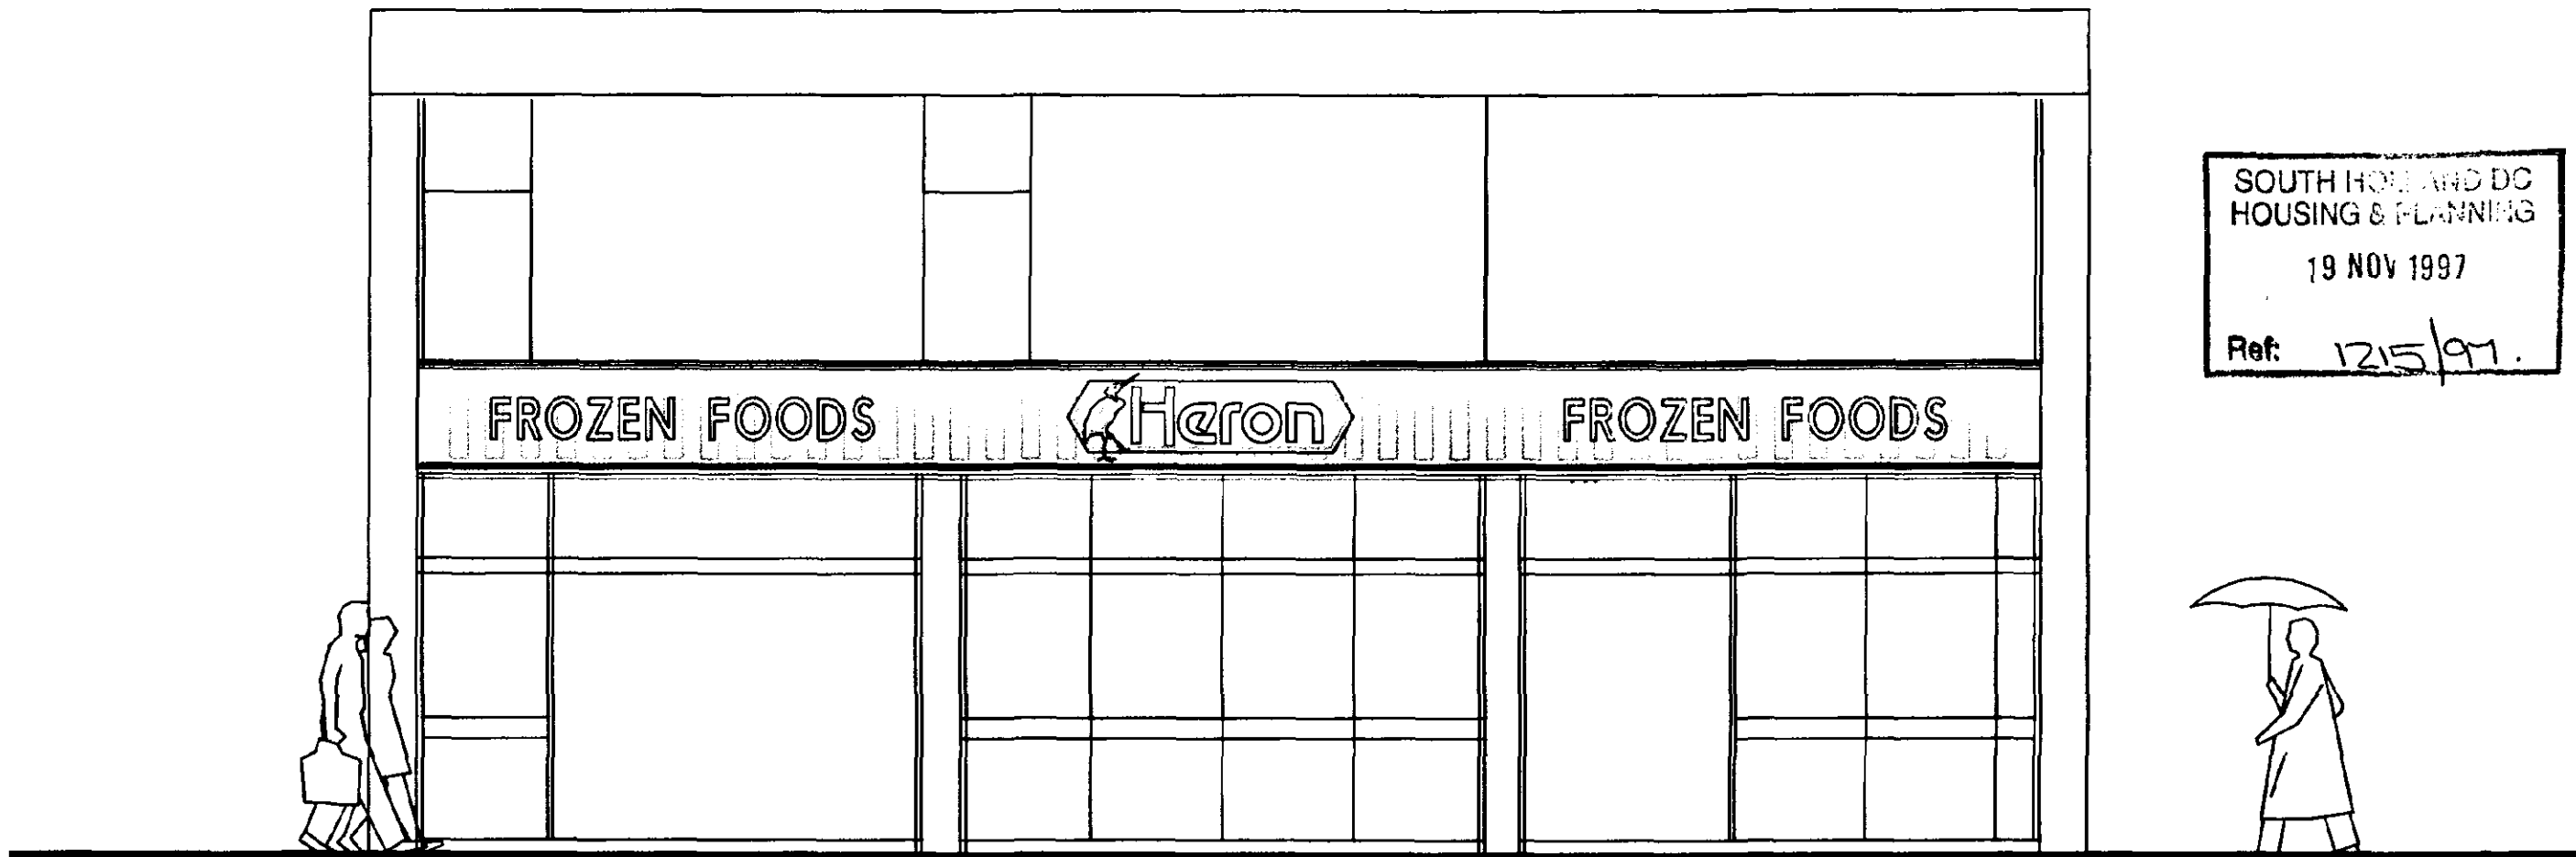

ELEVATION TO SHEEPMARKET

DETERMINED
PLAN

CLIENT+ HERON FROZEN FOODS
PROJECT+ 15A SHEEPMARKET SPALDING
DRAWING+ DRG NUMBER
JOB NUMBER+ 97-52 DRAWING NUMBER+ 9752-02
SCALE+ 1=50 REVISION+
DEREK MORRIS + ARCHITECTS