NOTES

1. Do not scale this drawing.
   Only figured dimensions shall be used.
2. All discrepancies to be referred to the Architect before commencing.
3. This drawing is copyright.

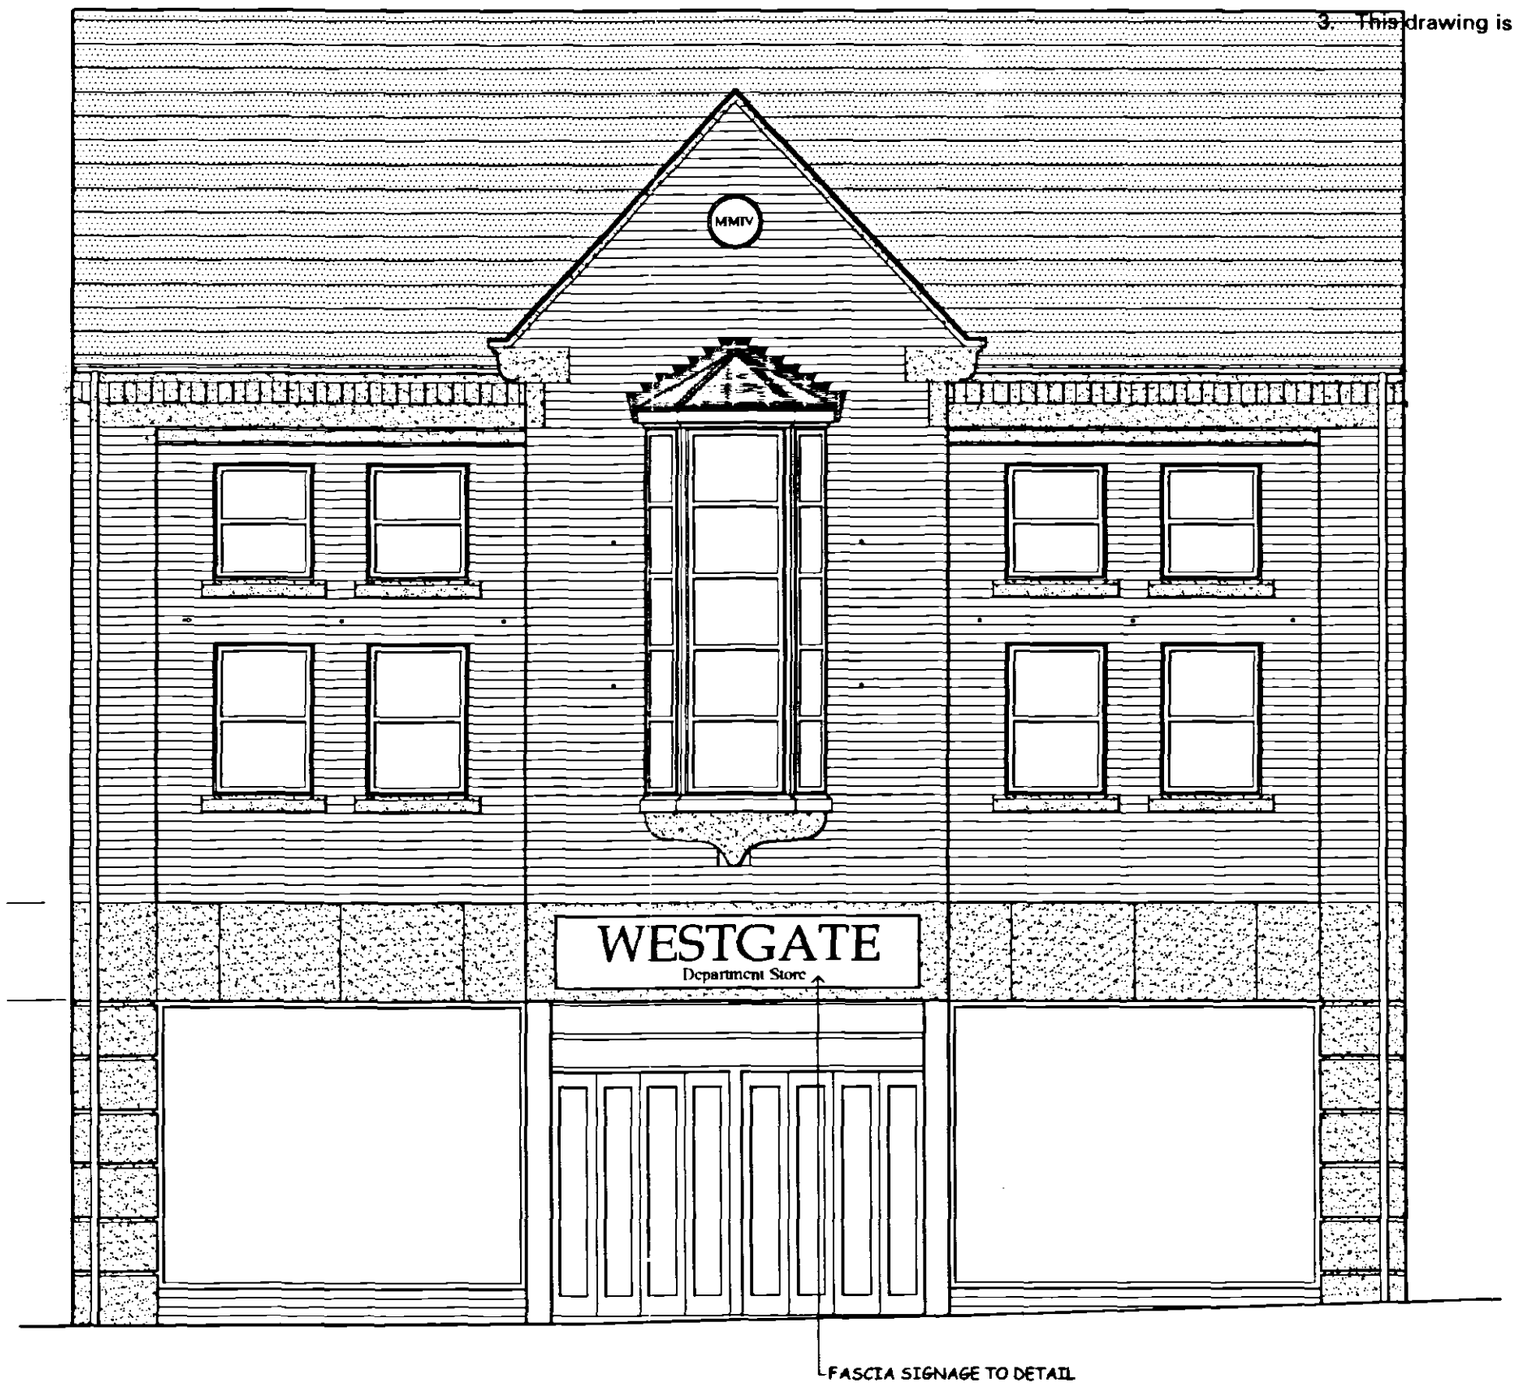

Front Elevation (Extension)

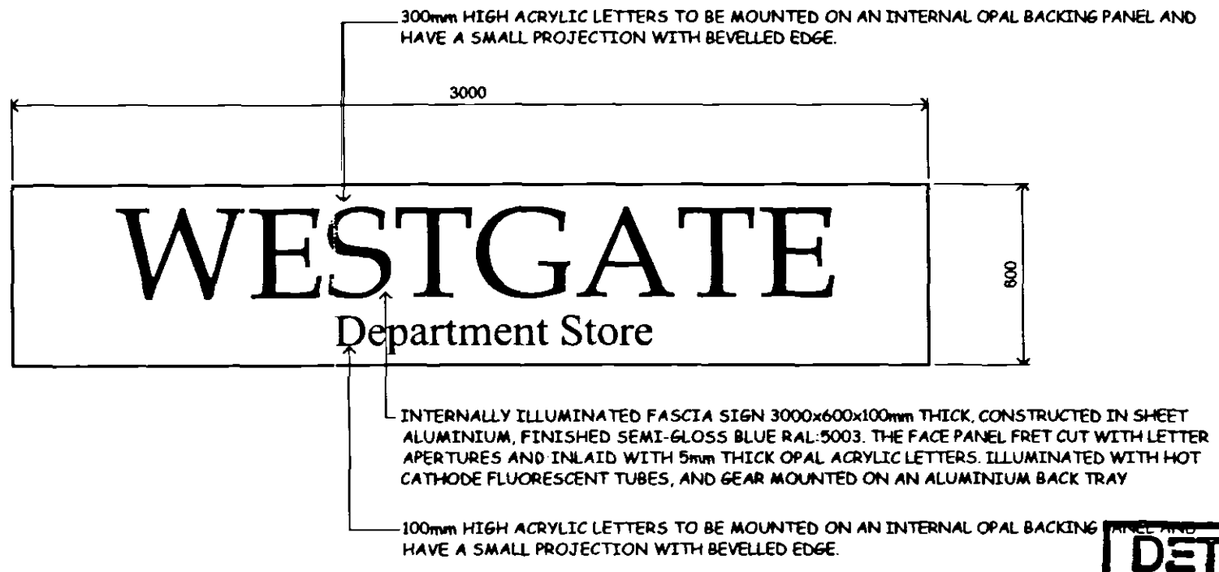

Fascia Sign Detail 1:20

DETERMINED PLAN

SHDC
PLANNING & DEVELOPMENT
07 OCT 2003
Ref. 1217/03

Le Sage
ASSOCIATES
CHARTERED ARCHITECTS

40 BRIDGE STREET DEEPING ST. JAMES
PETERBOROUGH PE6 8HA
TEL. (01778) 344200 FAX. (01778) 344391

PROJECT
Proposed Extension to No. 7 Market Place
Spalding, Lincolnshire
(to incorporate 18 & 19 Bridge Street & 1 Market Place)

CLIENT
Westgate Properties (Anglia) Limited

DRAWING
Proposed Fascia Sign to Extension

DATE	SCALES
06/10/2003	1:50 & 1:20
DRAWING NO. 1271/44	REV.