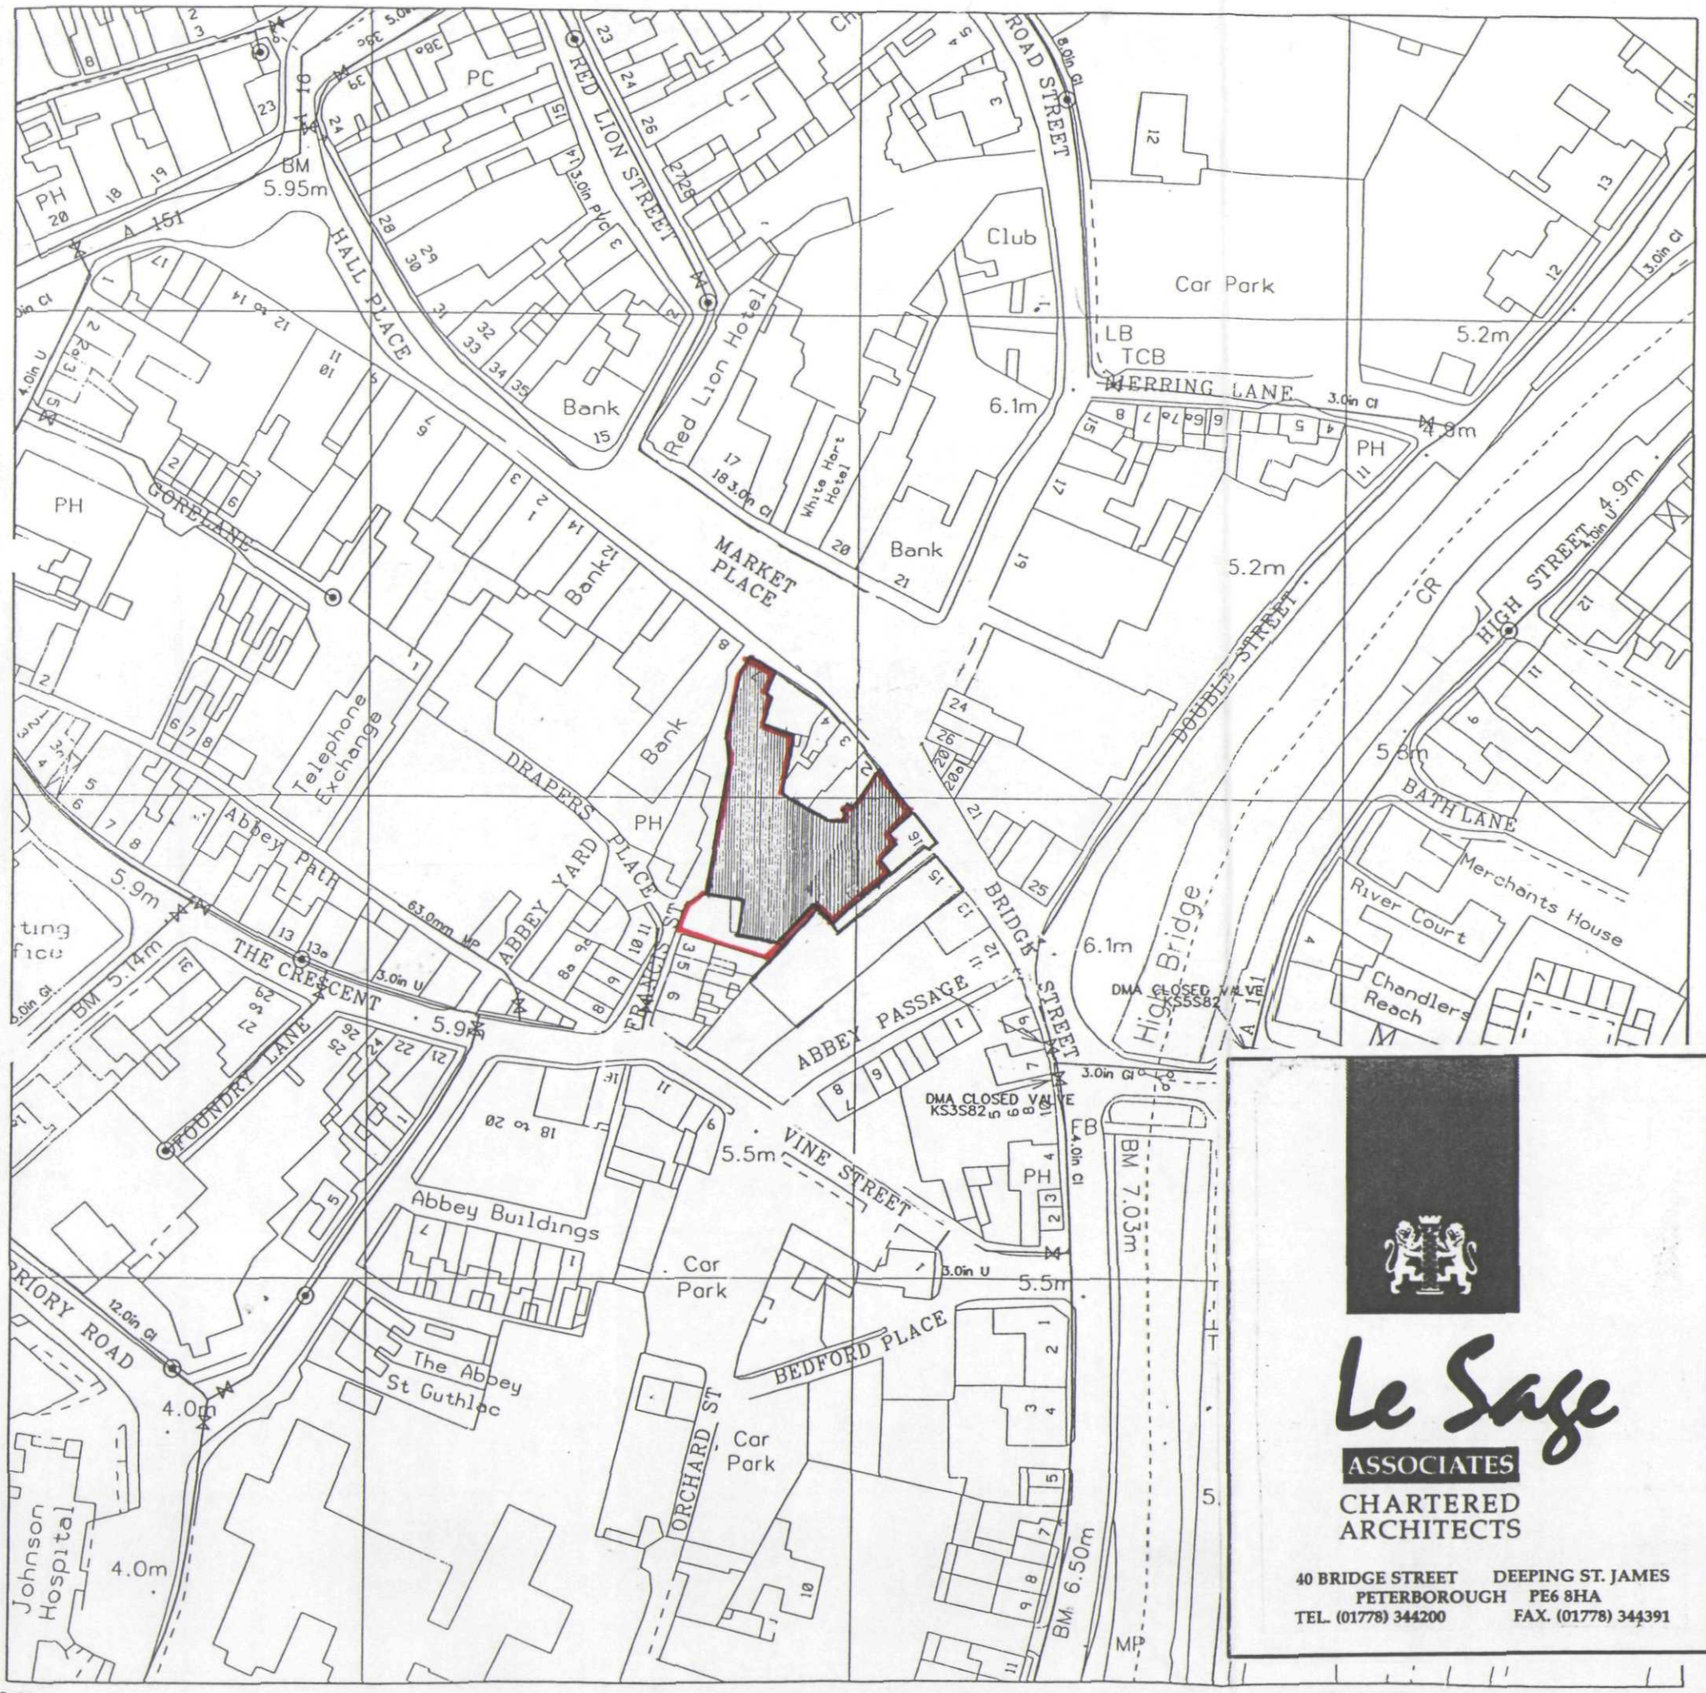

DETERMINED PLAN

SHDC
PLANNING & DEVELOPMENT
07 OCT 2003
Ref. 1217/03

Le Sage
ASSOCIATES
CHARTERED ARCHITECTS

40 BRIDGE STREET DEEPING ST. JAMES
PETERBOROUGH PE6 8HA
TEL. (01778) 344200 FAX. (01778) 344391

PROJECT
Proposed Extension to No. 7 Market Place
Spalding, Lincolnshire
(to incorporate 18 & 19 Bridge Street & 1 Market Place)

CLIENT
Westgate Properties (Anglia) Limited

DRAWING
Location Plan

DATE	SCALE
04/06/2001	1:1250
DRAWING NO. 1271/05	REV.

TF2422