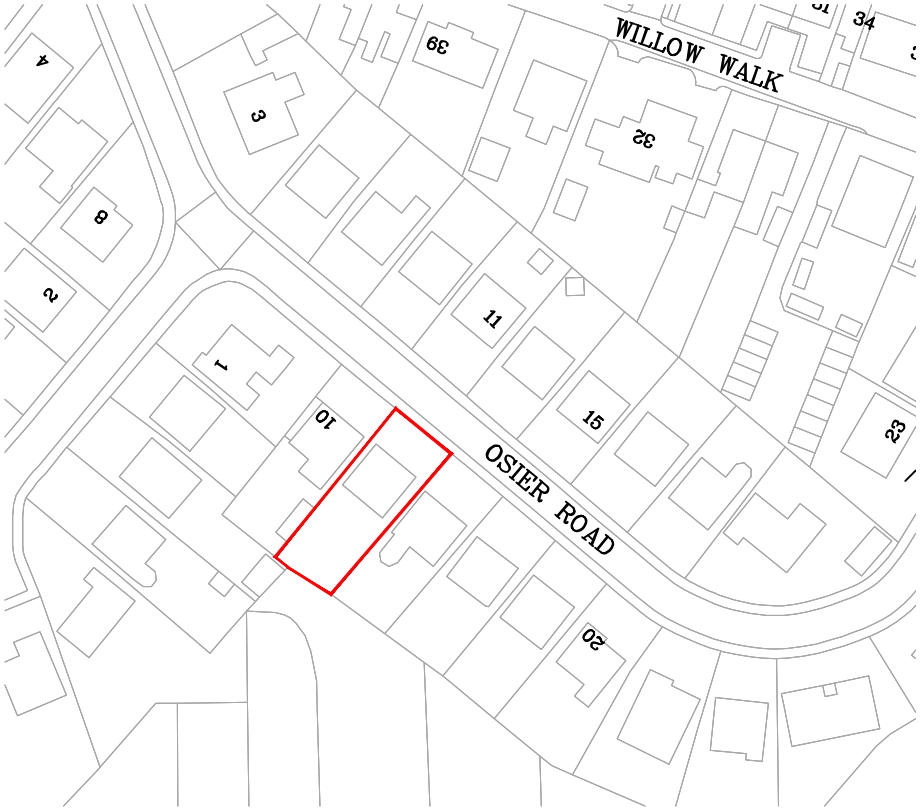


Location Plan

Scale 1:1250

0 25 50 62.5m

SCALE 1:1250

Notes:
ALL DETAILS AND MEASUREMENTS TO BE CHECKED ON SITE.
ALL DIMENSIONS ARE IN MM UNLESS OTHERWISE STATED
ALL NEW PROPOSED MATERIALS TO MATCH EXISTING.
ALL STEEL BEAMS/COLUMNS SHOWN ON DRAWING ARE ALL SUBJECT TO CONFIRMATION FROM STRUCTURAL ENGINEER
ALL PROPOSED WINDOWS OVERLOOKING OTHER NEIGHBOURS IF SHOWN SHOULD BE OF OBSCURE GLAZING
THIS DRAWING AND WORKS SHOWN ARE THE COPYRIGHT OF BRETWAY DESIGNS AND MAY NOT BE REPRODUCED EXCEPT BY WRITTEN PERMISSION

Client :

12 Osier Road, Spalding, PE11 1UU

Site :

Construction of double storey rear and Side extension-Retrospective to 12 Osier Road, Spalding, PE11 1UU

Drawing Title

Location Plan

BRETWAY DESIGNS LTD
Pinnacle House Business Centre, Newark Road, Peterborough, PE1 5YD, U.K.
Tel : 01733857630, 07852332121
e-mail: info@bretwaydesigns.com

Nov 2021 | Scale : As Noted

Print @ A4 Sheet Size

PP/21/0518-03