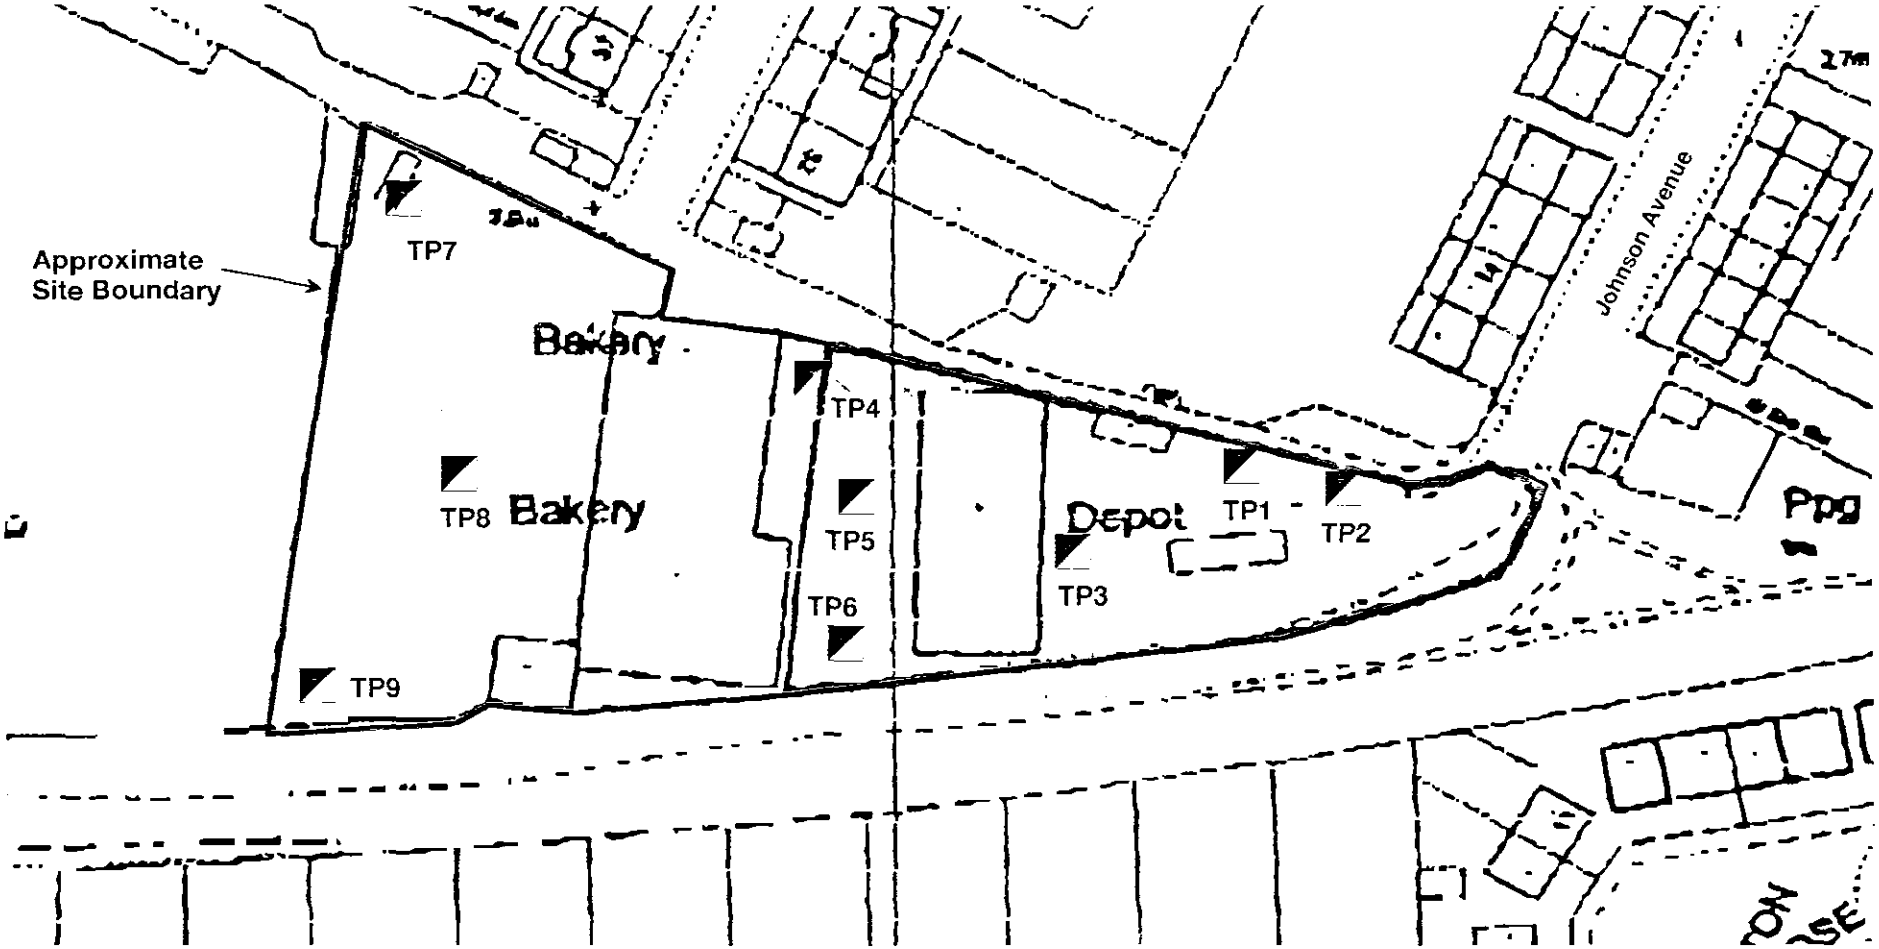


LEGEND

Trial Pit Location

JOHNSON AVENUE, SPALDING TRIAL PIT LOCATION PLAN	FIGURE 2	GROUND ENGINEERING Willie Snaith Rd Newmarket CB8 7SQ Tel. 01638 608608 Fax. 01638 608708 *Environmental and Geotechnical Contracting and Consulting Services*