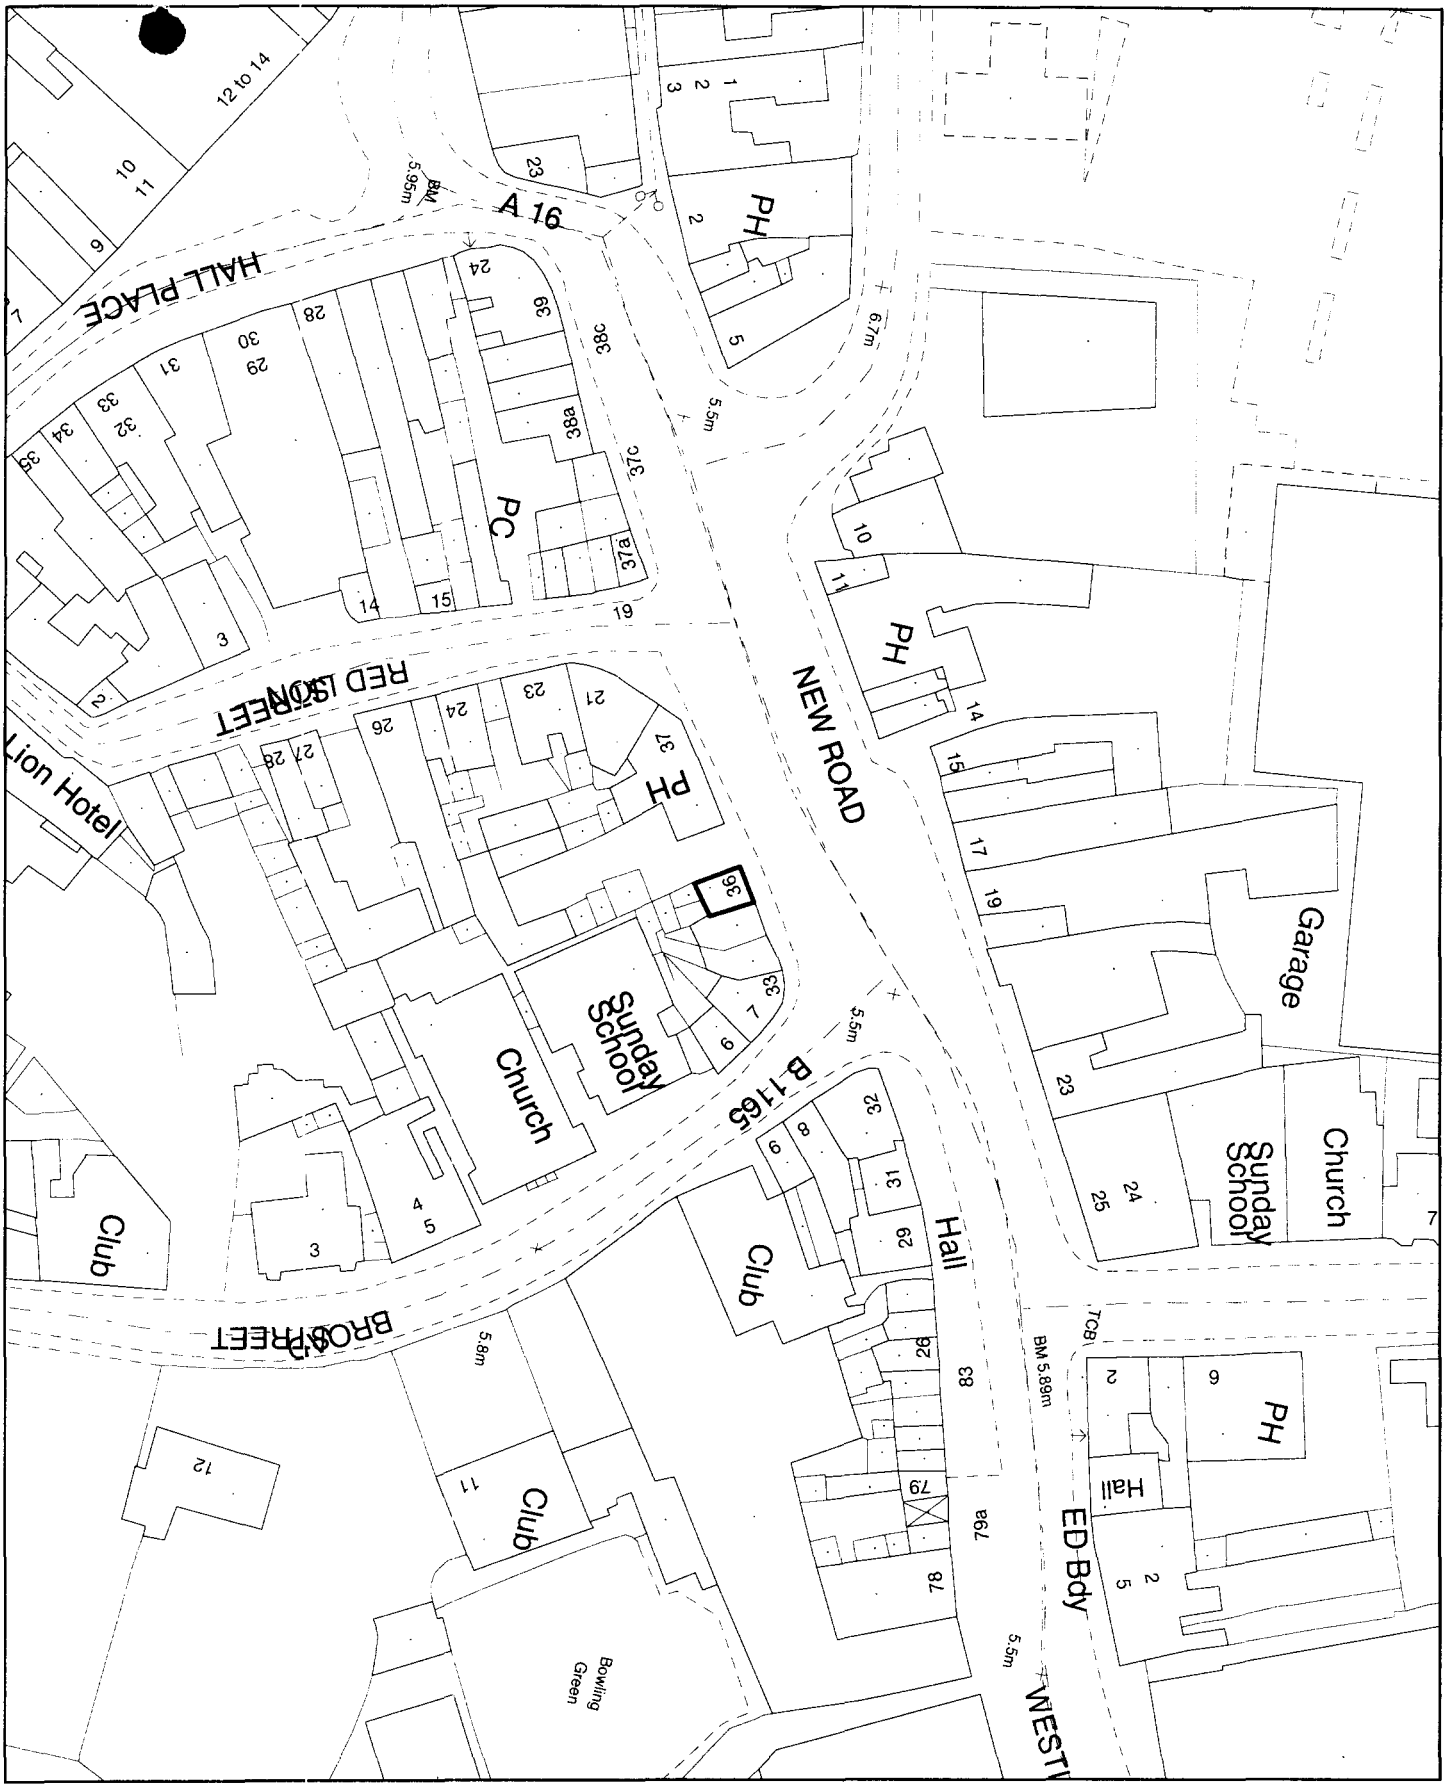


SOUTH HOLLAND DISTRICT COUNCIL


Planning Application Location Plan
Ward Member Notification

H16/1219/00

FILE COPY

Scale: 1/1250

PLEASE DO NOT COPY THIS PLAN
This map is reproduced from Ordnance Survey material with

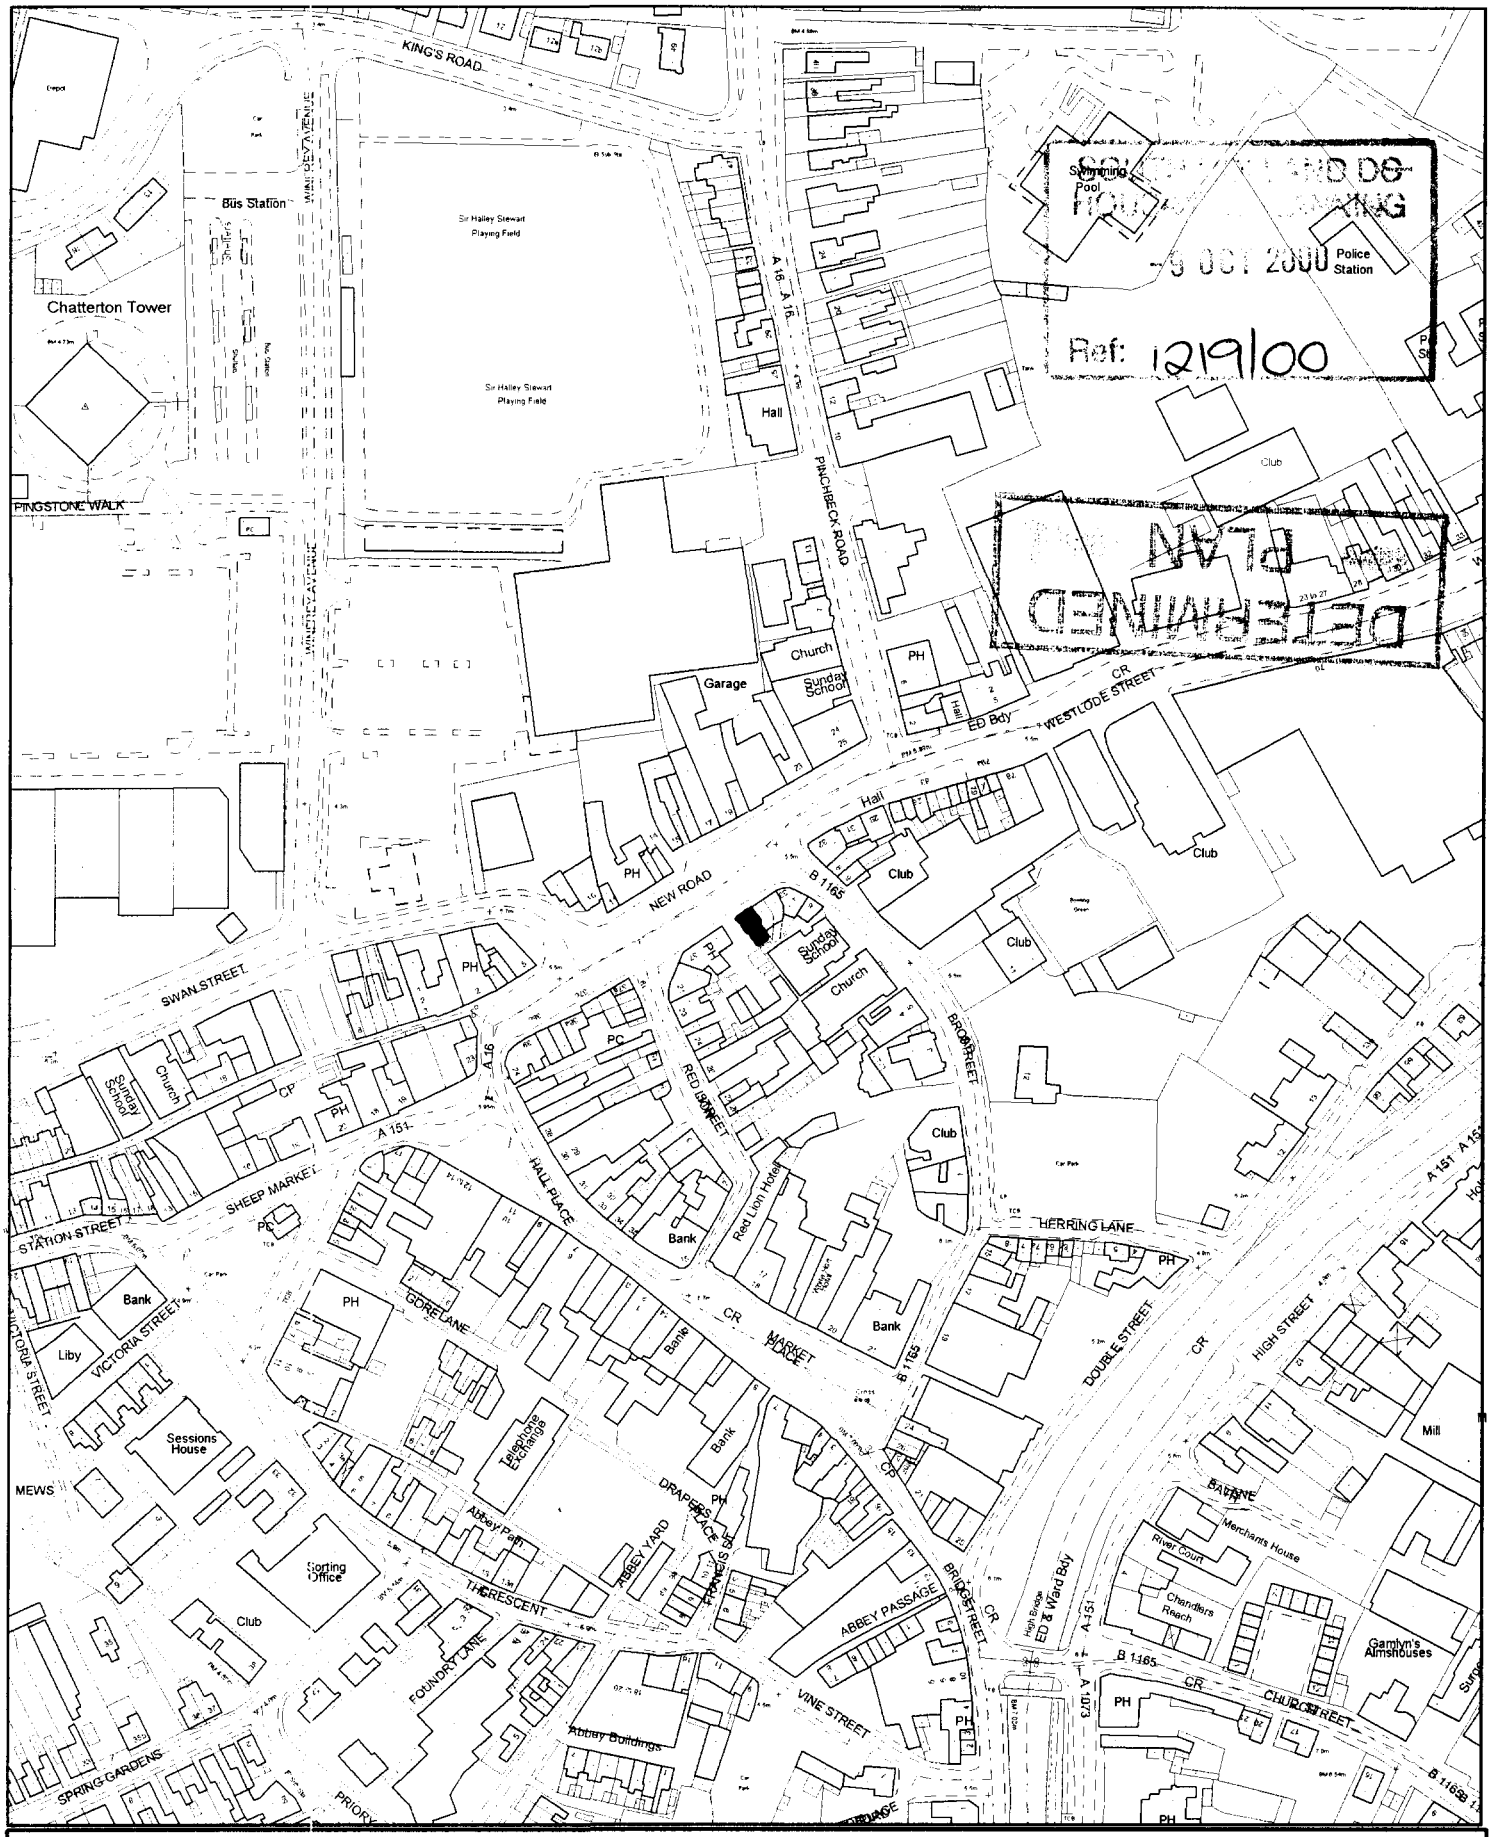

Ref: 1219/00


SOUTH HOLLAND DISTRICT COUNCIL

This copy has been produced specifically for the map return scheme purposes only. No further copies may be made.

Scale: 1:2500

Council Offices, Priory Road, Spalding, Lincolnshire PE11 2XE

This map is reproduced from Ordnance Survey material with permission of Ordnance Survey on behalf of Her Majesty's Stationery Office (c) Crown copyright. Unauthorised reproduction infringes Crown copyright and may lead to prosecution or civil proceedings. South Holland District Council LA079413 2000

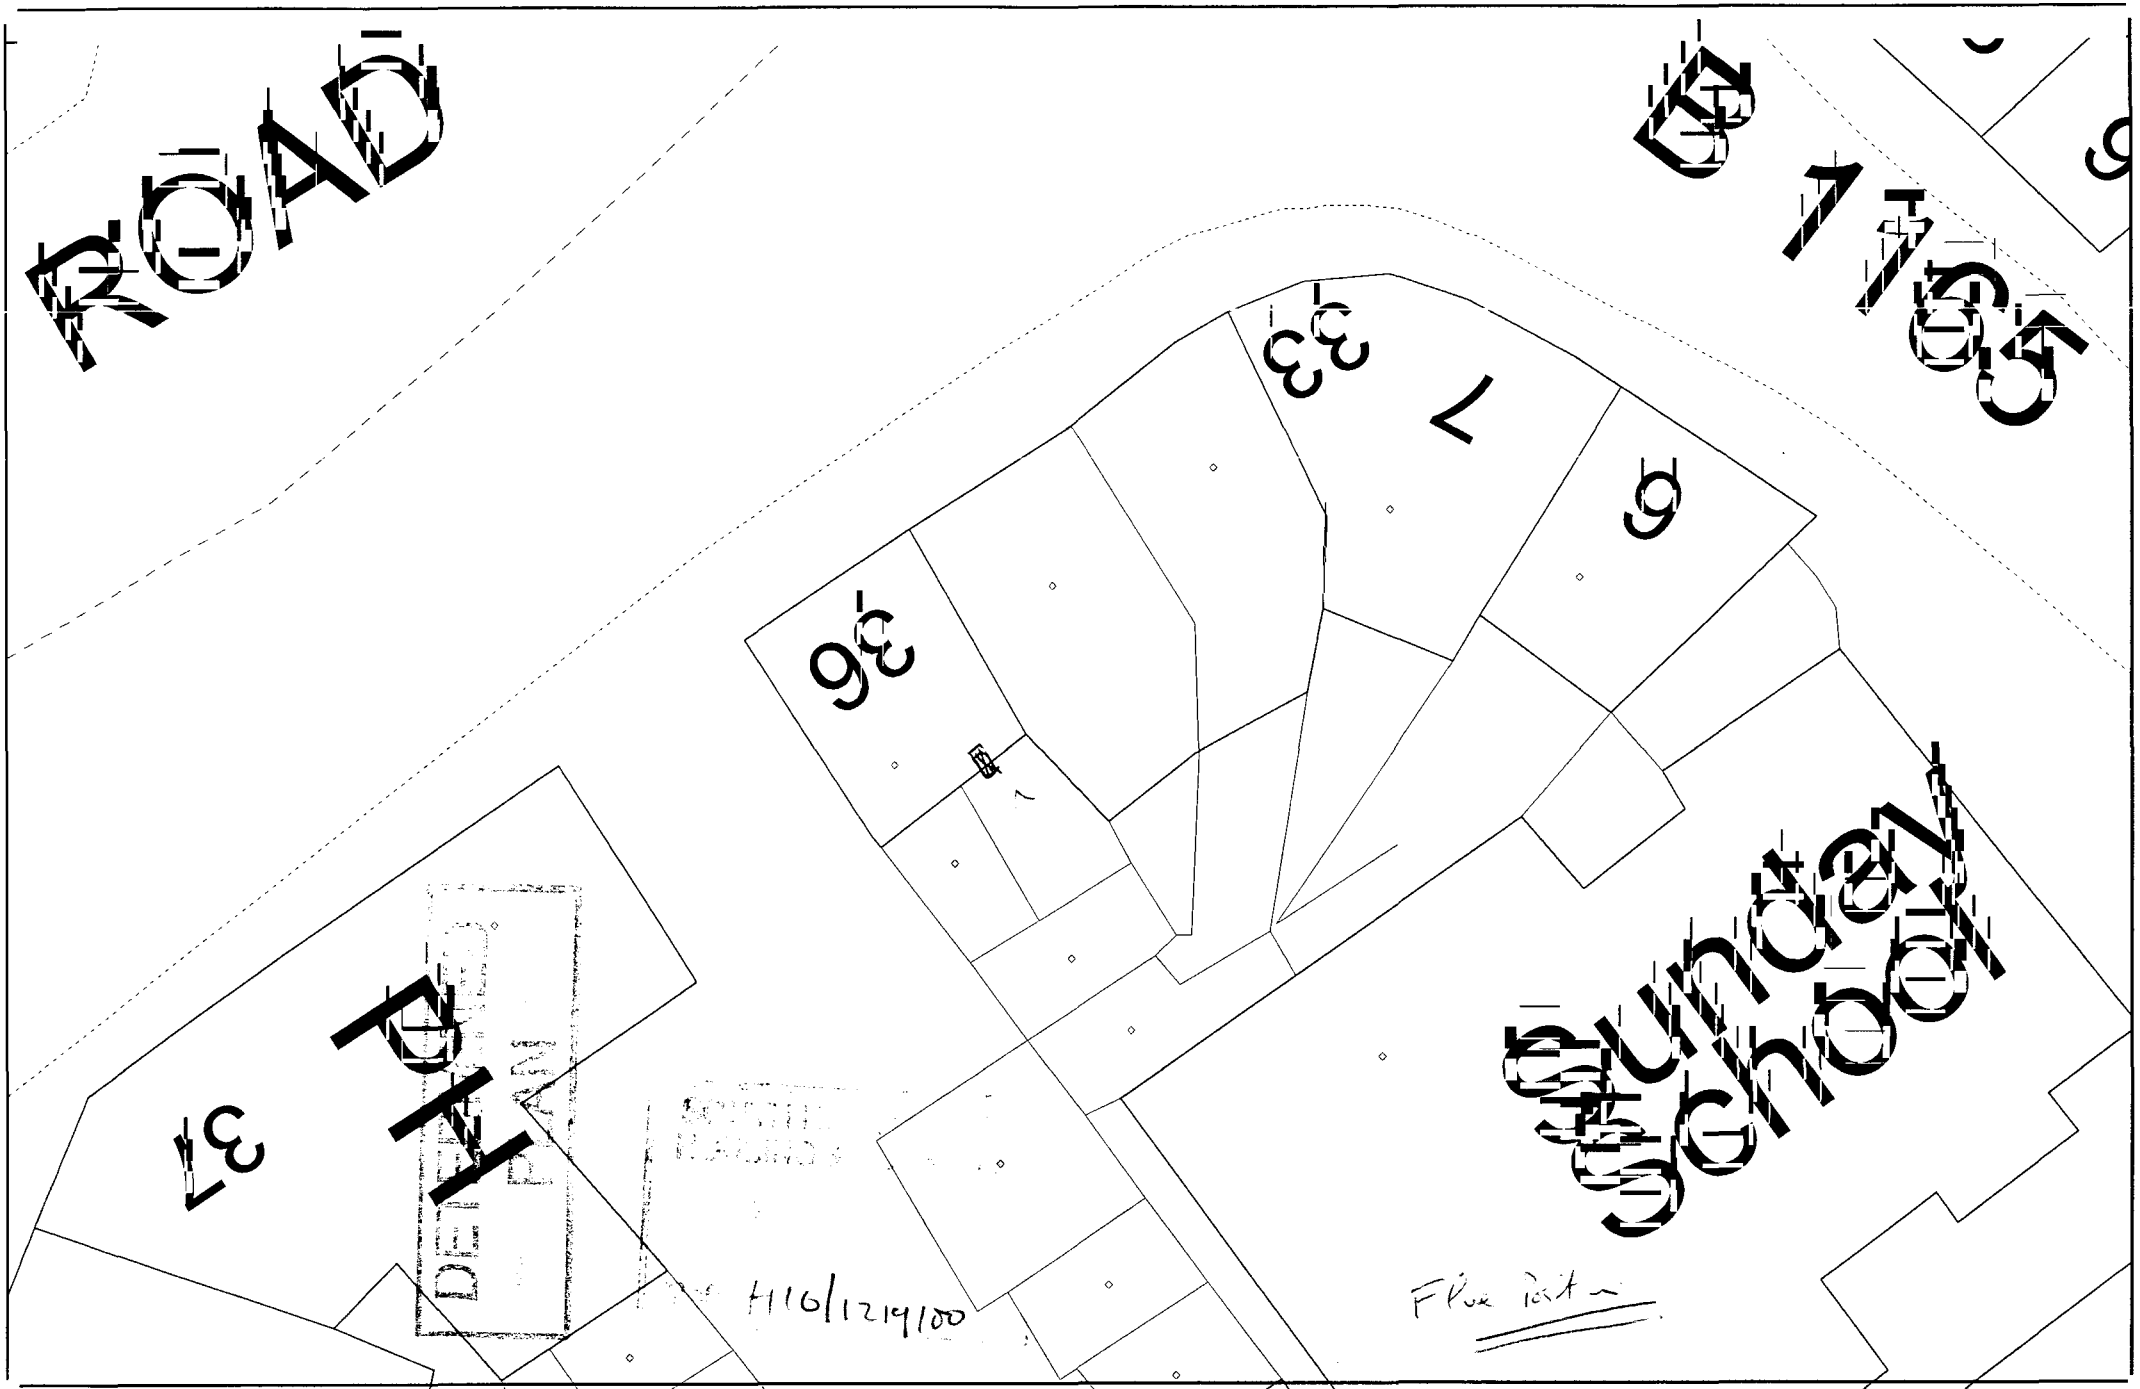

(C) Crown Copyright. South Holland District Council LA 079413 20/10/2000 TF2422NE 1:200