

PROPOSED FAST FOOD OUTLET

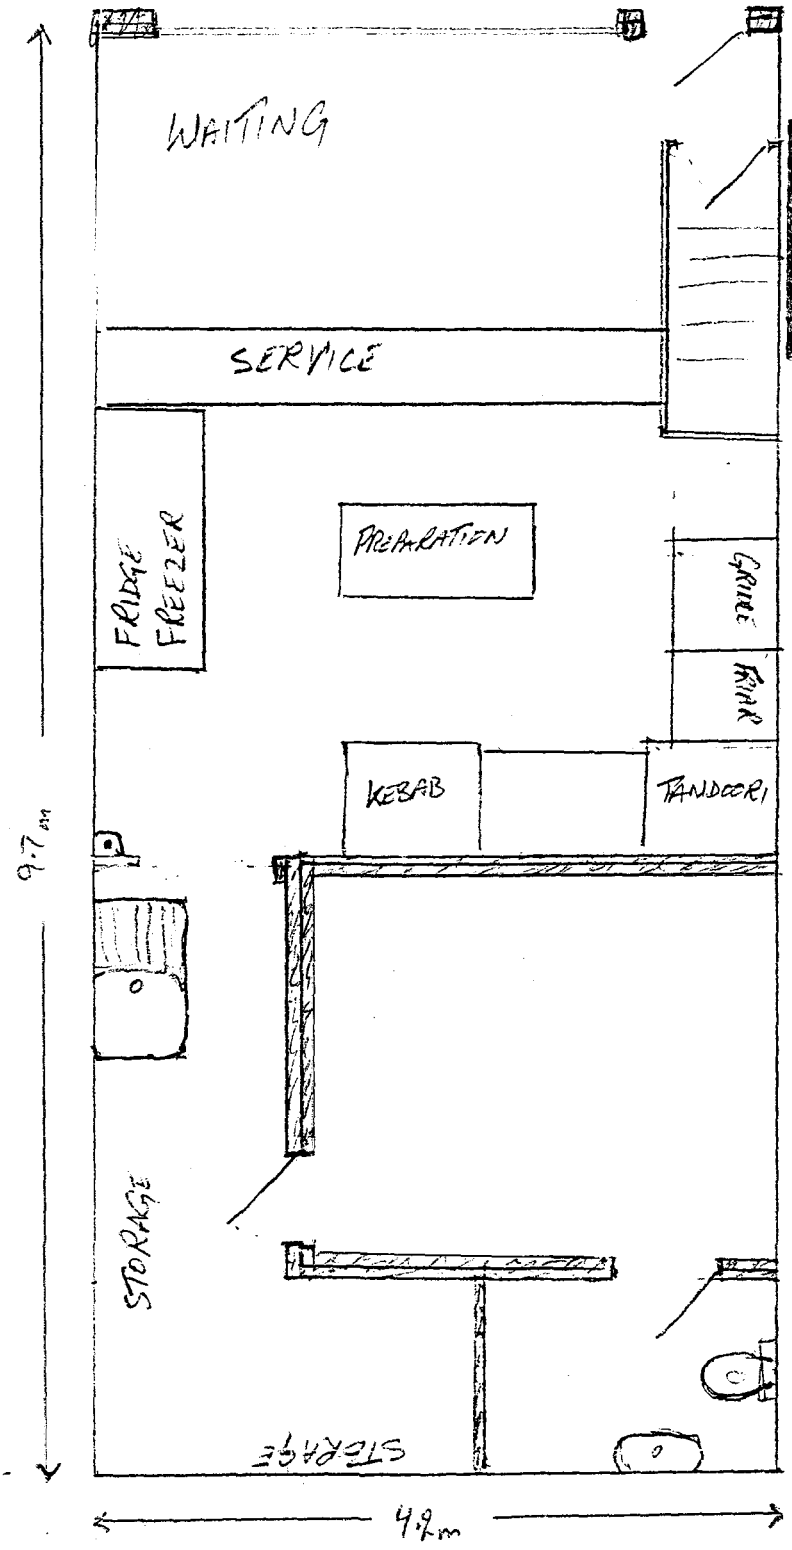


SOUTH HOLLAND DC
HOUSING & PLANNING
31 OCT 2000
Ref:

DETERMINED
PLAN

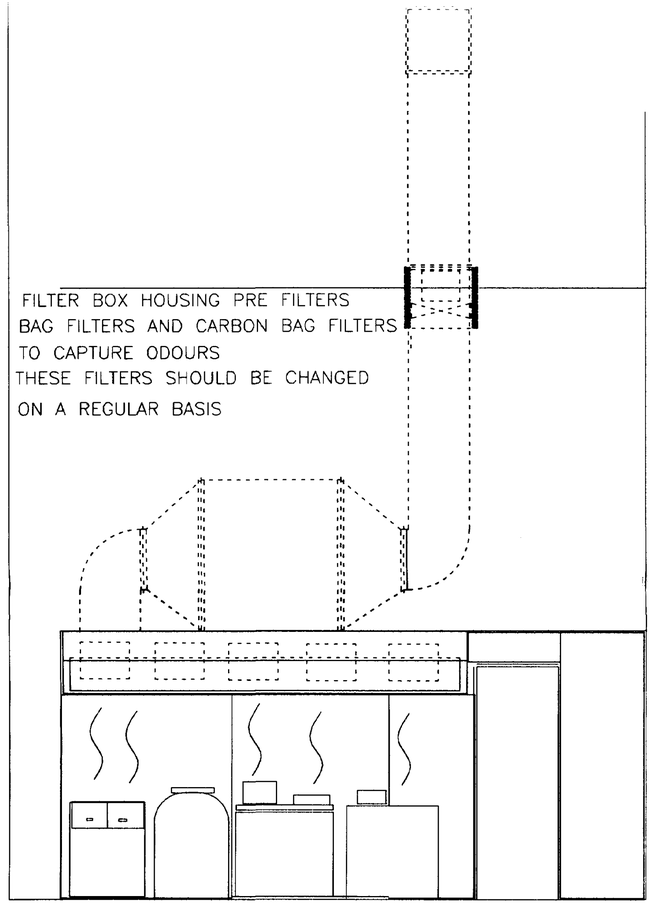


ELEVATION 'A–A'

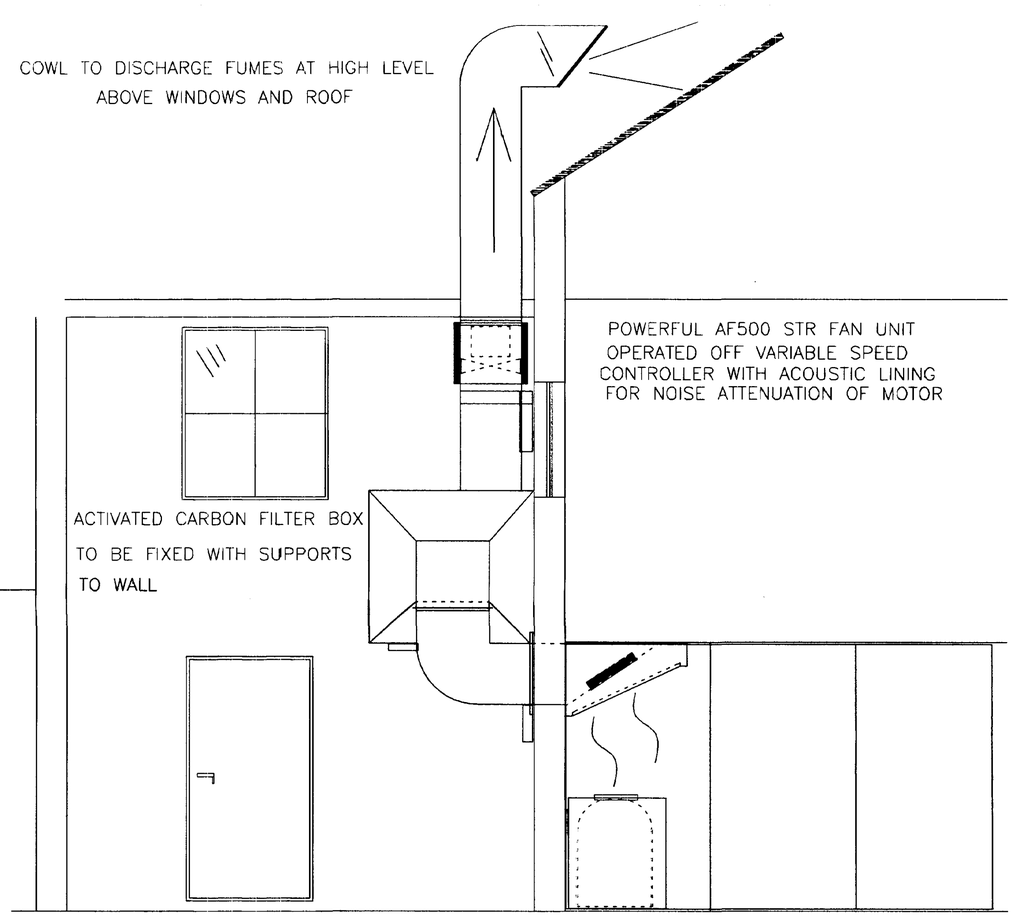

ELEVATION 'B–B'

POLISHED ALUMINIUM WALL SHEETS ON INTERIOR KITCHEN WALLS

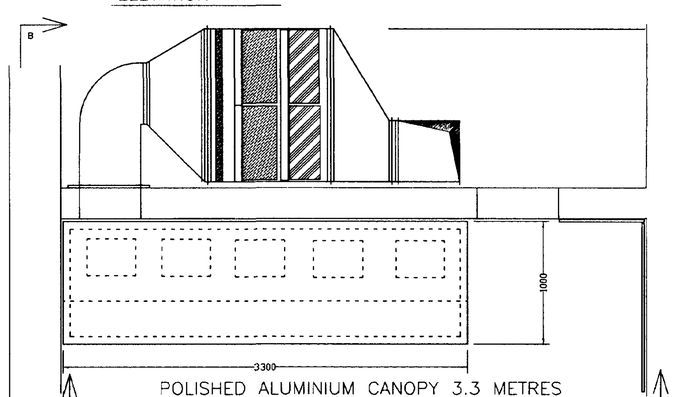

POLISHED ALUMINIUM CANOPY 3.3 METRES LONG WITH FILTER BOX HOUSING 5–WASHABLE GREASE FILTERS WITH QUICK RELEASE CATCHES

PLAN VIEW

CHECK LIST

	PART	MADE	CHK
1–90			

ADDITIONAL ITEMS

SOUTH HOLLAND DC
HOUSING & PLANNING
27 NOV 2000
Ref: 12/9/00


DETERMINED PLAN

SCOTT
Heating & Ventilation Ltd.
Unit 20 Brookside, Glatton Road,
Sawtry, Huntingdon, Cambs. PE17 5SB
T: (01487) 831 735 F: (01487) 832 465


PROPOSED NEW KITCHEN VENTILATION SYSTEM FOR 36 NEW ROAD, SPALDING.

SCALE: 1:20 | 18/10/00

DRG. NO. : 18/10/00

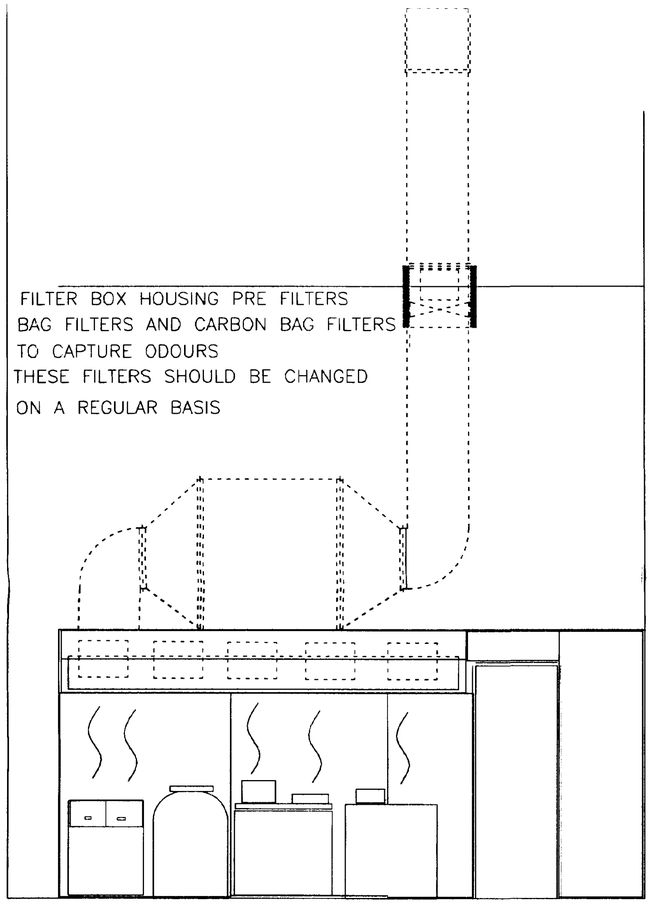


ELEVATION 'A–A'

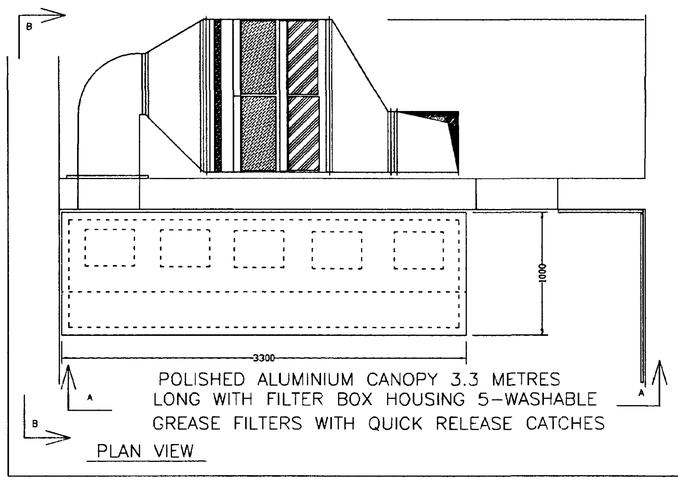

POLISHED ALUMINIUM CANOPY 3.3 METRES LONG WITH FILTER BOX HOUSING 5–WASHABLE GREASE FILTERS WITH QUICK RELEASE CATCHES

PLAN VIEW

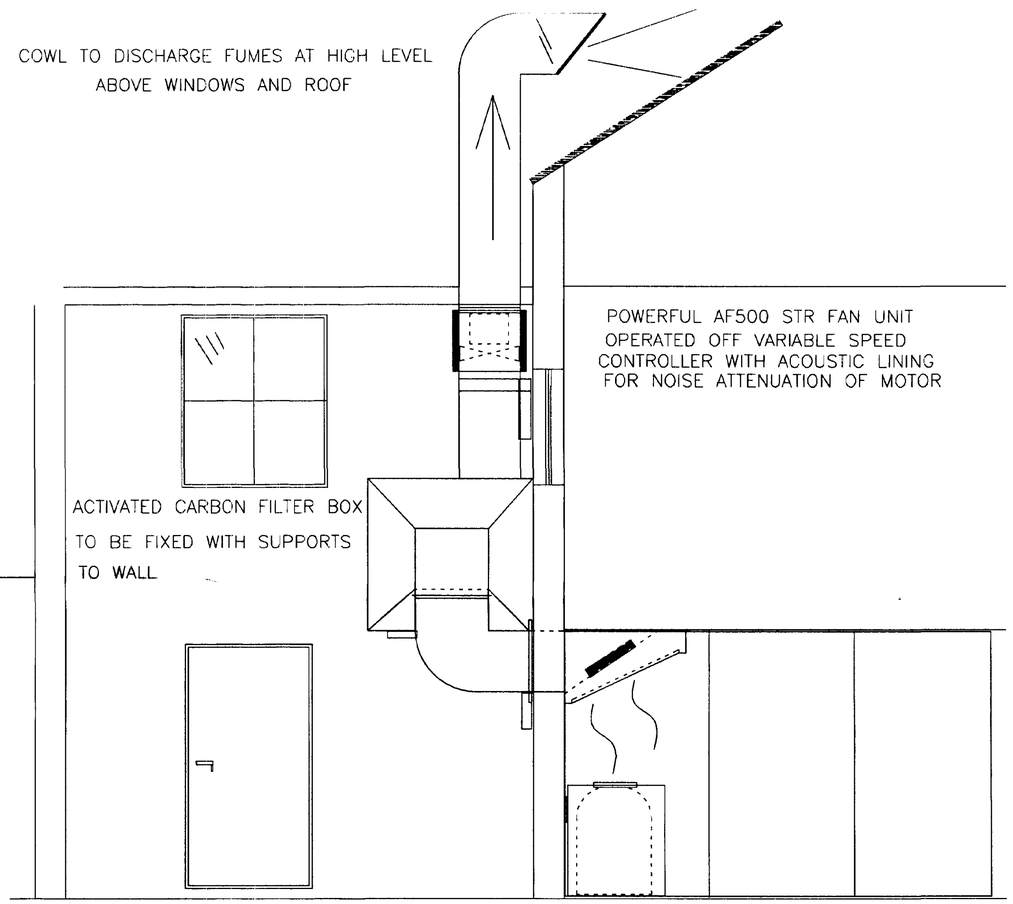

ELEVATION 'B–B'

POLISHED ALUMINIUM WALL SHEETS ON INTERIOR KITCHEN WALLS

SOUTH HOLLAND DC
HOUSING & PLANNING
27 NOV 2000
Ref: 12/96

APPROVED PLANS
Ref.

CHECK LIST

	PART	MADE	CHK
1			
2			
ADDITIONAL ITEMS

SCOTT
Heating & Ventilation Ltd.
Unit 2D Brookside, Glatton Road,
Sawtry, Huntingdon, Cambs. PE17 5SB
T: (01487) 831 735 F: (01487) 832 465

PROPOSED NEW KITCHEN VENTILATION SYSTEM FOR 36 NEW ROAD, SPALDING.

SCALE: 1:20 | 18/10/00

DRG. NO. : 18/10/00