


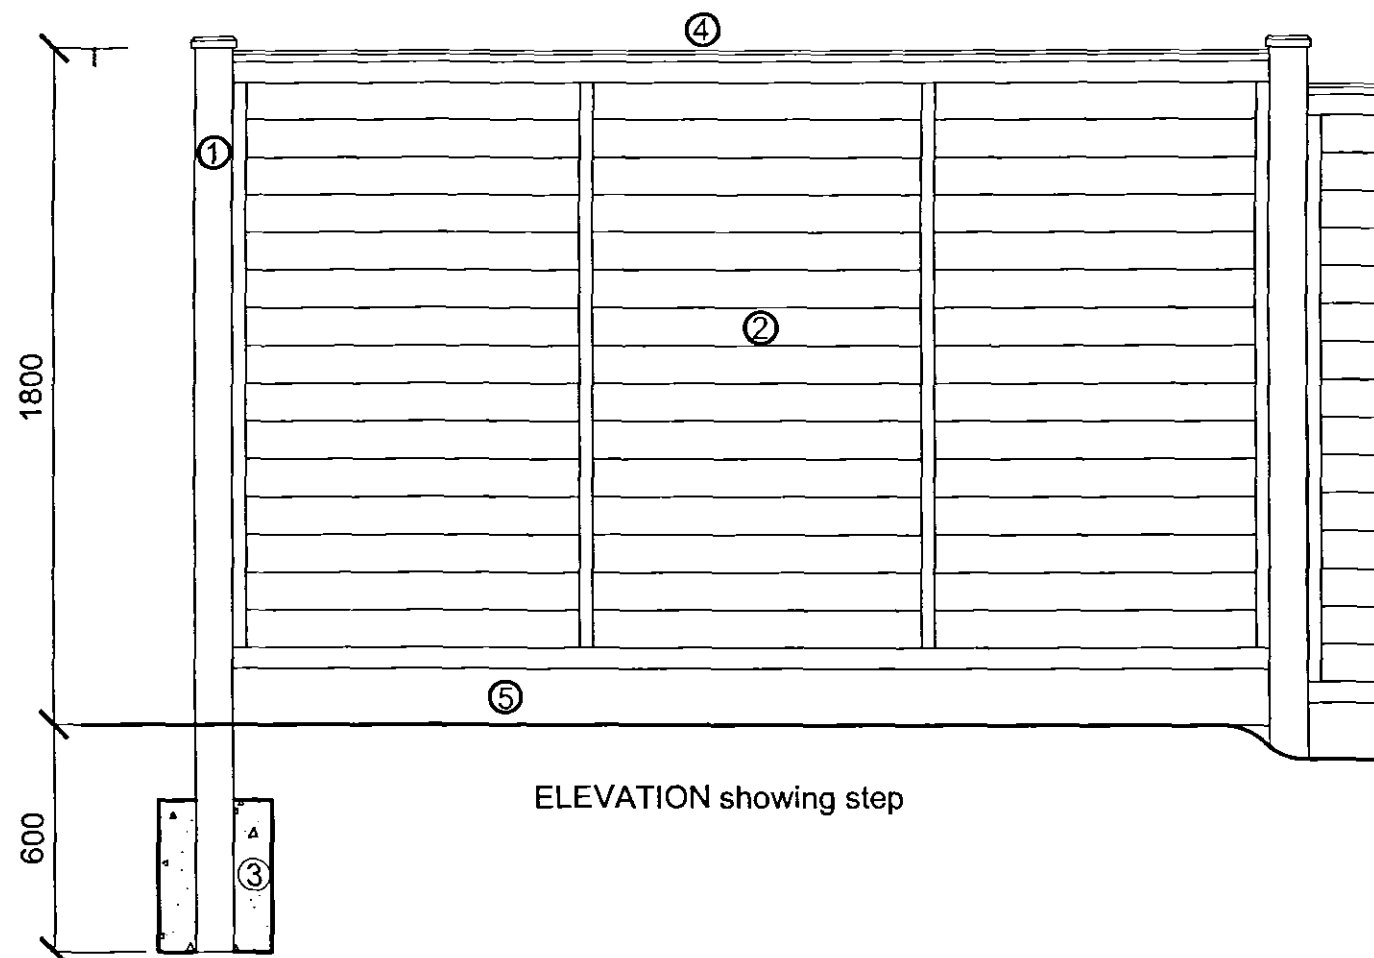

1. 75mm x 75mm S.W. Post.
2. 1.8m timber panel consisting of 5mm x 100mm softwood slats over lapped 25mm and framed 8No. 35mm x 19mm uprights, end and middle uprights paired on either side of the panel. Top bottom members are to be 56mm x 19mm paired. Panels fixed to posts with 6No. 65mm galv. per panel end.
3. 300mm x 300mm x 400mm concrete surround to post. Concrete mix 1:6
4. Timber panel capping rail with matching post caps.
5. 25mm x 150mm gravel board.

NOTE:

1. All timber to be pressure impregnated with preservative.
2. All dimensions in mm unless otherwise stated.

**DETERMINED
PLAN**

31 AUG 2005

12/19/06

ALLISON
Homes

Holland Place, Wardentree Park, Pinchbeck, Spalding,
Lincolnshire. PE11 3ZN
T: (01775) 724701 F: (01775) 762153
Allison Homes Eastern Limited is a Kier Residential Company.

DESCRIPTION	DATE
REVISIONS	
CHECKED BY	

EXTERNAL WORKS DETAILS

STANDARD DETAIL 1.8m High Timber Panel Fence	
SCALE 1: 20 @ A3	DATE 21/11/05
DRAWING NO. X(01)-002	DRAWN Resi Dev