


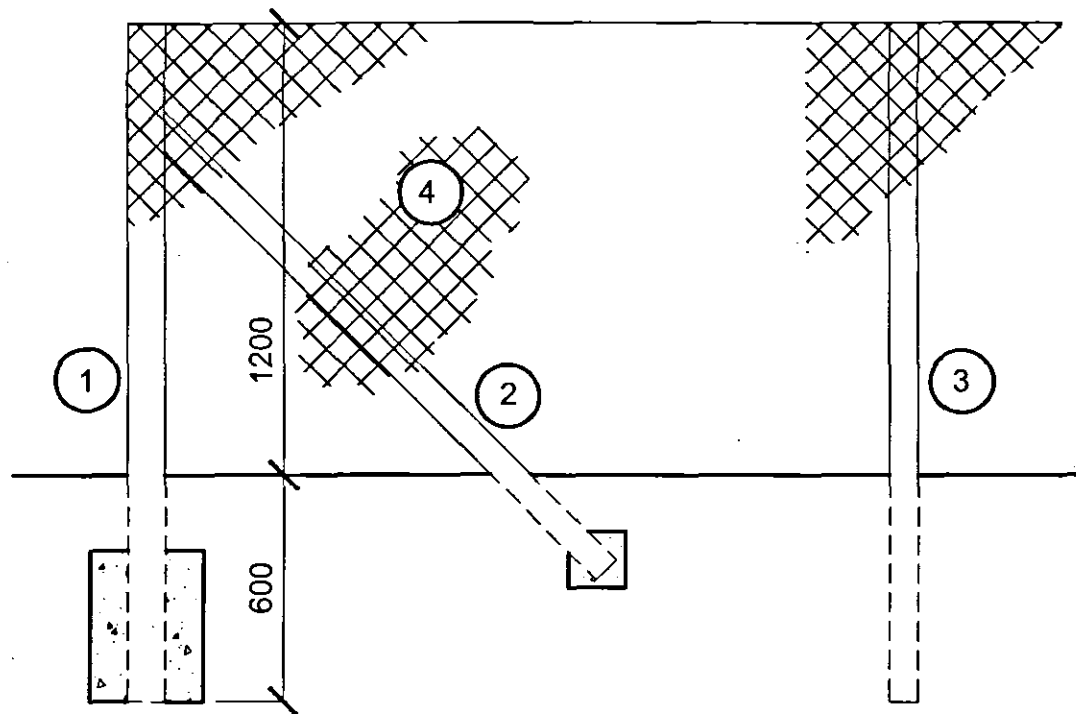

1. 100mm x100mm S.W. corner and end post set in 300mm x 300mm x 400mm concrete surround. Concrete mix 1:6
2. 75mm x 75mm S.W. struts set parallel to the line of the fence. Base of strut set in concrete surround.
3. 75mm x 75mm S.W. intermediate posts at max.3.0m centres set in augured hole and backfilled with excavated material.
4. 1.7mm pvc coated galv. wire chain link fence stapled to all posts and strained at every corner/end post. Straining wire to be 2.24mm galv. and pvc coated, attached to chain link fence at top and bottom.

NOTES:

1. All timber to be pressure impregnated with preservative.
2. All dimensions in mm unless otherwise stated.

DEVELOPMENT
PLAN

LONG & DEVELOPMENT

31 AUG 2005

12/19/06



Holland Place, Wardentree Park, Pinchbeck, Spalding,
Lincolnshire. PE11 3ZN
T: (01775) 724701 F: (01775) 762153
Allison Homes Eastern Limited is a Kier Residential Company.

DESCRIPTION	DATE
REVISIONS	
CHECKED BY	
<i>k. m. w.</i>	

EXTERNAL WORKS DETAILS

STANDARD DETAIL
1.2m High Chain Link Fence

SCALE 1: 20 @ A3	DATE 21/11/05
DRAWING NO. X(01)-003	DRAWN Resi Dev