


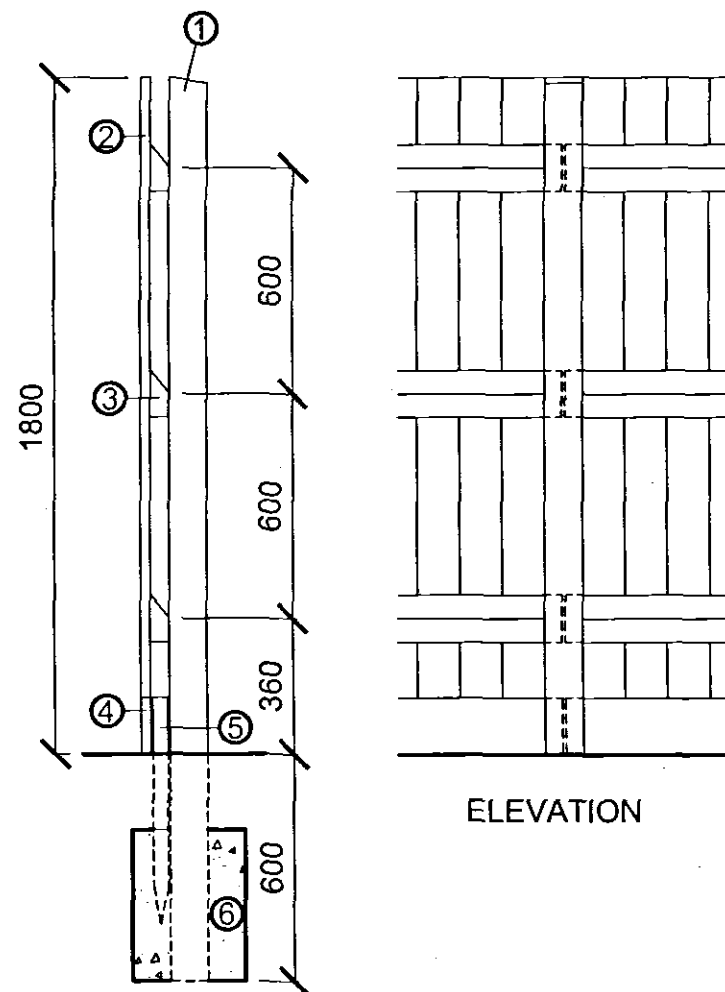

1. 100mm x100mm S.W. Post at 2.7m centres max.
2. 25mm x 125mm boarding lapped 13mm min. and fixed with 1No. 50mm galv. Nail per rail.
3. 50mm x 125mm S.W. rail fixed with 100mm galv. nails.
4. 25mm x 150mm gravel board
5. 50mm x 50mm x 600mm stump let into ground at centre of gravel board.
6. 300mm x 300mm x 400mm concrete surround to post. Concrete mix 1:6

NOTES:

1. All timber to be pressure impregnated with preservative as specified.
2. All dimensions in mm unless otherwise stated.

**DETERMINED
PLAN**

31 AUG 2005
1219/06



Holland Place, Wardentree Park, Pinchbeck, Spalding,
Lincolnshire. PE11 3ZN
T: (01775) 724701 F: (01775) 762153
Allison Homes Eastern Limited is a Kier Residential Company.

DESCRIPTION	DATE
REVISIONS	
CHECKED BY	

**EXTERNAL WORKS
DETAILS**

STANDARD DETAIL 1.8m High Close boarded Fence	
SCALE 1: 20 @ A3	DATE 21/11/05
DRAWING NO. X(01)-001	DRAWN Resi Dev