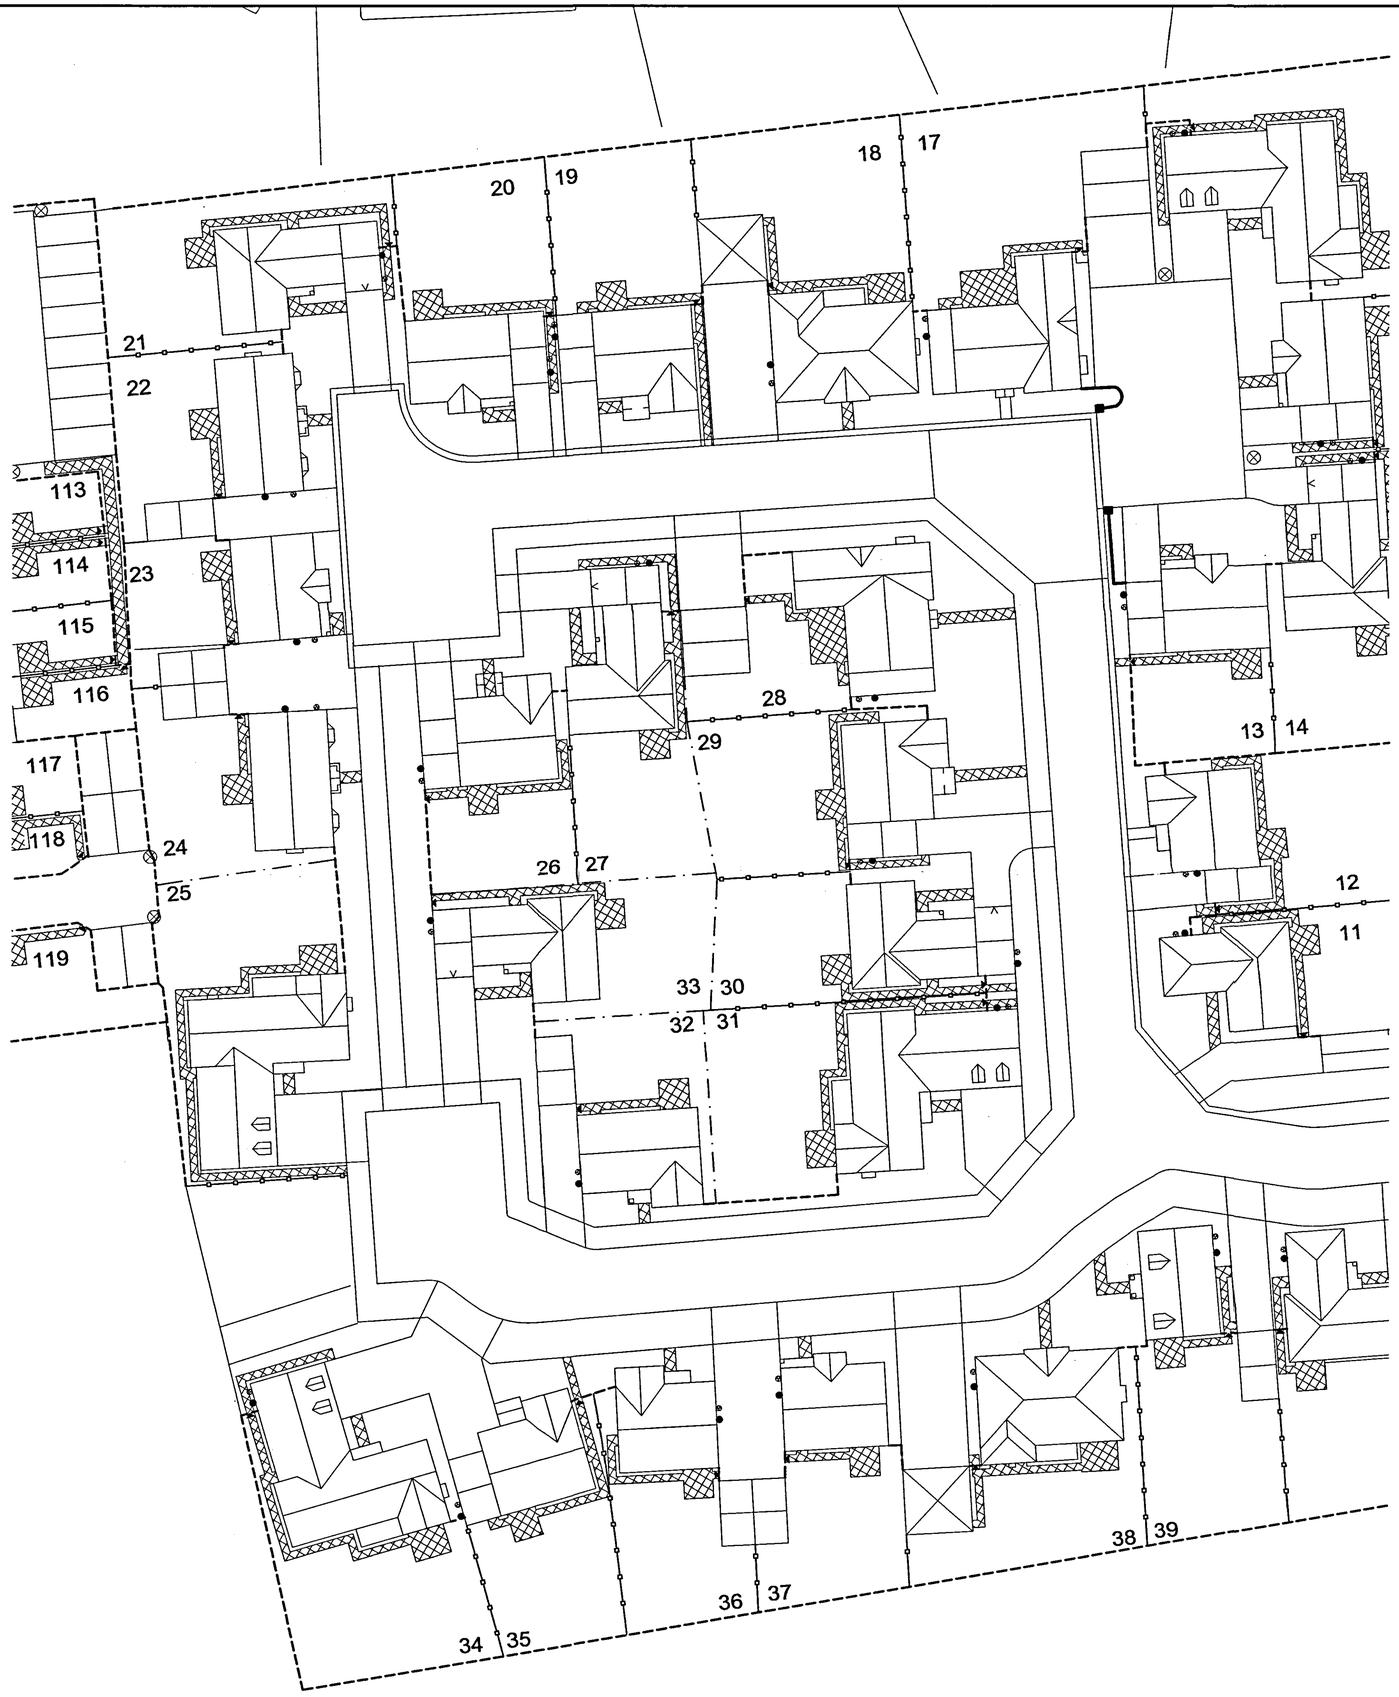


Gas Meter Box

Electric Meter Box

Gate

600 x 600mm wide paving slab paths. Level access to be provided to Affordable units at both front and rear of the property Patios to be min 2.4m x 2.4m.

Private Bollard Lighting

DETERMINED PLAN

NOTES

Do not scale directly from this drawing. All discrepancies are to be brought to the attention of the below office.

The copyright to this drawing is owned by Allison Homes Eastern Limited.

All drawings are to be read in conjunction with the relevant standard details and Allison Homes standard construction notes.

Planning Development
31 AUG 2006
Ref: 1220/06

		DESCRIPTION	DATE
A	KB	Lighting bollards added.	02/ 08/ 06

REVISIONS

PROJECT

WYGATE RM0

DRAWING

External works layout 2 of 2

SCALE 1:250 @ A1	DRAWING NO. A100-113-02
DATE 14/ 06/ 06	
DRAWN JAB	
CHECKED	

ALLISON Homes
Holland Place, Wardentree Park, Pinchbeck, Spalding, Lincolnshire, PE11 3ZH
T: (01775) 724701 F: (01775) 762153
Allison Homes Eastern Limited is a Kier Residential Company.