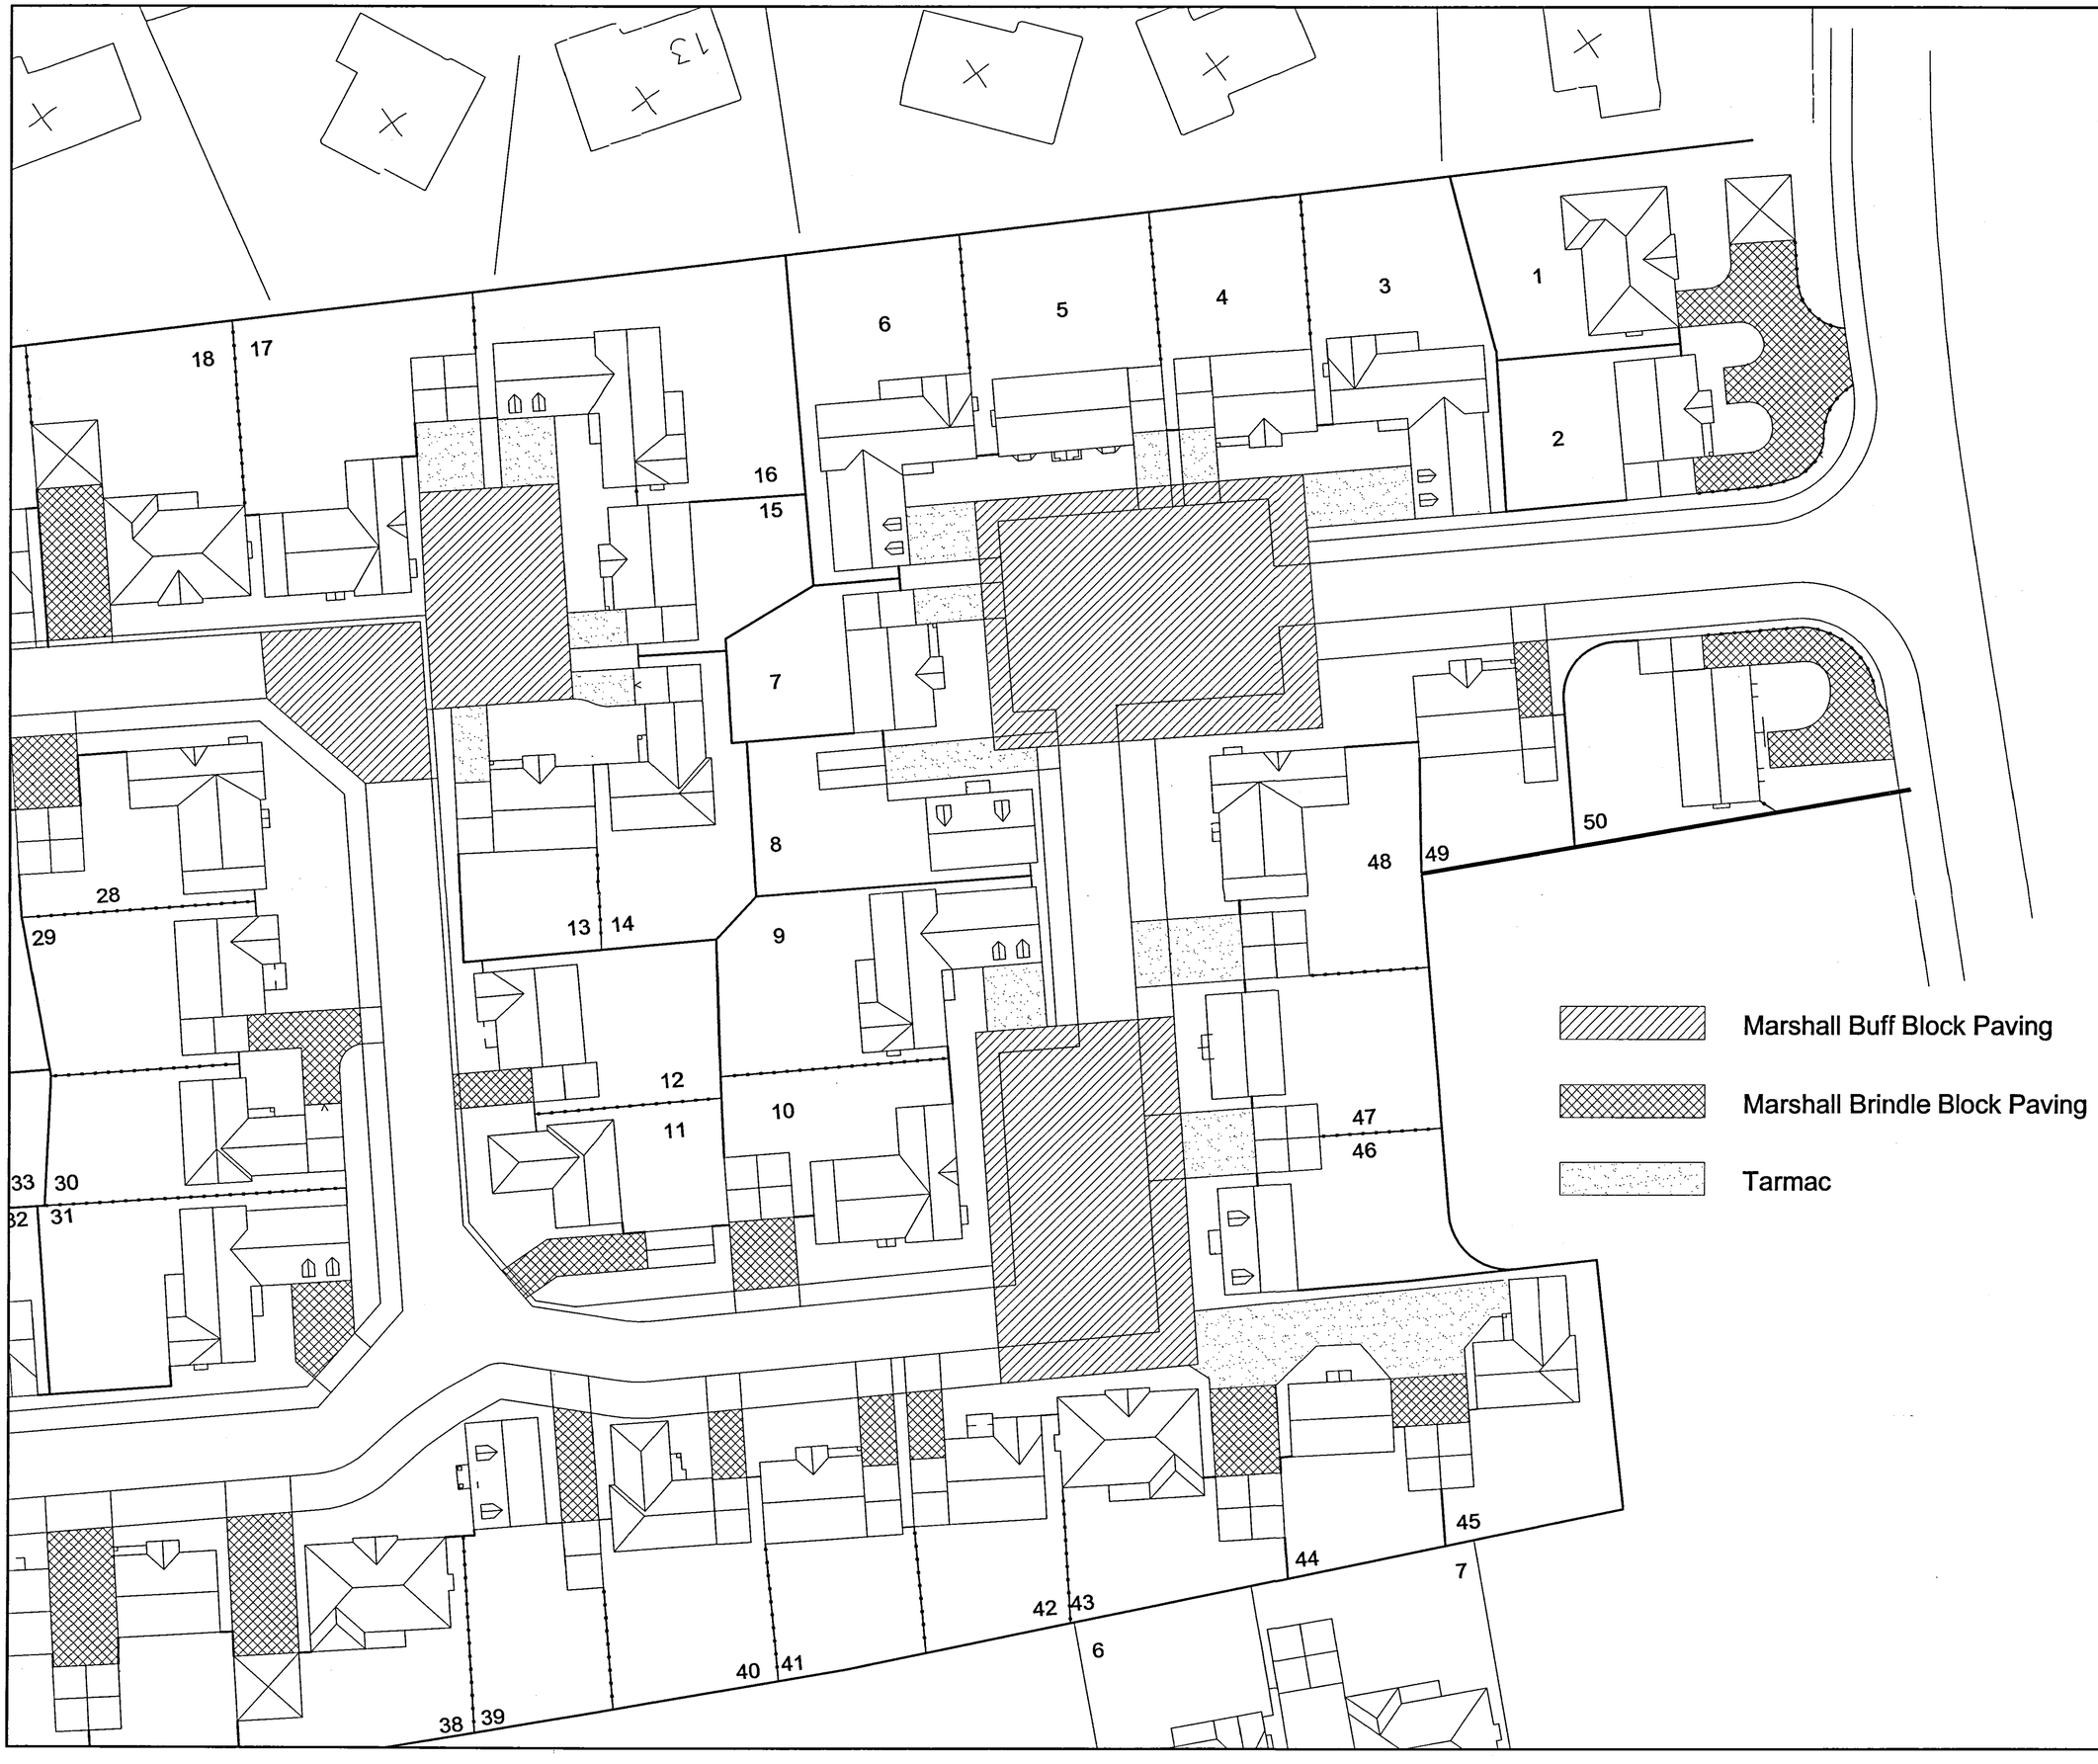


NOTES

Do not scale directly from this drawing. All discrepancies are to be brought to the attention of the below office..

The copyright to this drawing is owned by Allison Homes Eastern Limited.

All drawings are to be read in conjunction with the relevant standard details and Allison Homes standard construction notes.

Planning & Development
31 AUG 2006
Ref: 122/06
DETERMINATION PLAN

DESCRIPTION	DATE

REVISIONS

PROJECT

WYGATE RM0

DRAWING

Surface Materials Plan

SCALE 1 : 250	DRAWING NO. A100-108-01
DATE 16/ 03/ 06	
DRAWN JAB	
CHECKED k.M	

ALLISON Homes

Holland Place, Wardentree Park, Pinchbeck, Spalding, Lincolnshire. PE11 3ZN
T: (01775) 724701 F: (01775) 762153
Allison Homes Eastern Limited is a Kier Residential Company.