
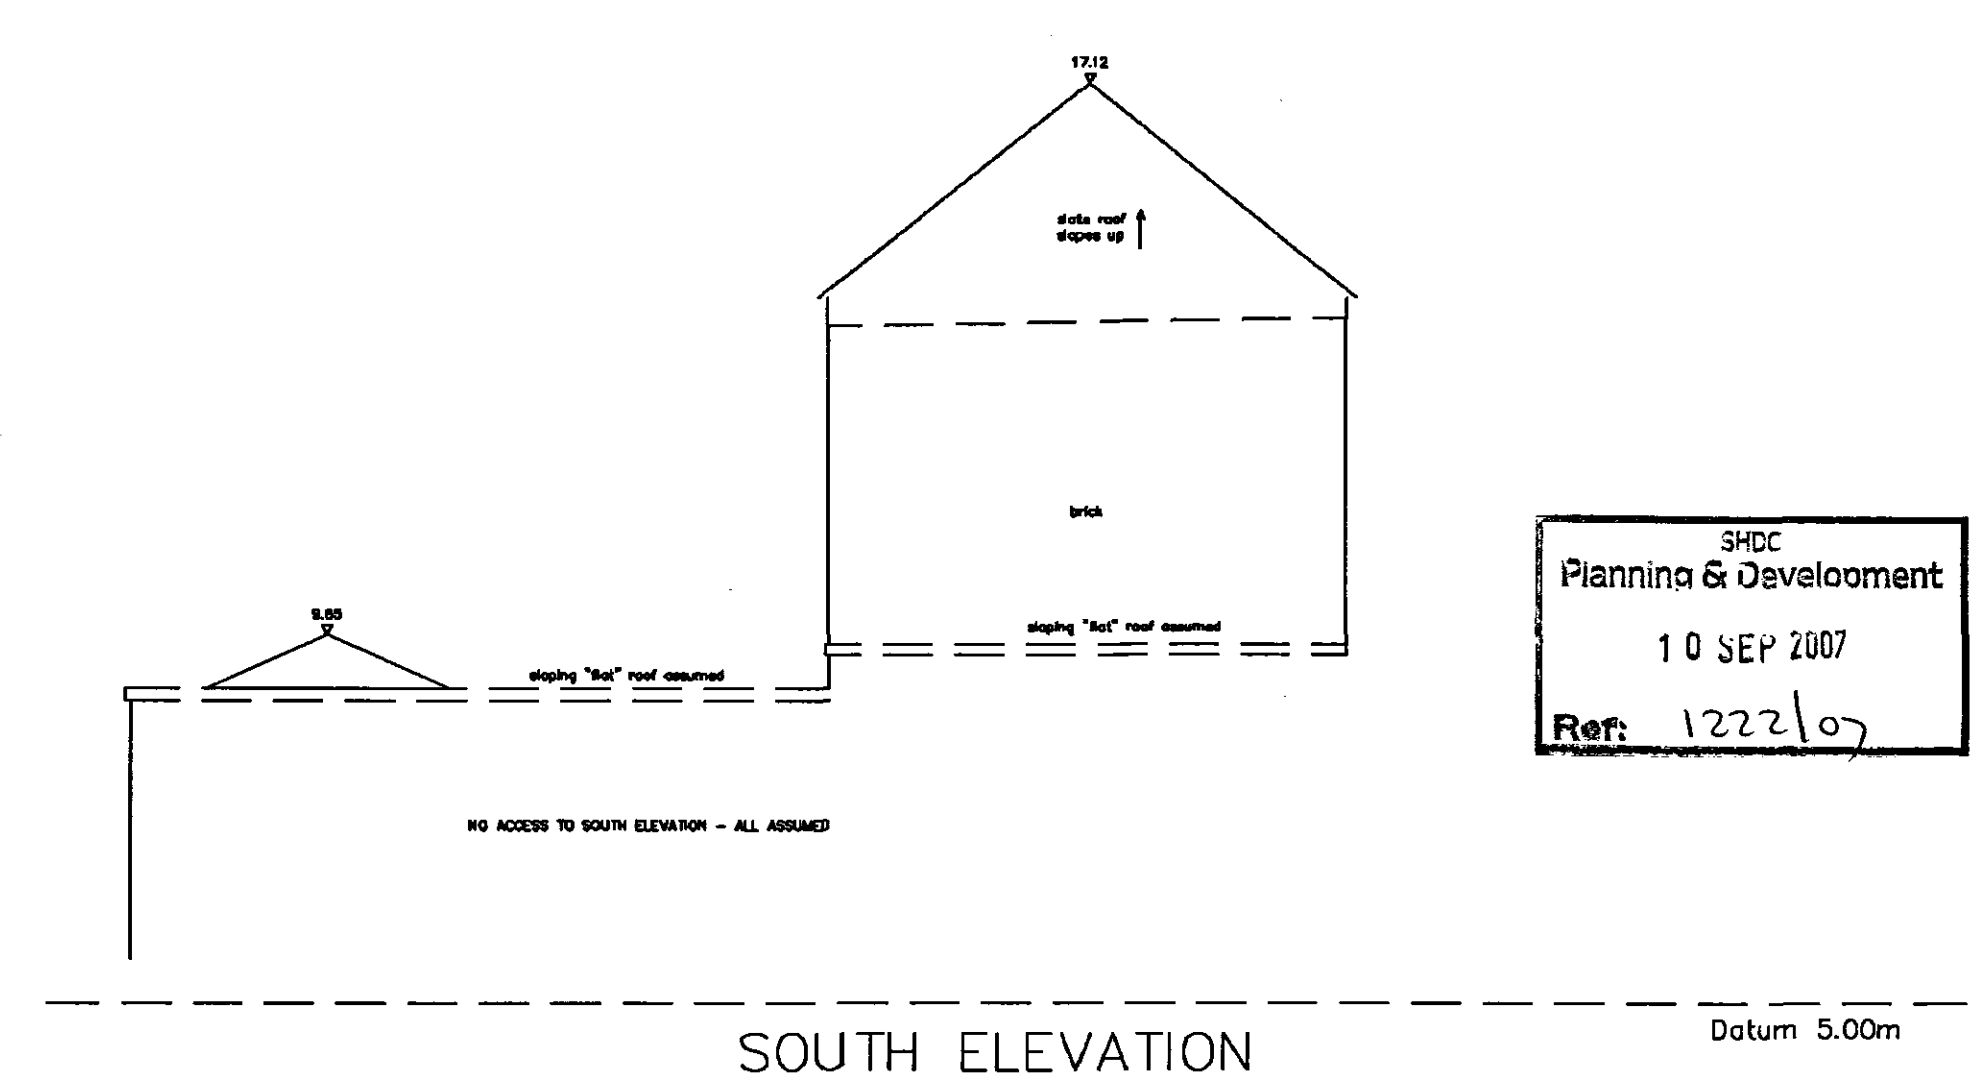
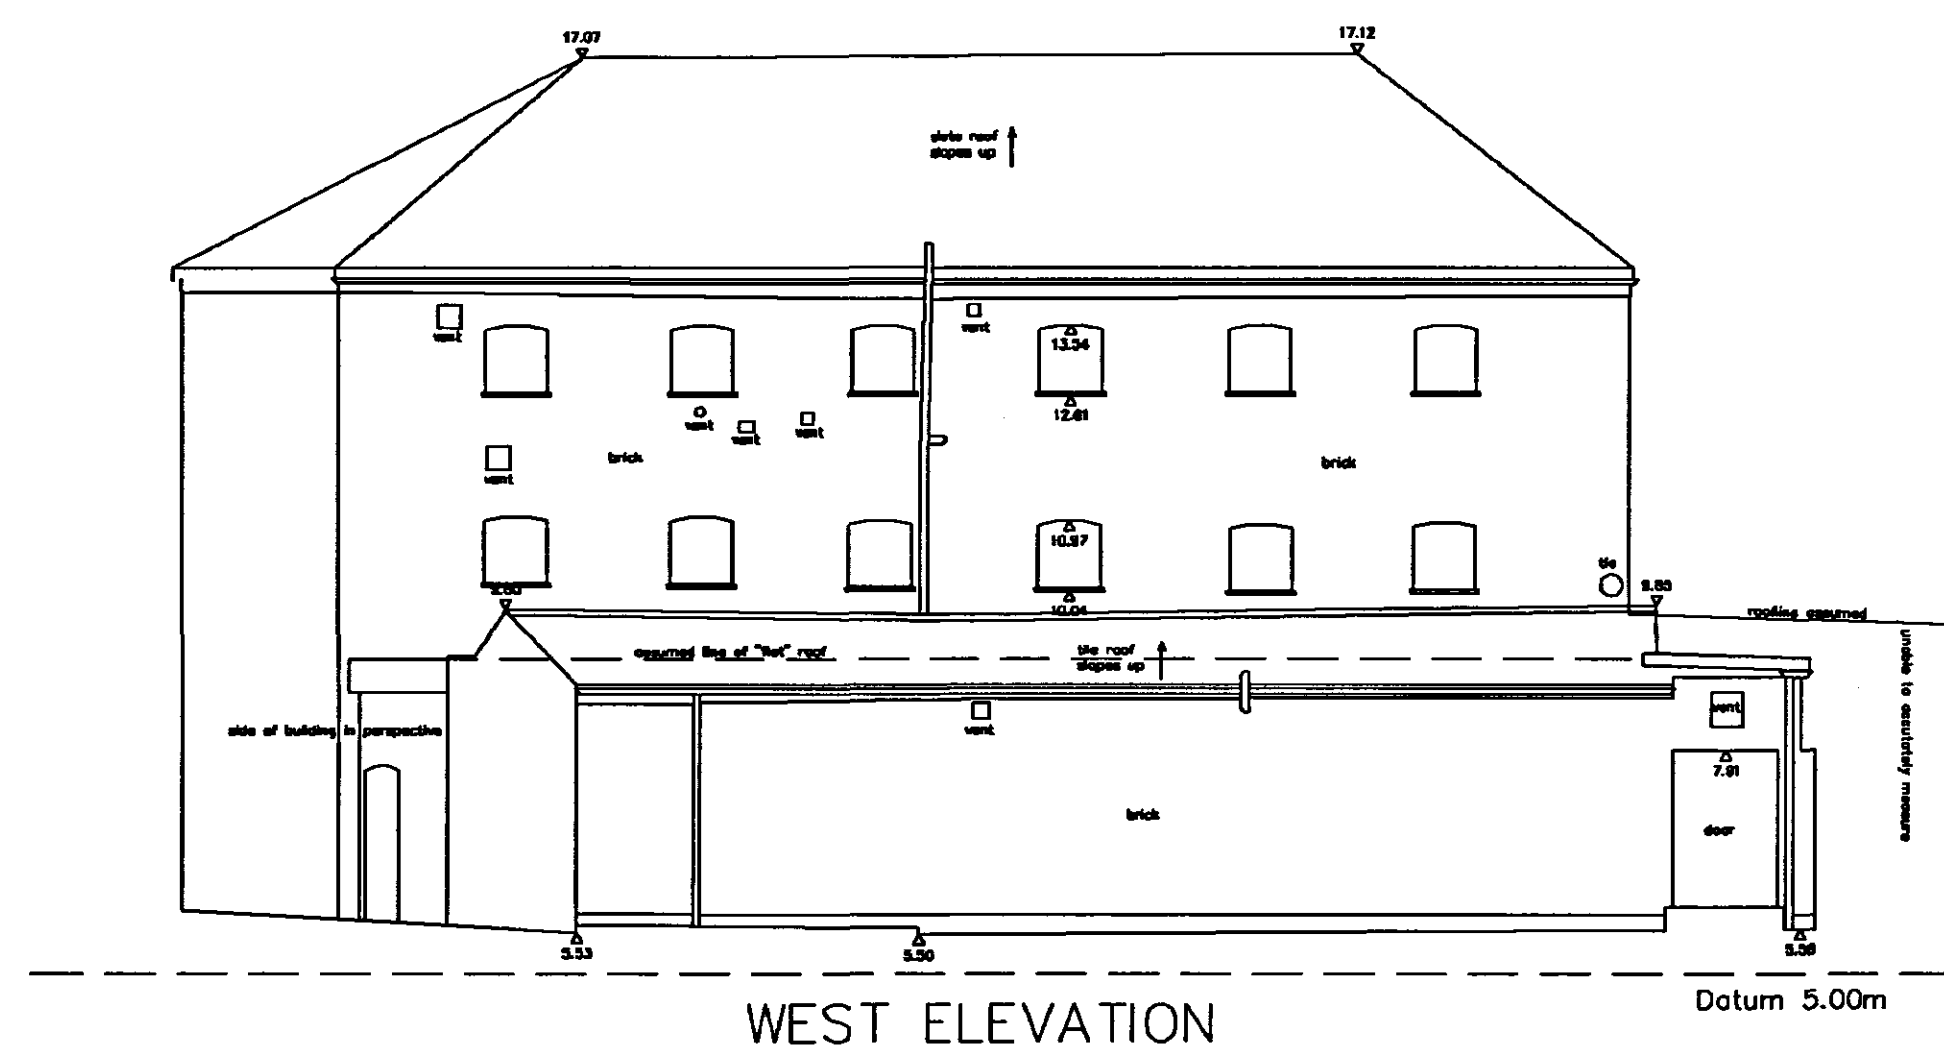
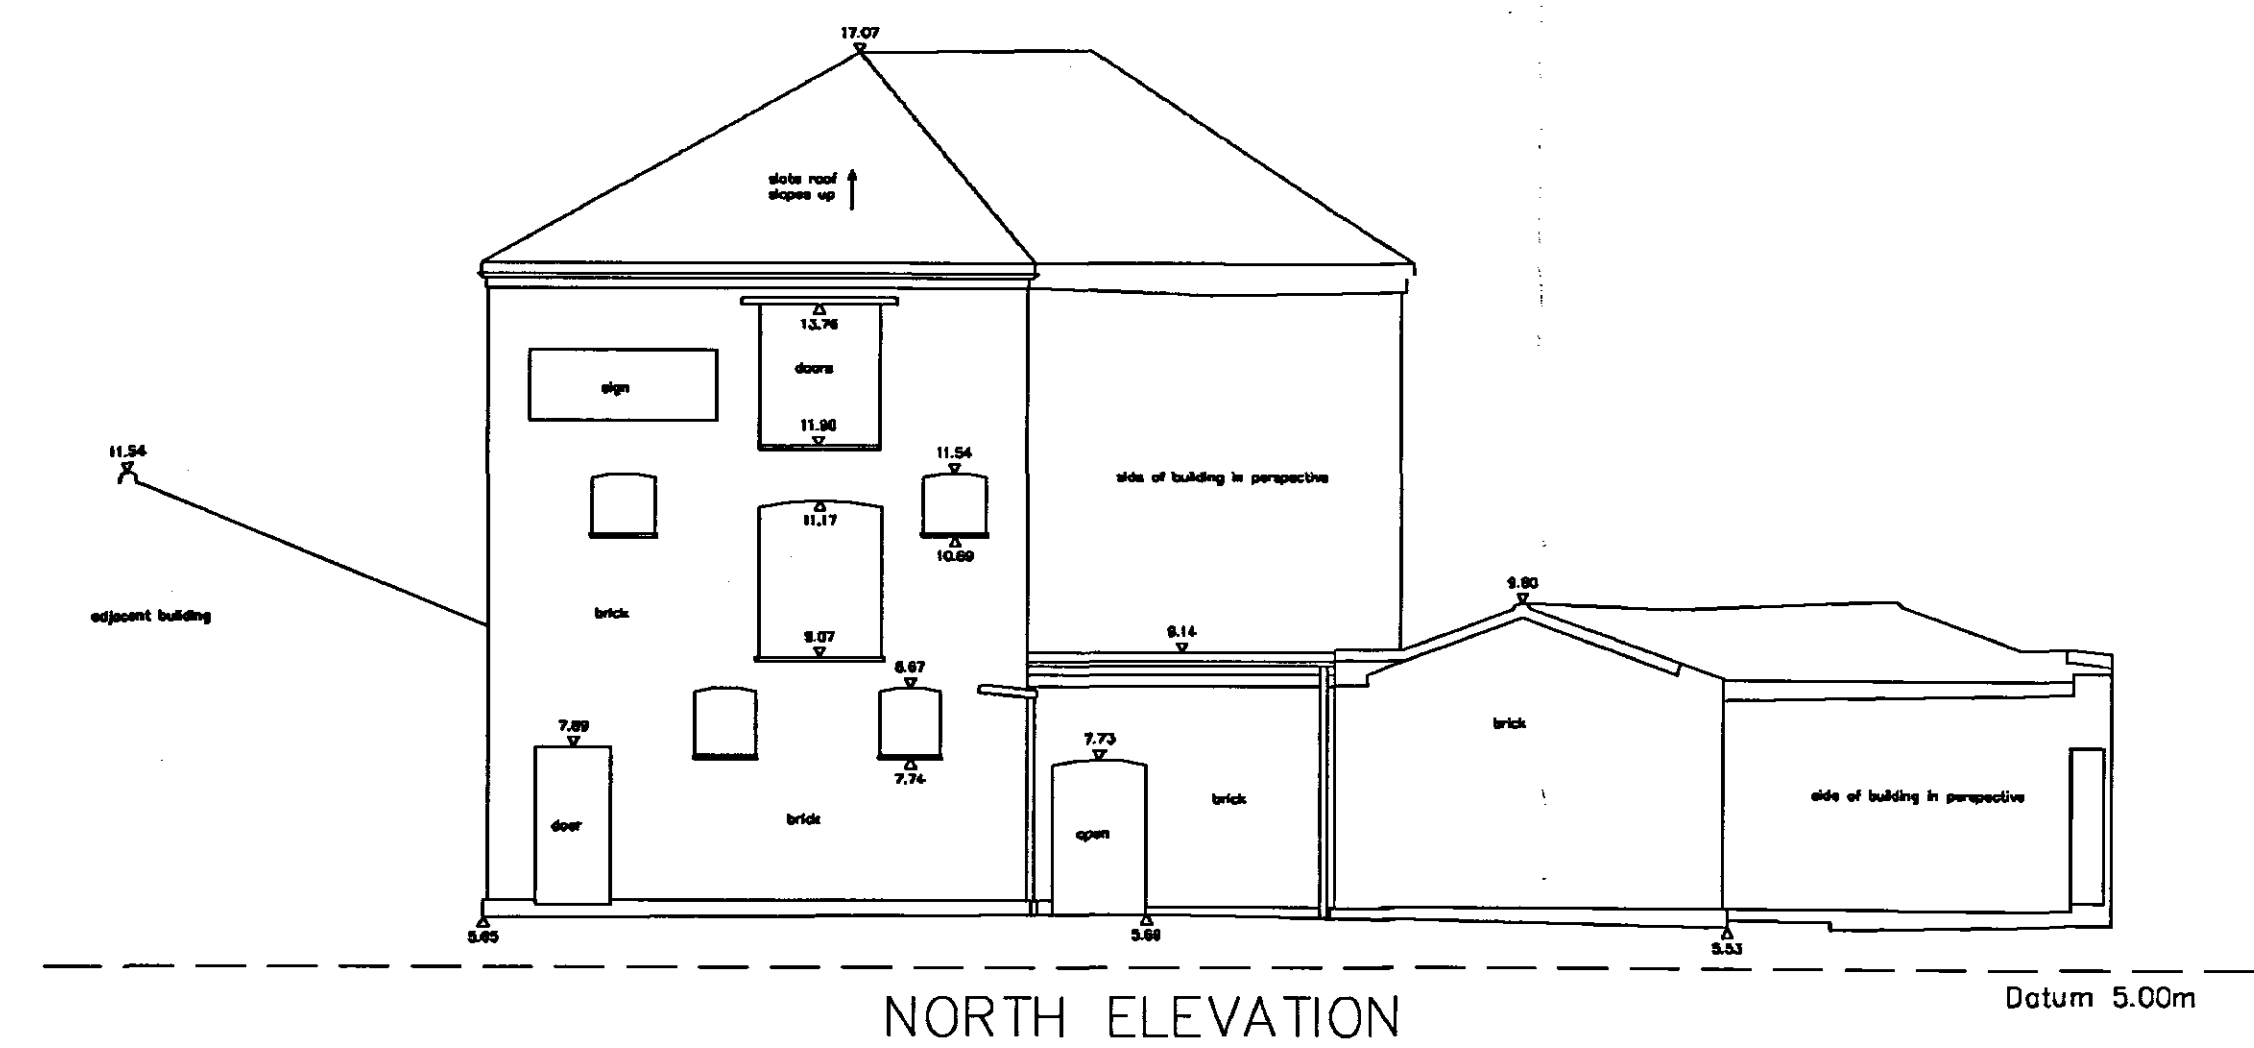


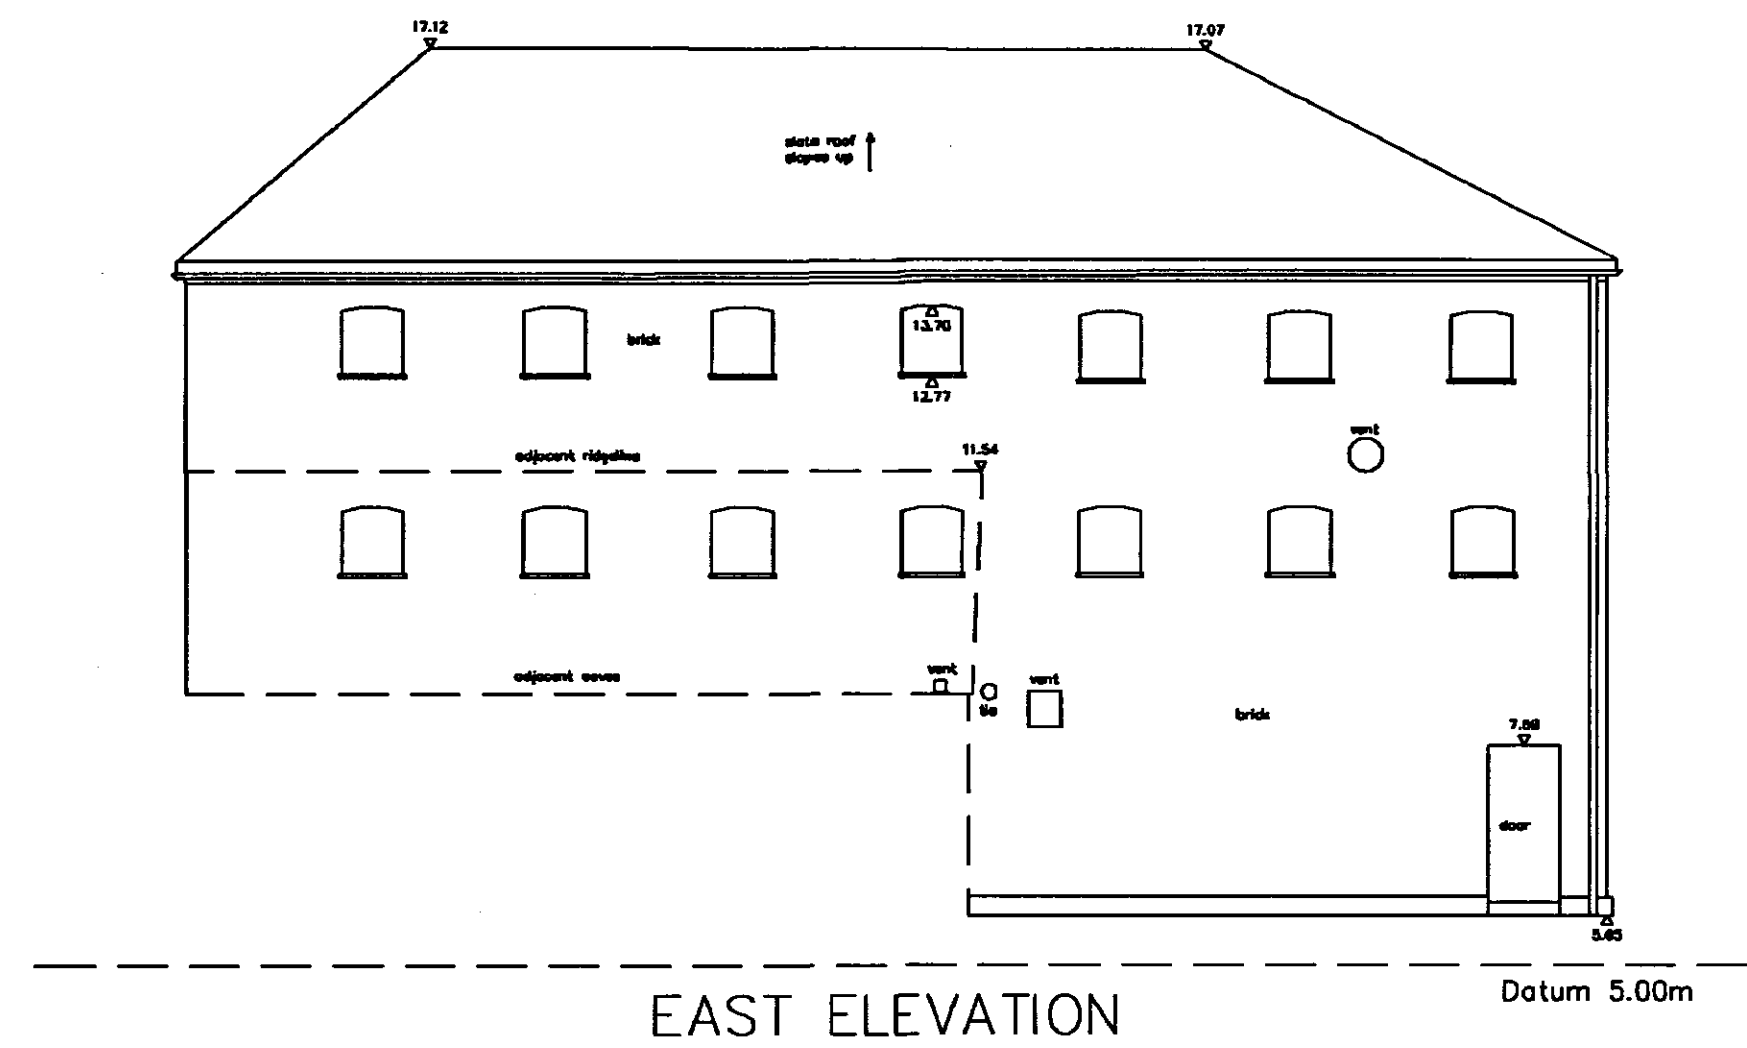


DETERMINED
PLAN

- Notes
1. This survey has been computed and drawn about an arbitrary grid.
 2. All levels are in metres and relate to the OSBM on London Road (2484 2245) with an unchecked level of 6.50m.
 3. This survey was measured in accordance with a 1:50 measured building survey.
 4. The building was found to be extremely irregular and off-vertical, simplified and mean positions have been used in the wall lines.

Rev	Details	Drawn	Date

Architectural & Engineering Surveys
geomatics

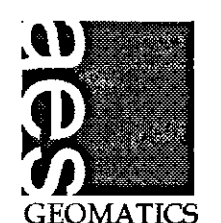

30 WOODSTOCK ST
HUCKNALL
NOTTINGHAM
NG15 7SP
TEL: 0115 9680134
FAX: 0115 9637200
www.ge-surveys.co.uk
mail@ge-surveys.co.uk

Surveyed RM	Date MAY '06
Drawn RM	Checked DRAFT

Drawing Title
Elevations.
"The Granary"
Spalding, Lincs

Client
Oglesby & Limb Ltd
The Coach House
67 London Road, Newark
NG24 1RZ

Drawing No.
1604-2

Scale
1:50
printed at A1