
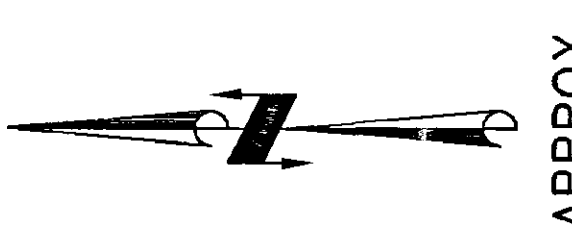
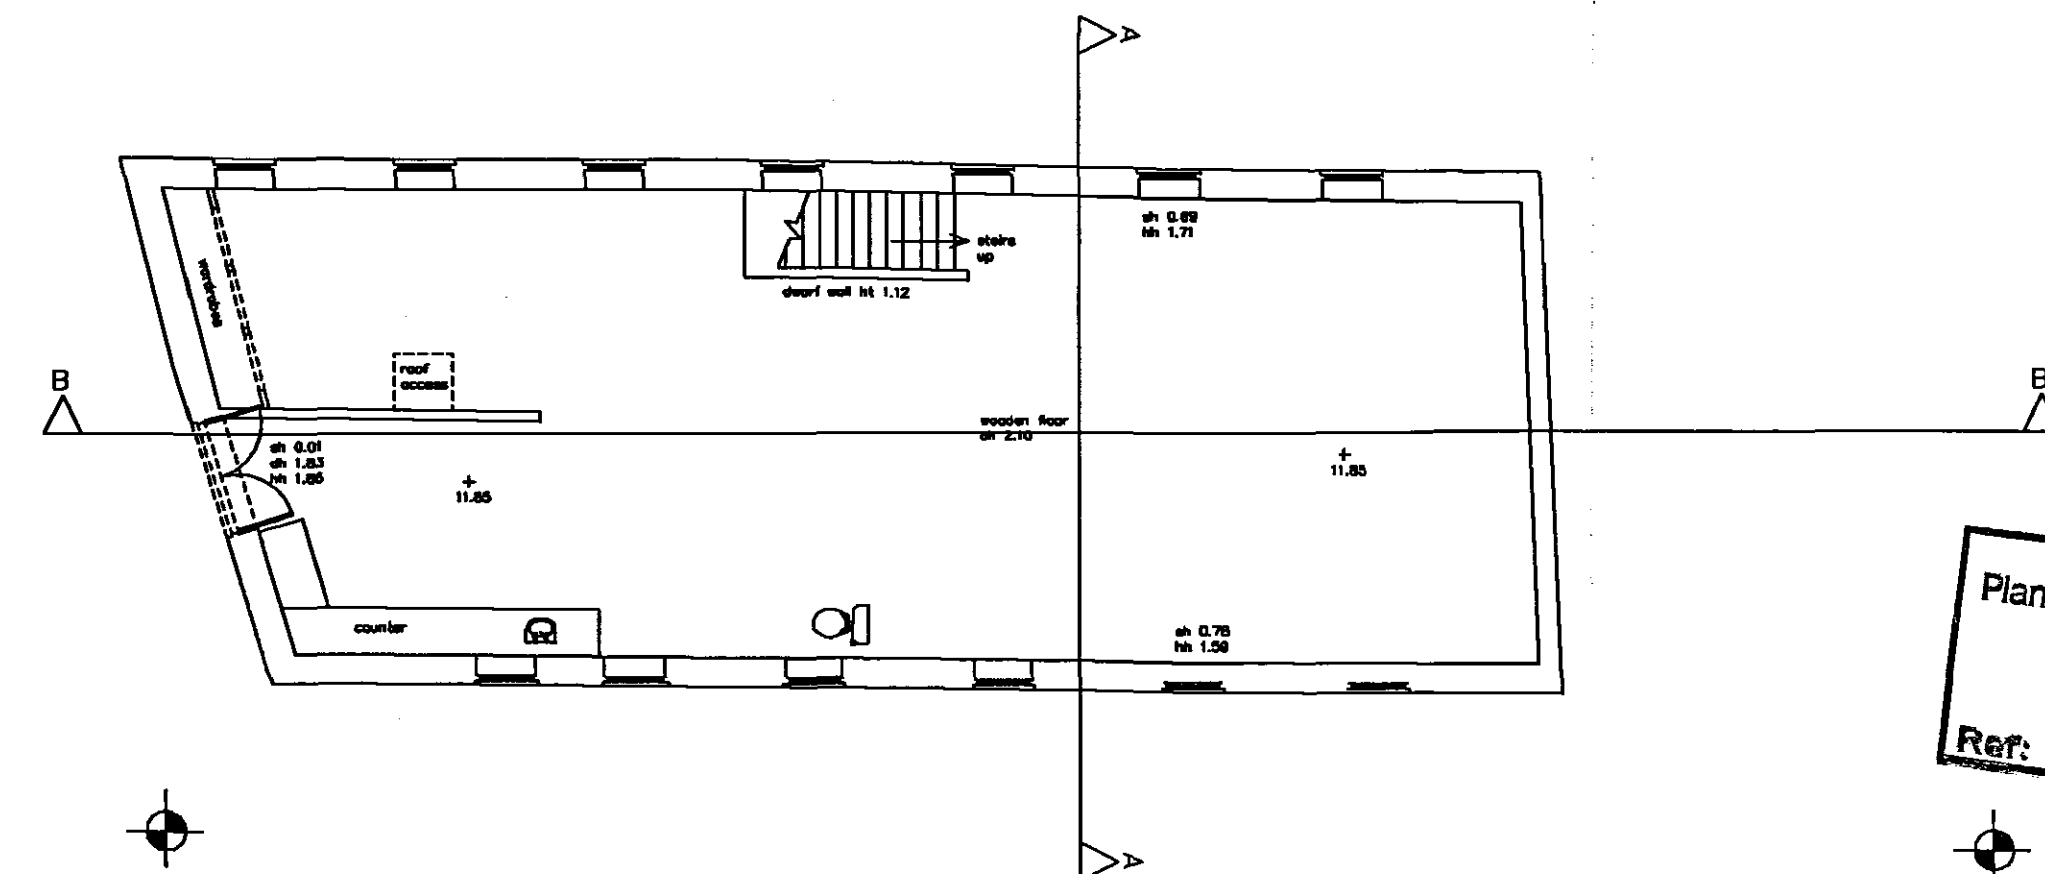
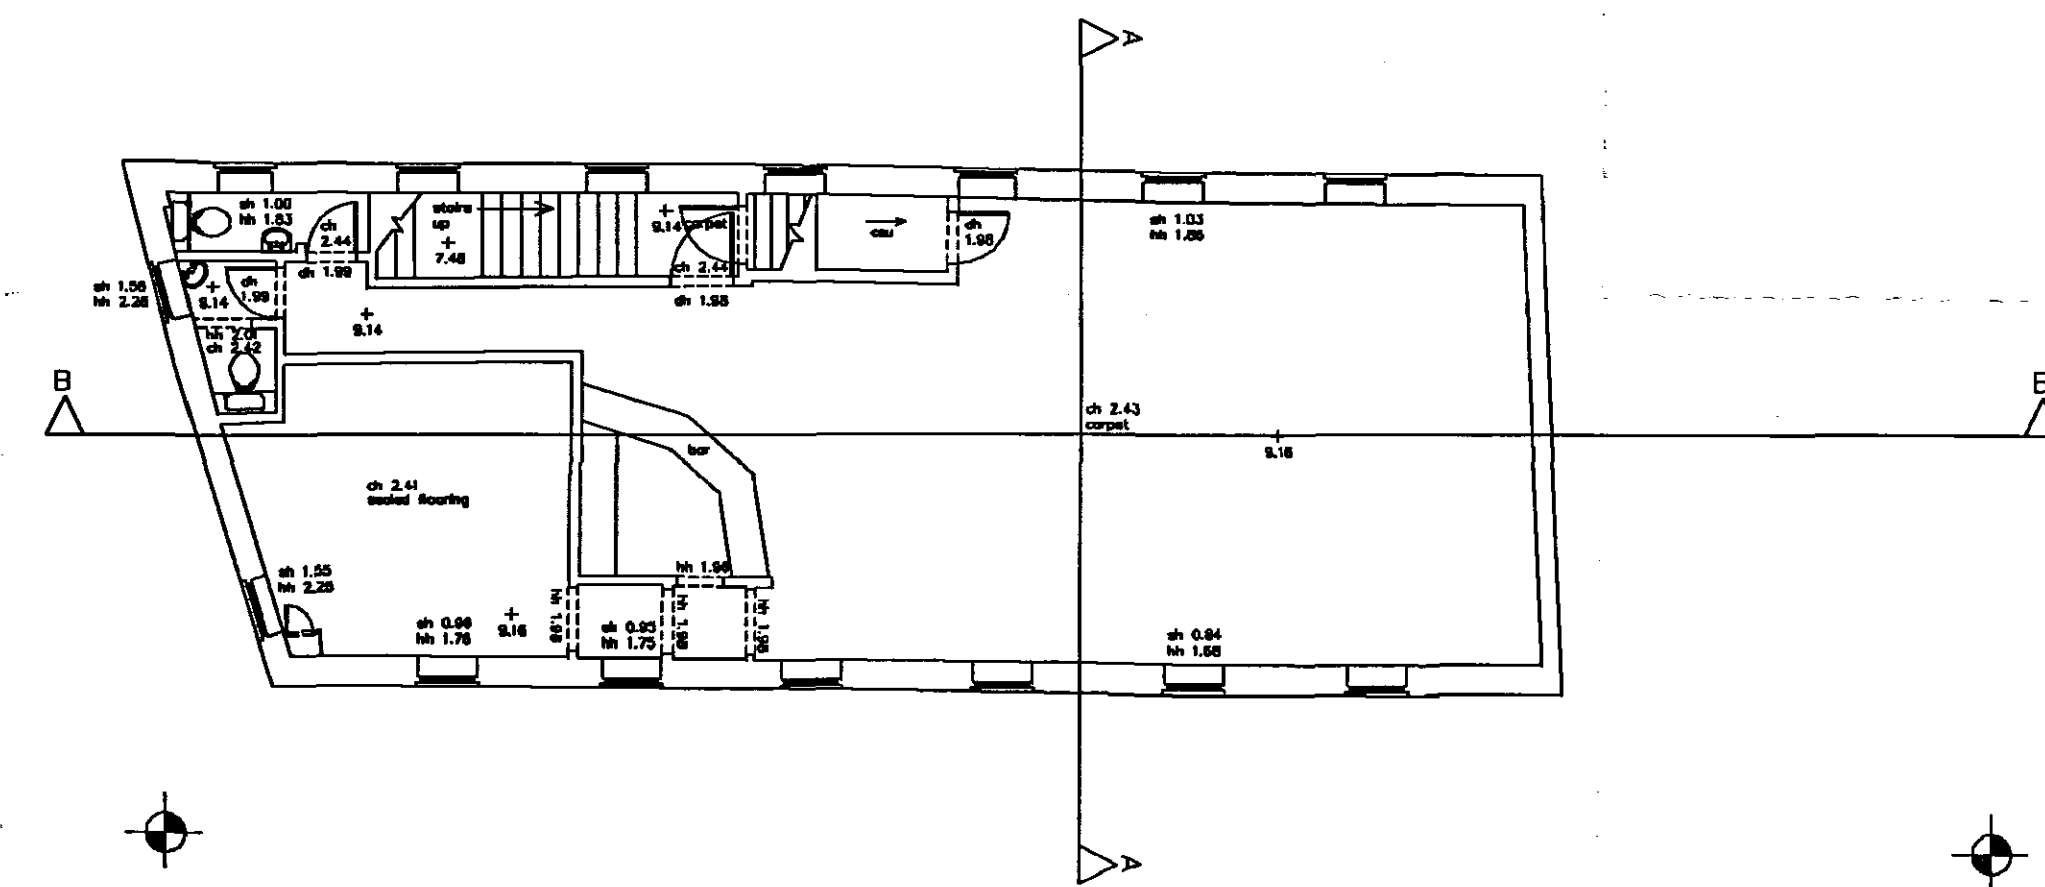
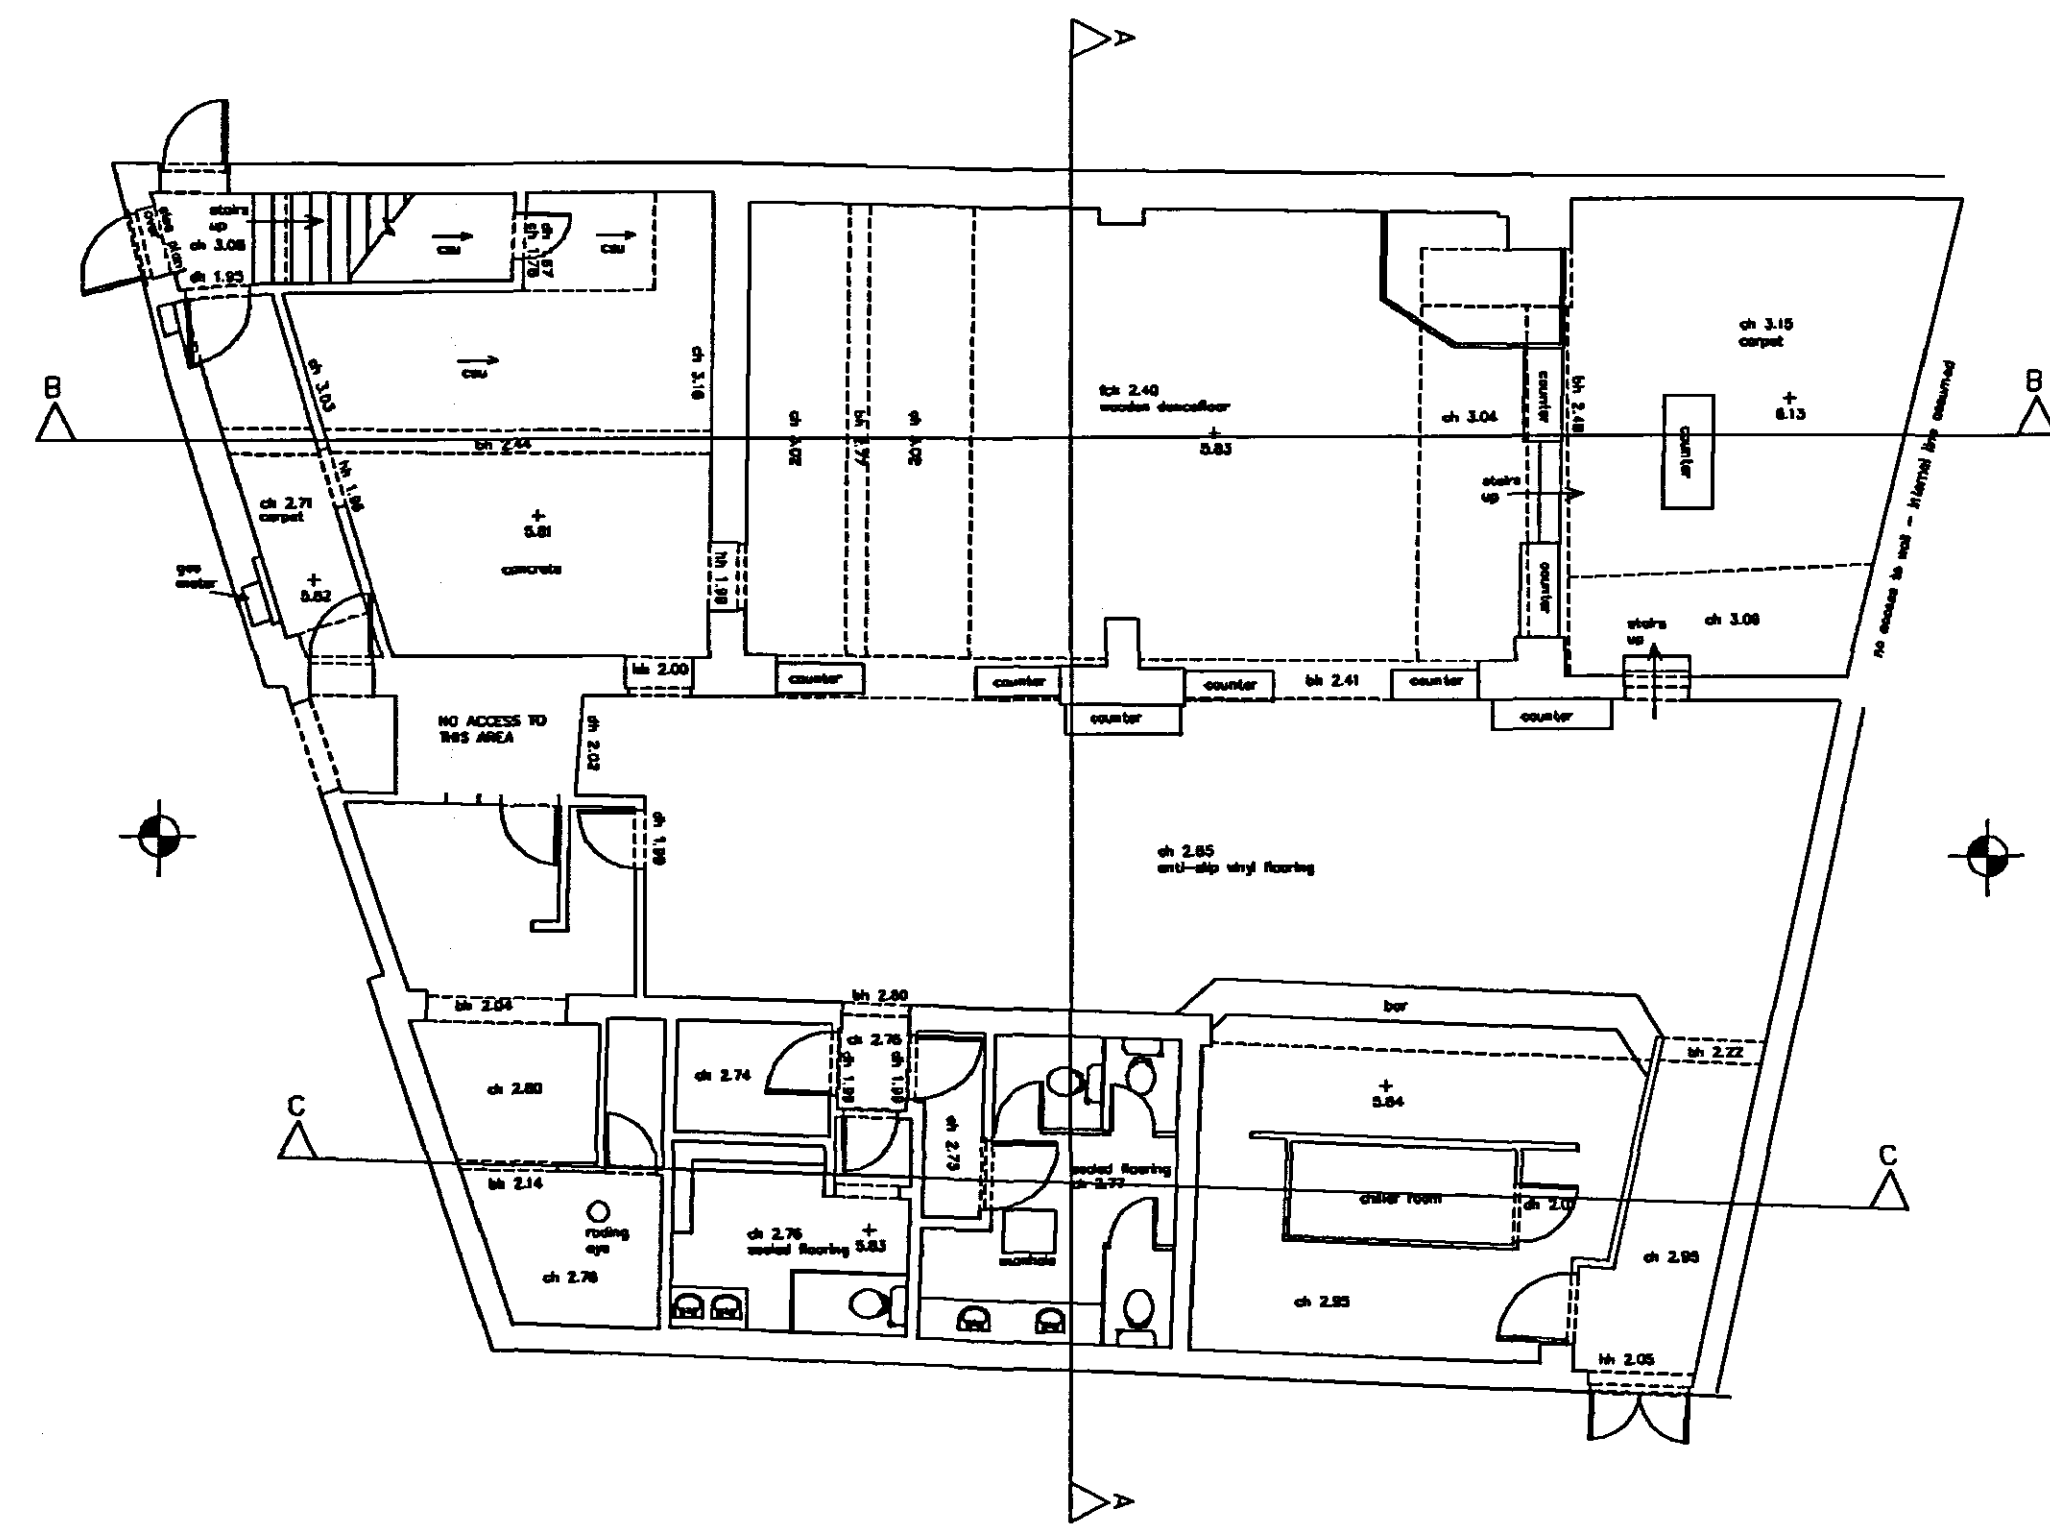
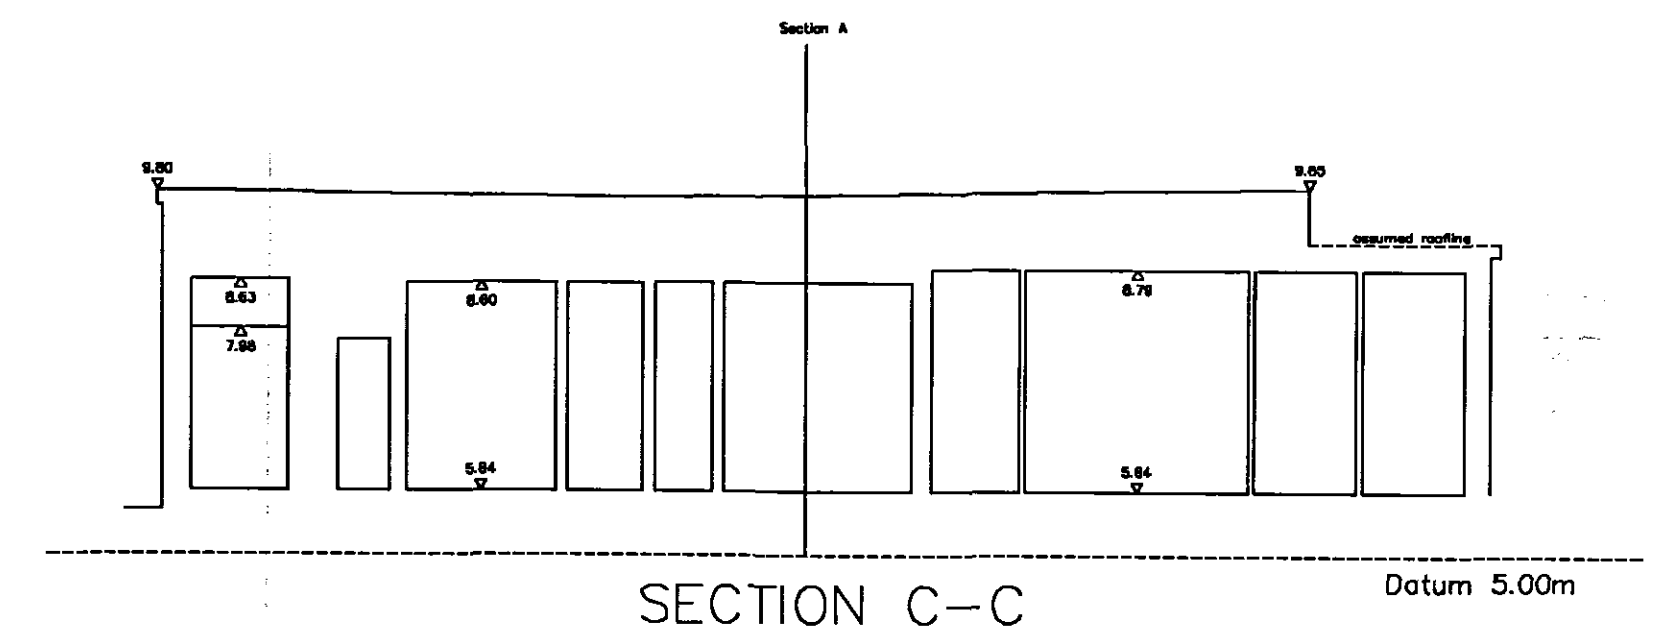
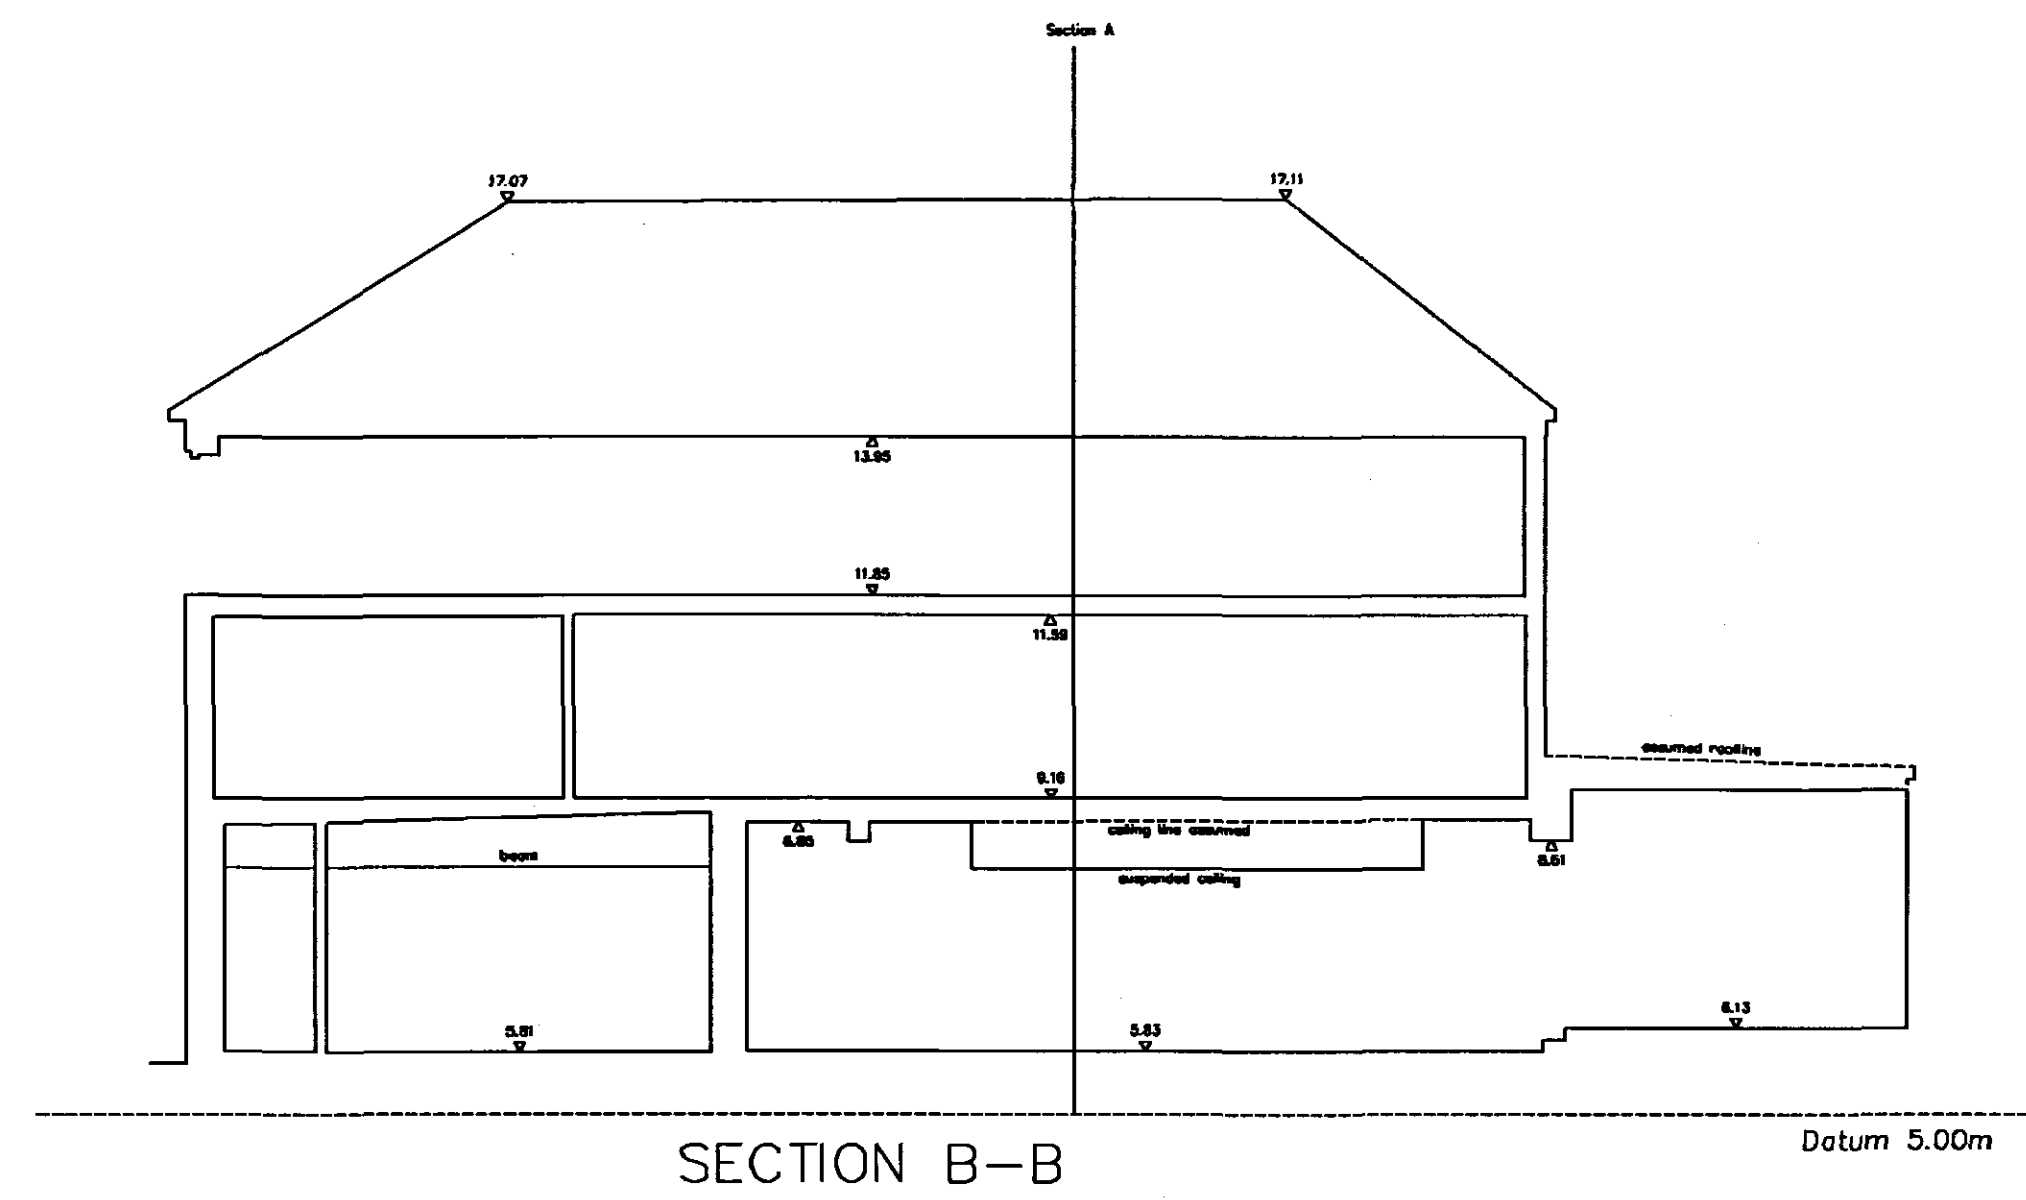



DETERMINED  
PLAN

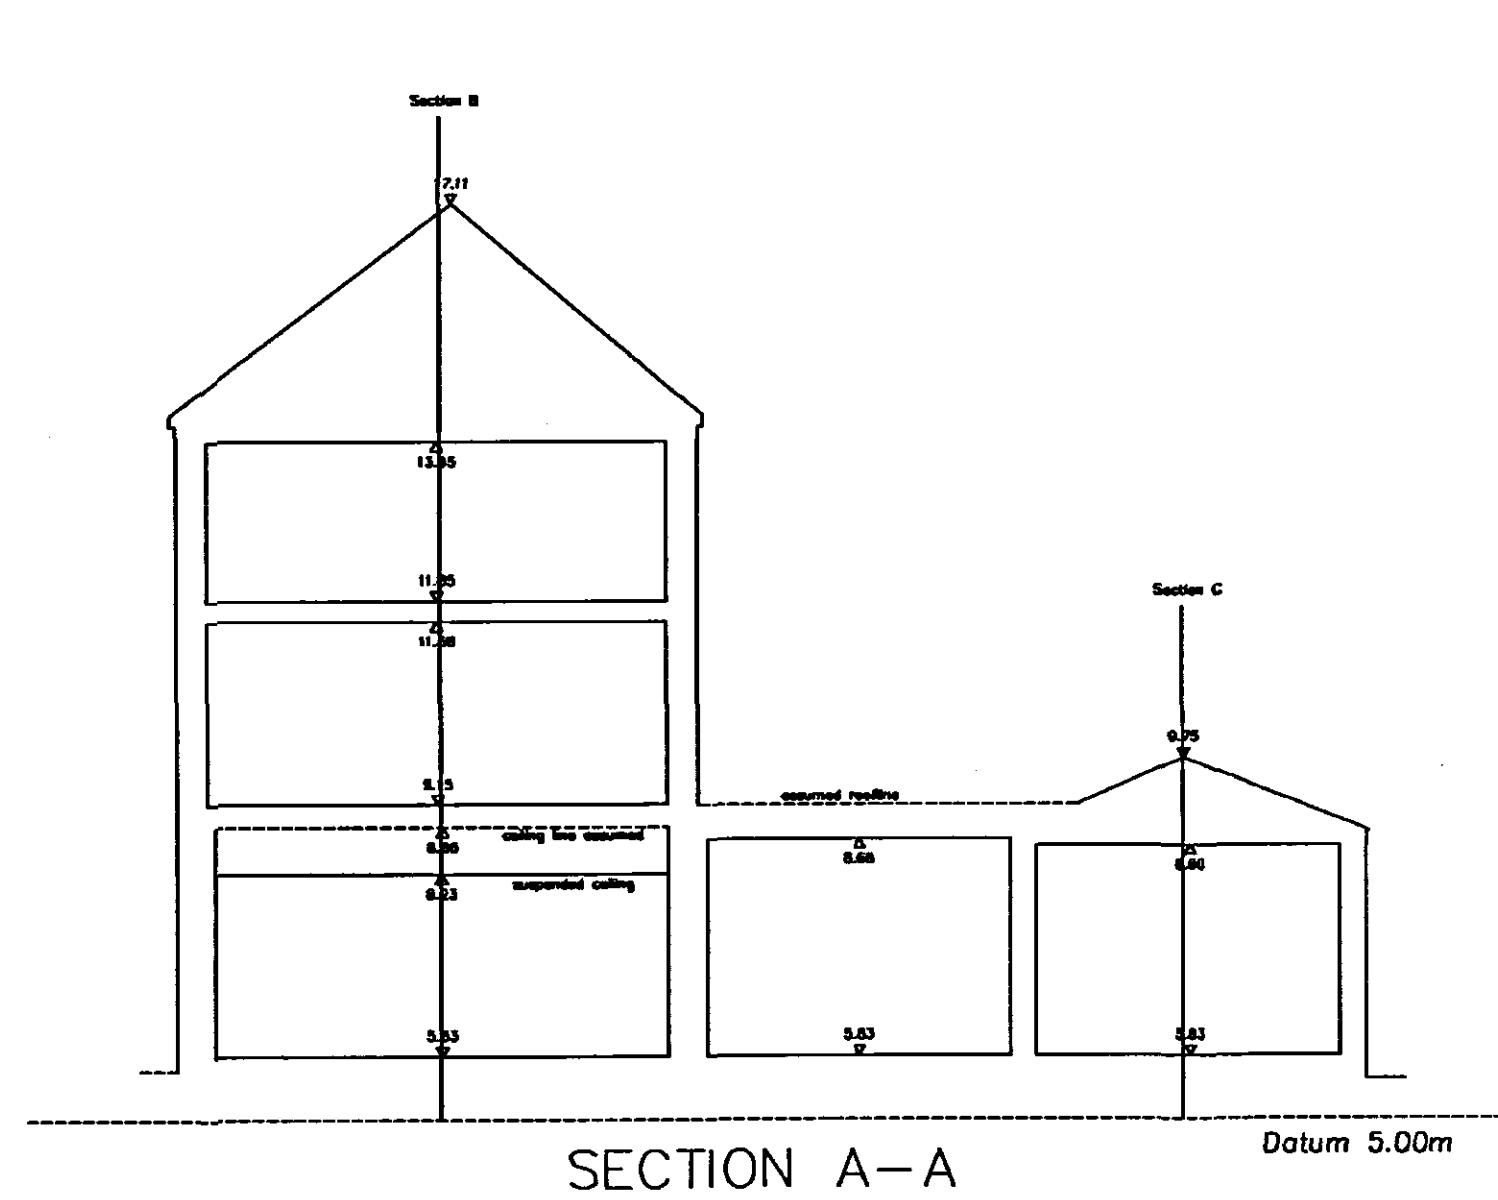

- Notes
1. This survey has been computed and drawn about an arbitrary grid.
  2. All levels are in metres and relate to the OSBM on London Road (2484 2245) with an uncorrected level of 6.50m.
  3. This survey was measured with accuracies commensurate with a 1:50 measured building survey.
  4. The building was found to be extremely irregular and off-vertical, simplified and mean positions have been used in the wall lines.

| Rev | Details | Drawn | Date |
|-----|---------|-------|------|
|     |         |       |      |

Architectural & Engineering Surveys  
geomatics

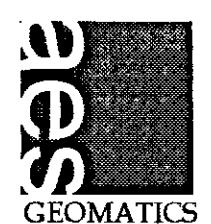

30 WOODSTOCK ST  
HUCKNALL  
NOTTINGHAM  
NG15 7SP  
TEL: 0115 9680134  
FAX: 0115 9637200

www.aesurveys.co.uk  
mail@aesurveys.co.uk

Surveyed RM Date MAY '06  
Drawn RM Checked KM

Drawing Title  
Floorplans & Sections  
"The Granary"  
Spalding, Lincs

Client Oglesby & Limb Ltd  
The Coach House  
67 London Road, Newark  
NG24 1RZ

Drawing No. 1604-1  
Scale 1:100  
original A1

SHDC  
Planning & Development  
10 SEP 2007  
Ref: 1222/07