
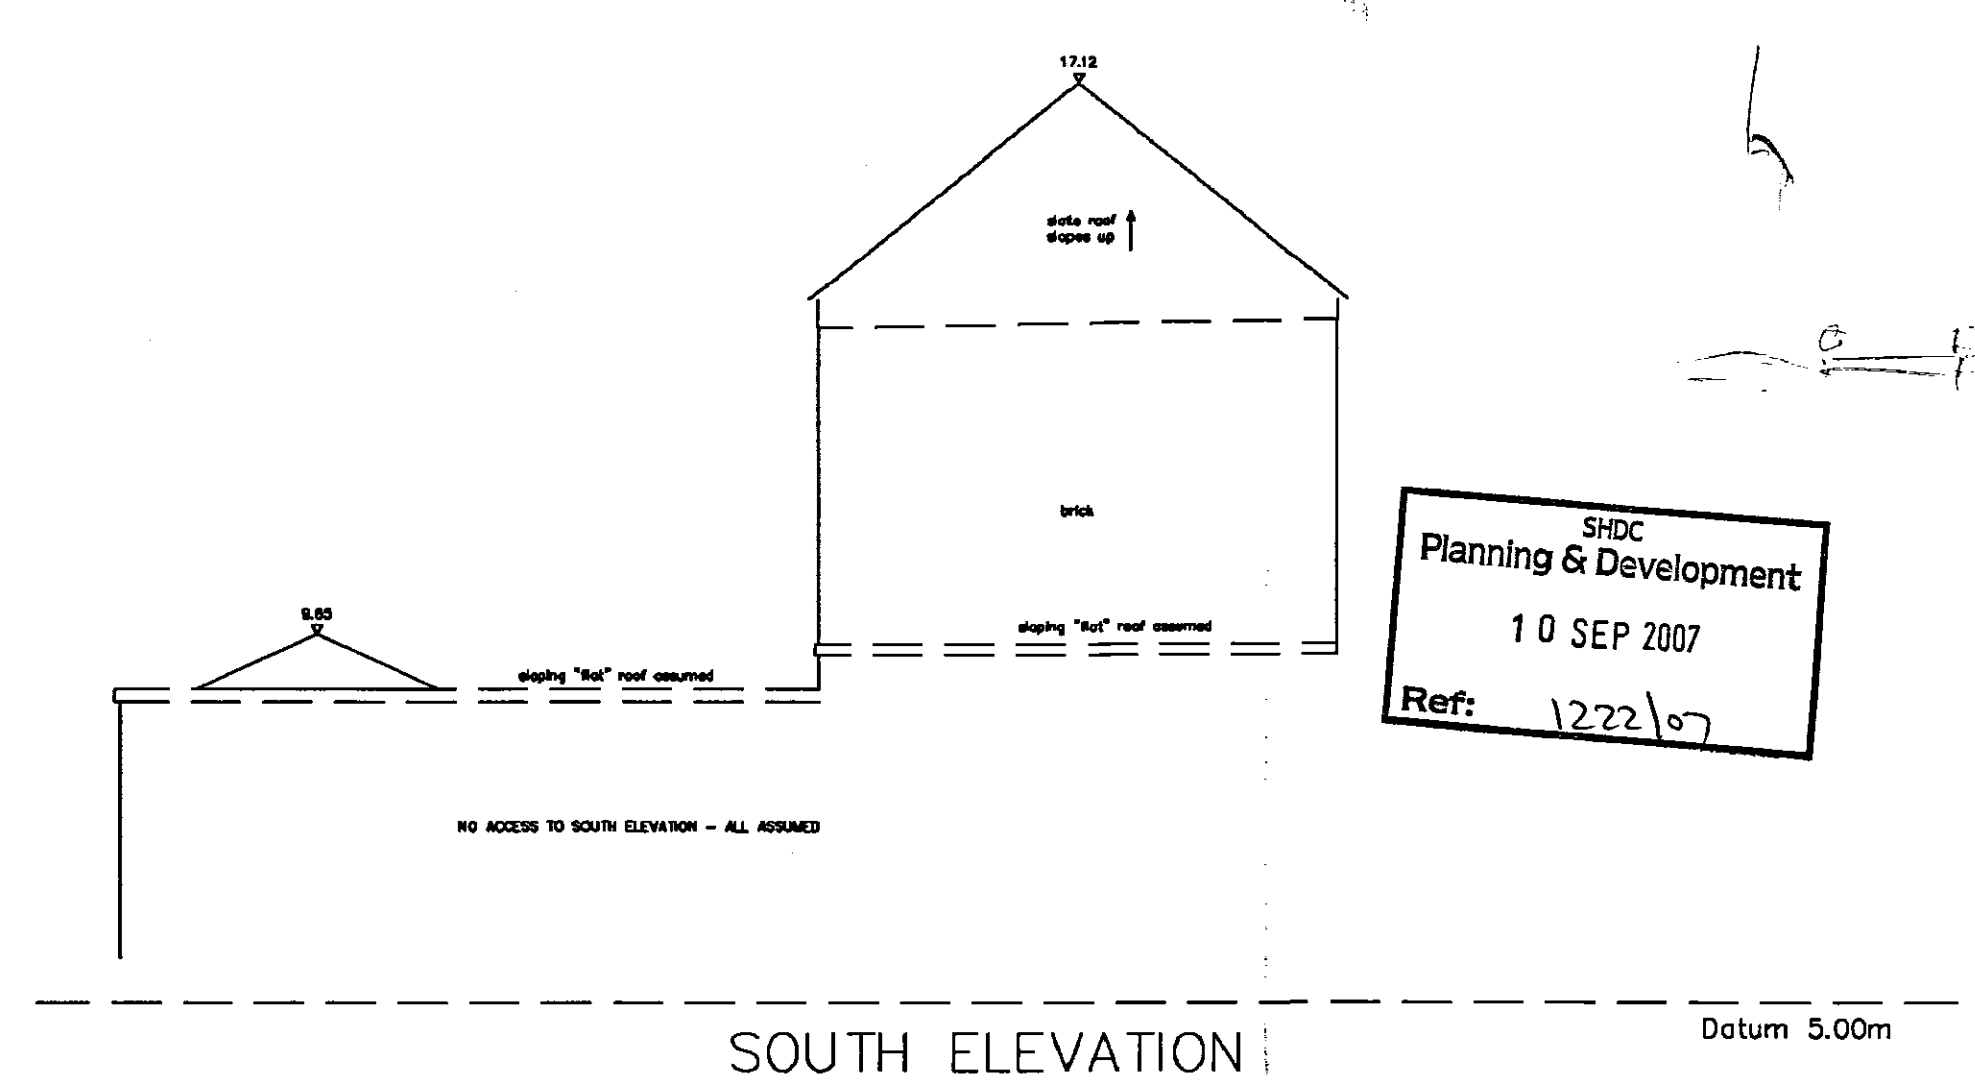


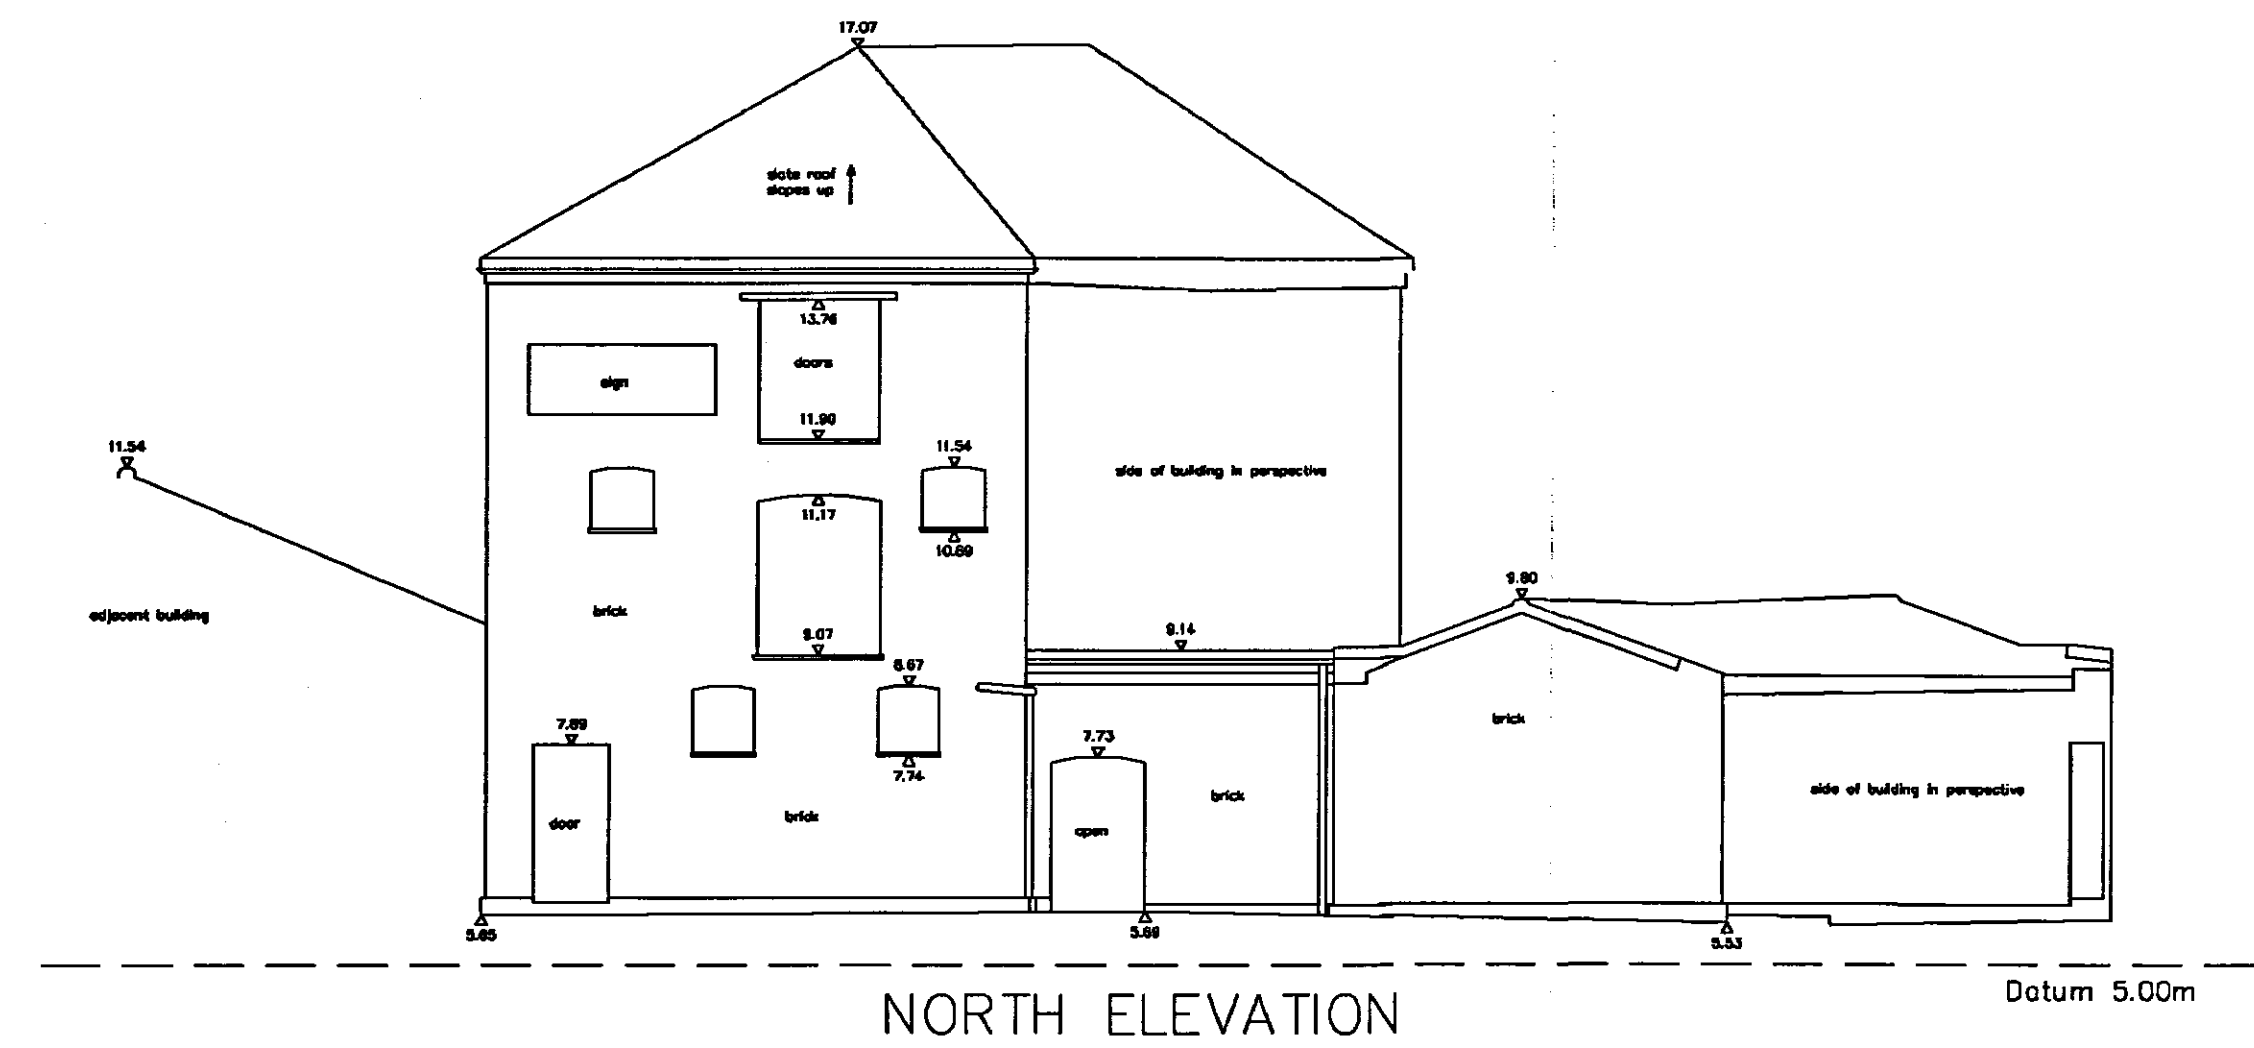


Notes

1. This survey has been carried out and drawn about an arbitrary grid.
2. All levels are in metres and relate to the OSBM on London Road (2484 2245) with an un-checked level of 6.50m
3. This survey was measured with accuracies commensurate with a 1:50 measured building survey.
4. The building was found to be extremely irregular and off-vertical, simplified and mean positions have been used in the wall lines.

Rev	Details	Drawn	Date

Architectural & Engineering Surveys
geomatics

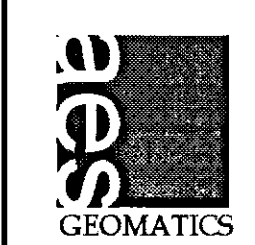

**30 WOODSTOCK ST
HUCKNALL
NOTTINGHAM
NG15 7SP
TEL: 0115 9680134
FAX: 0115 9637200**

**www.gesurveys.co.uk
mail@gesurveys.co.uk**

Surveyed	RM	Date	MAY '06
Drawn	RM	Ch	sd DRAFT

Drawing Title	
Elevations.	
"The Granary"	
Spalding, Lincs	

Client Oglesby & Linn Ltd
The Coach House
67 London Road, Newark
NG24 1RZ

Drawing No.	Scale
1604-2	1:50 original • A1