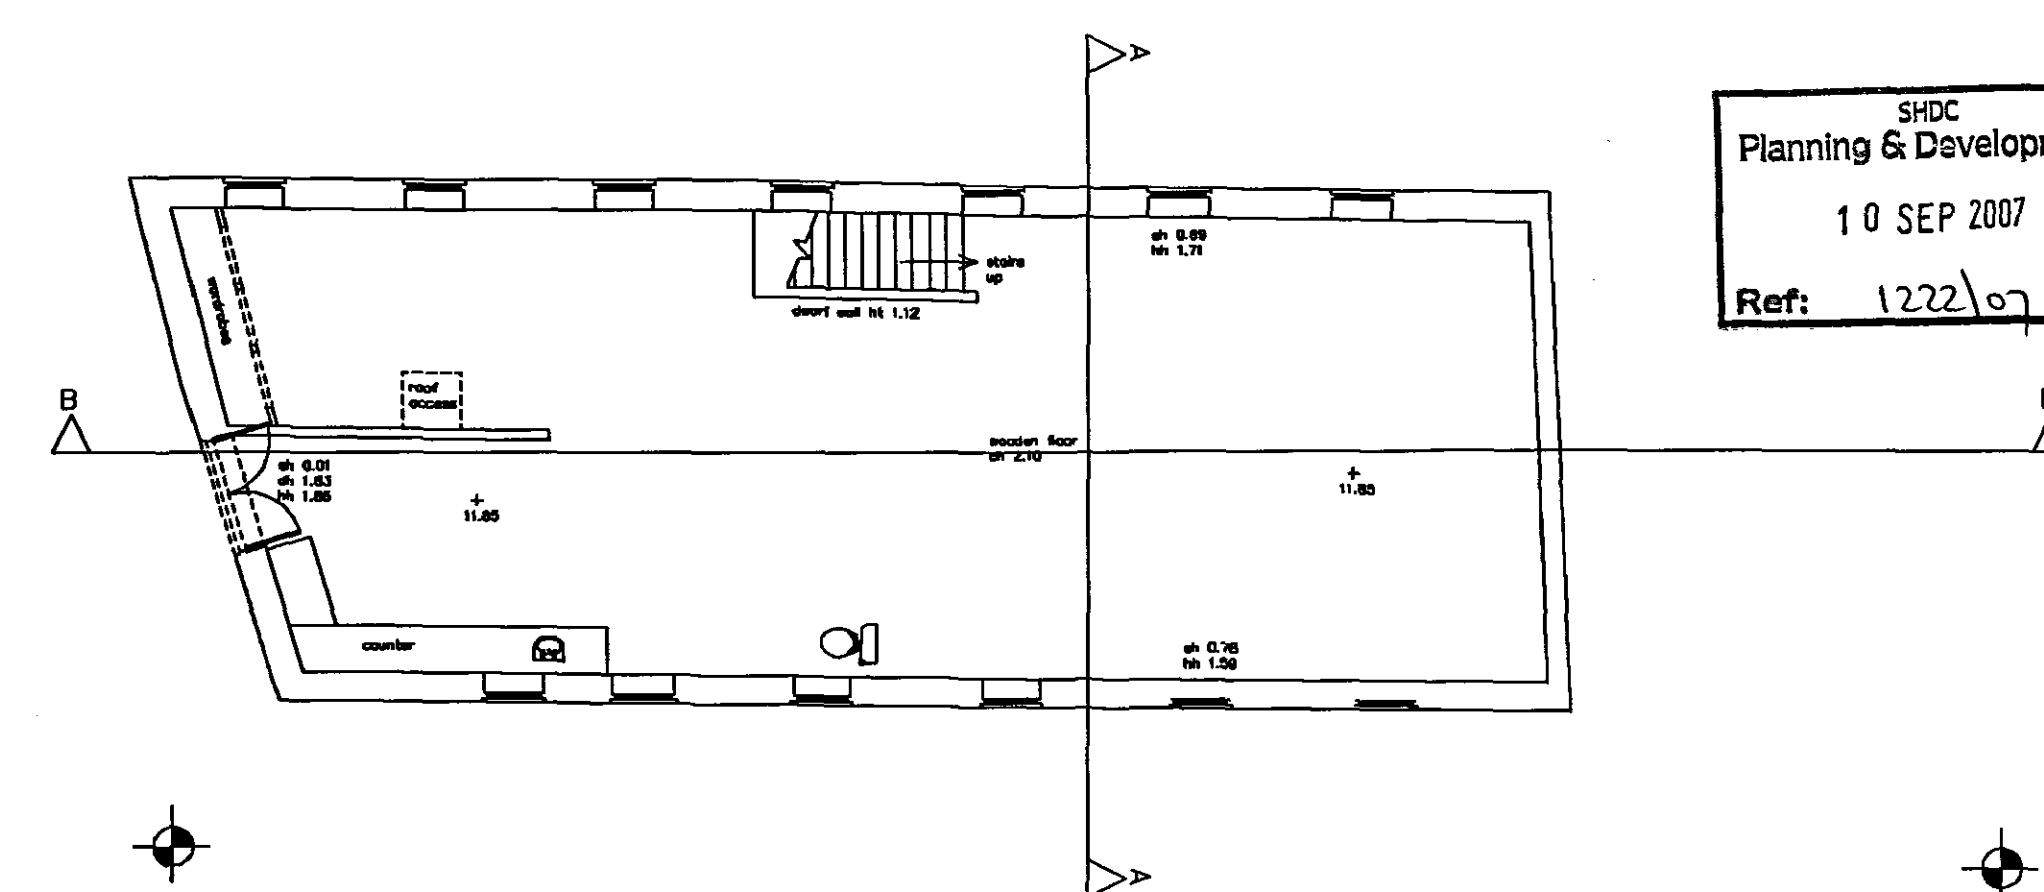
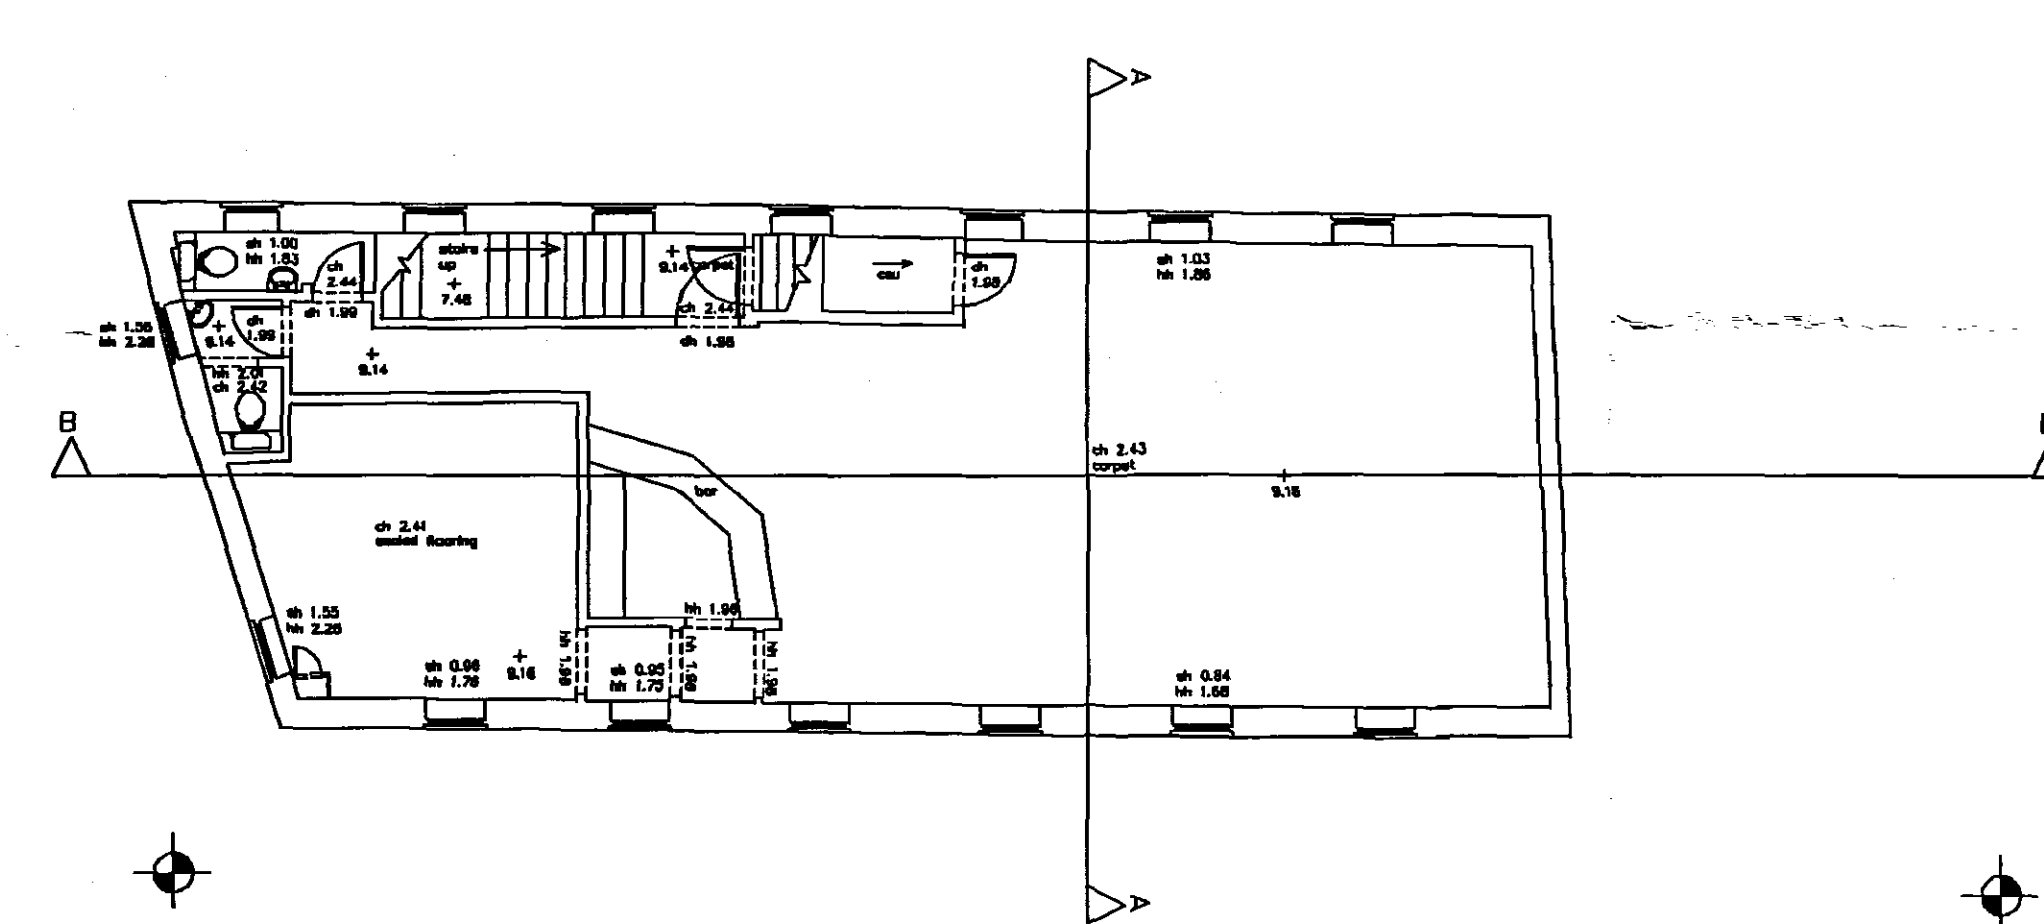
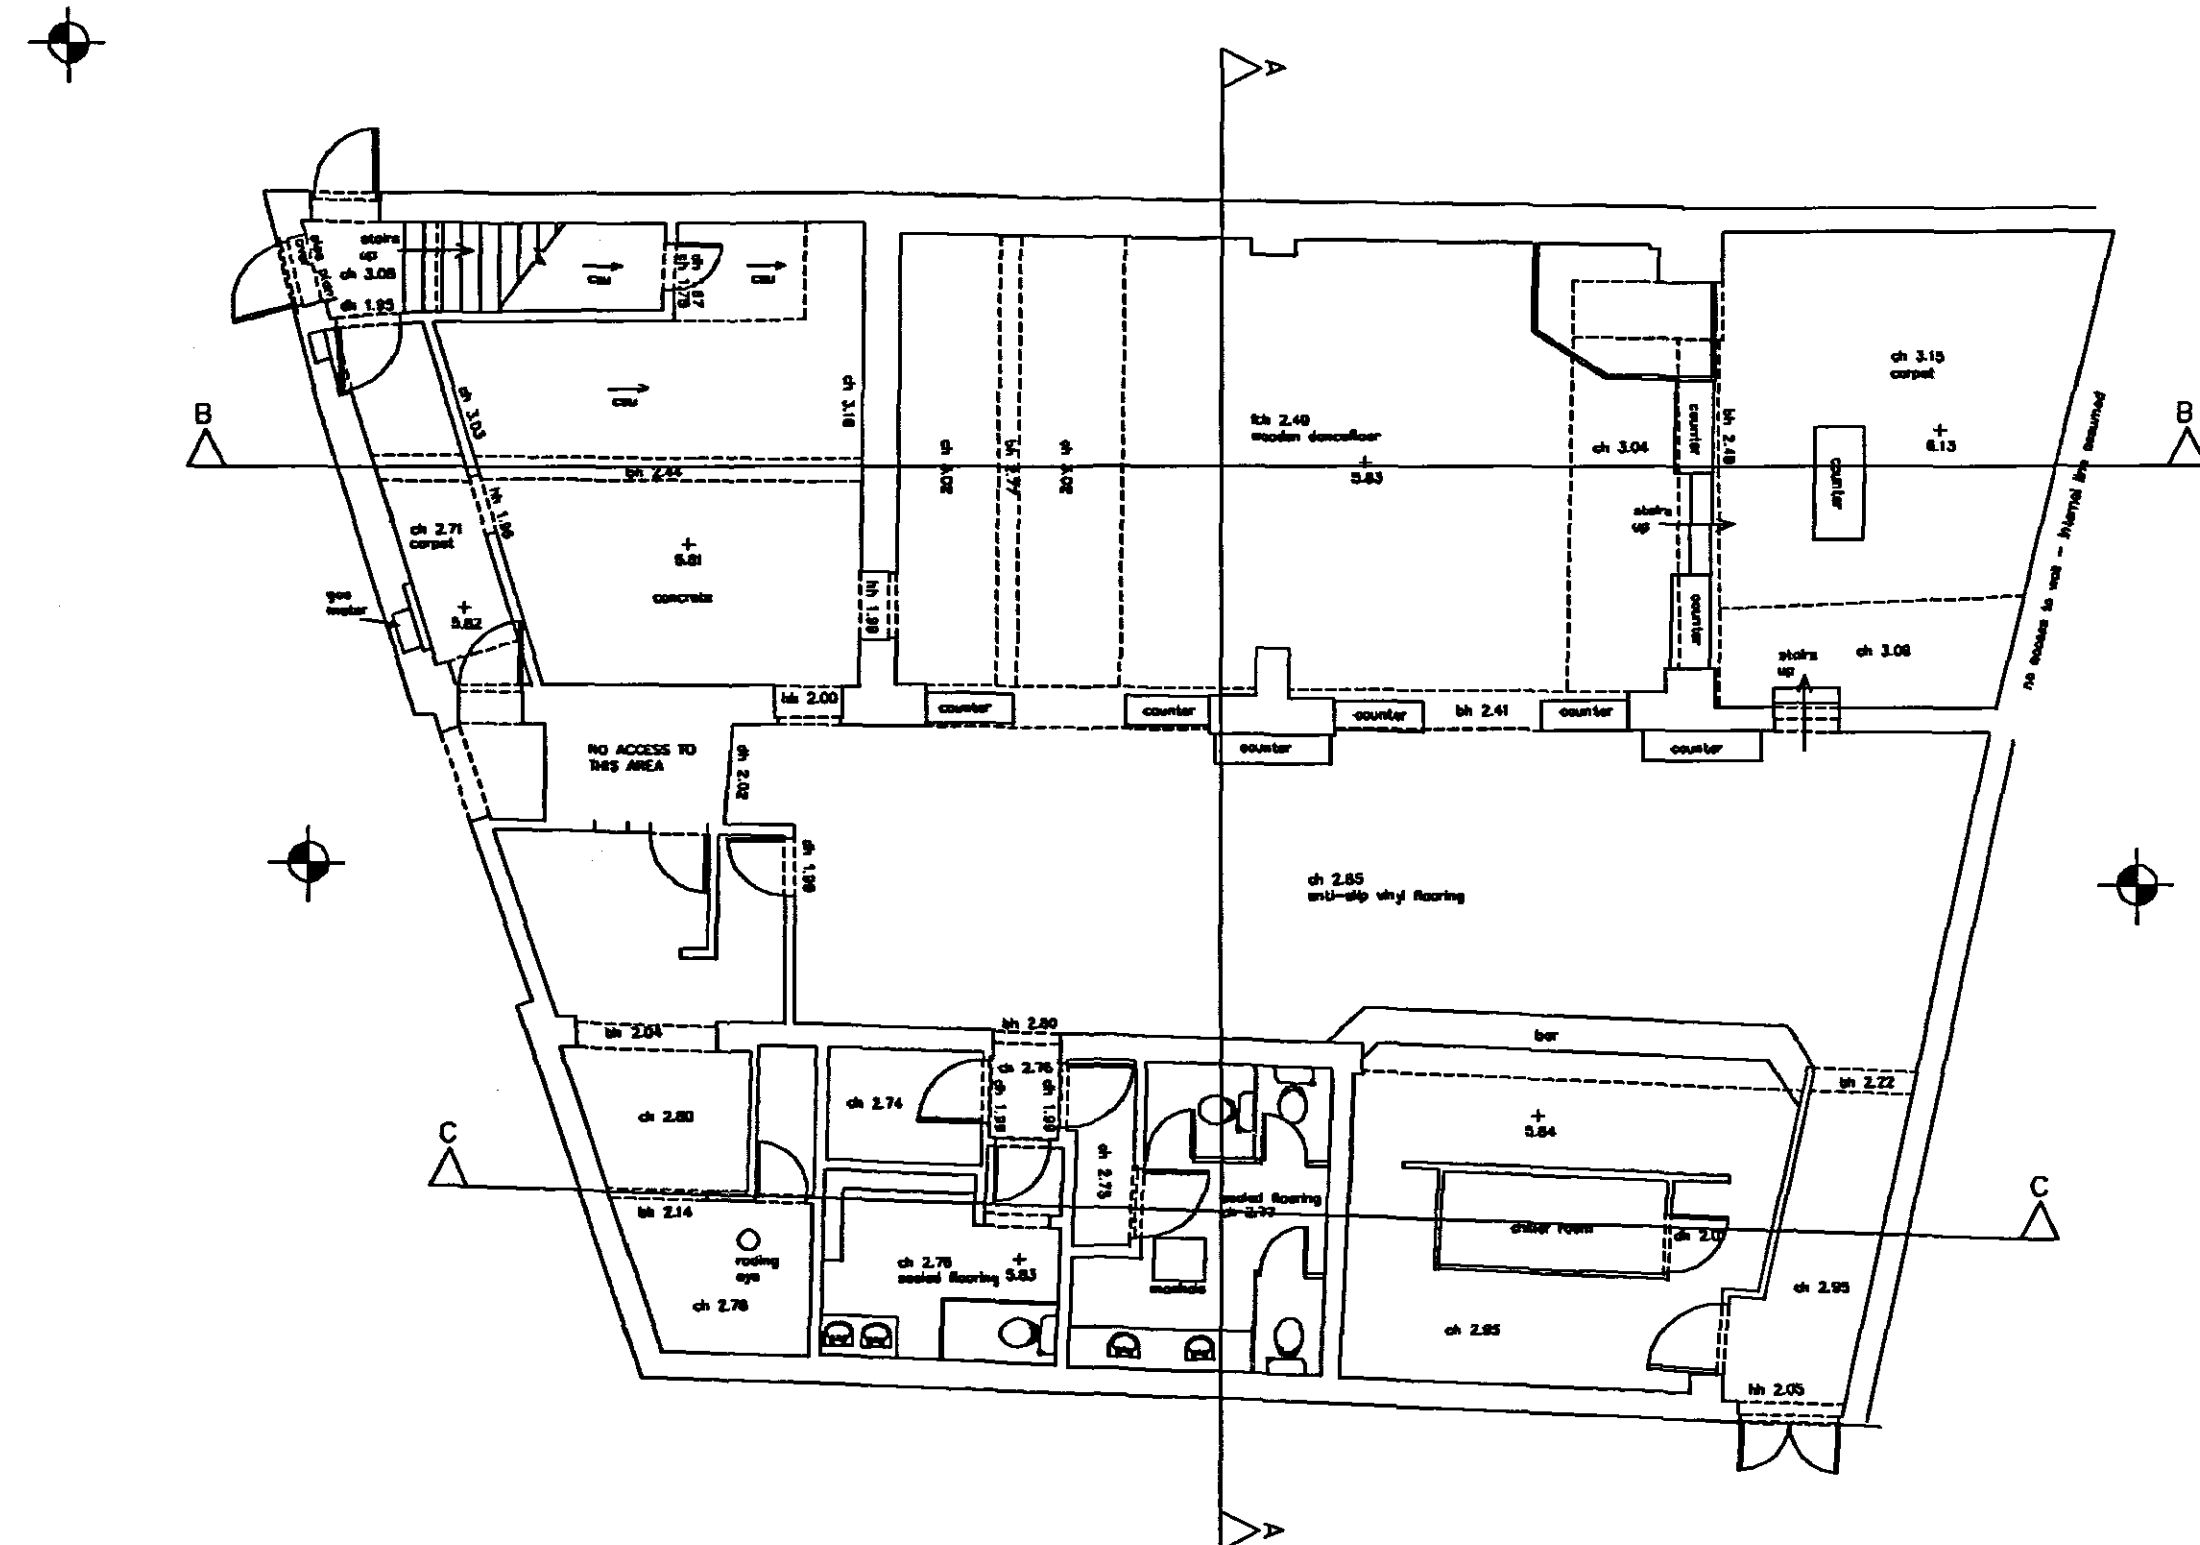
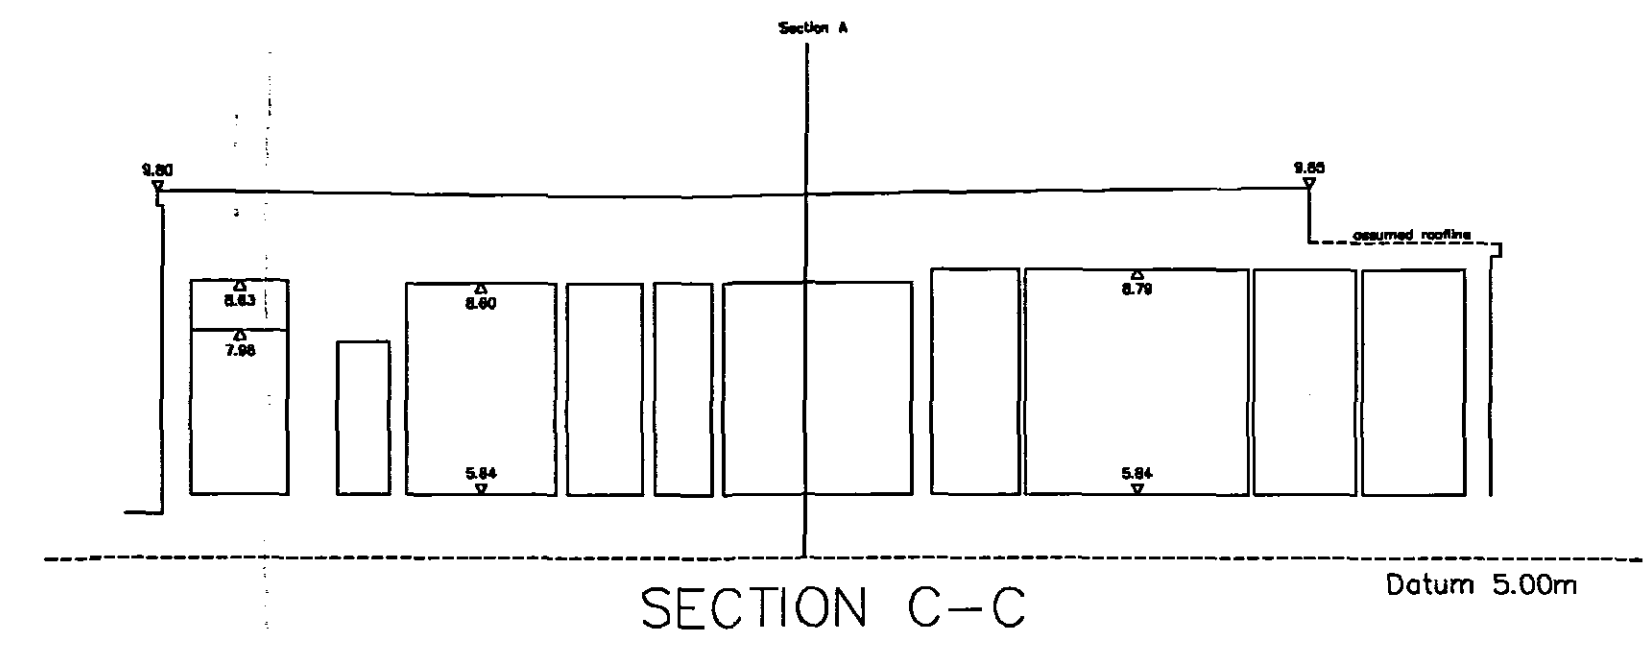
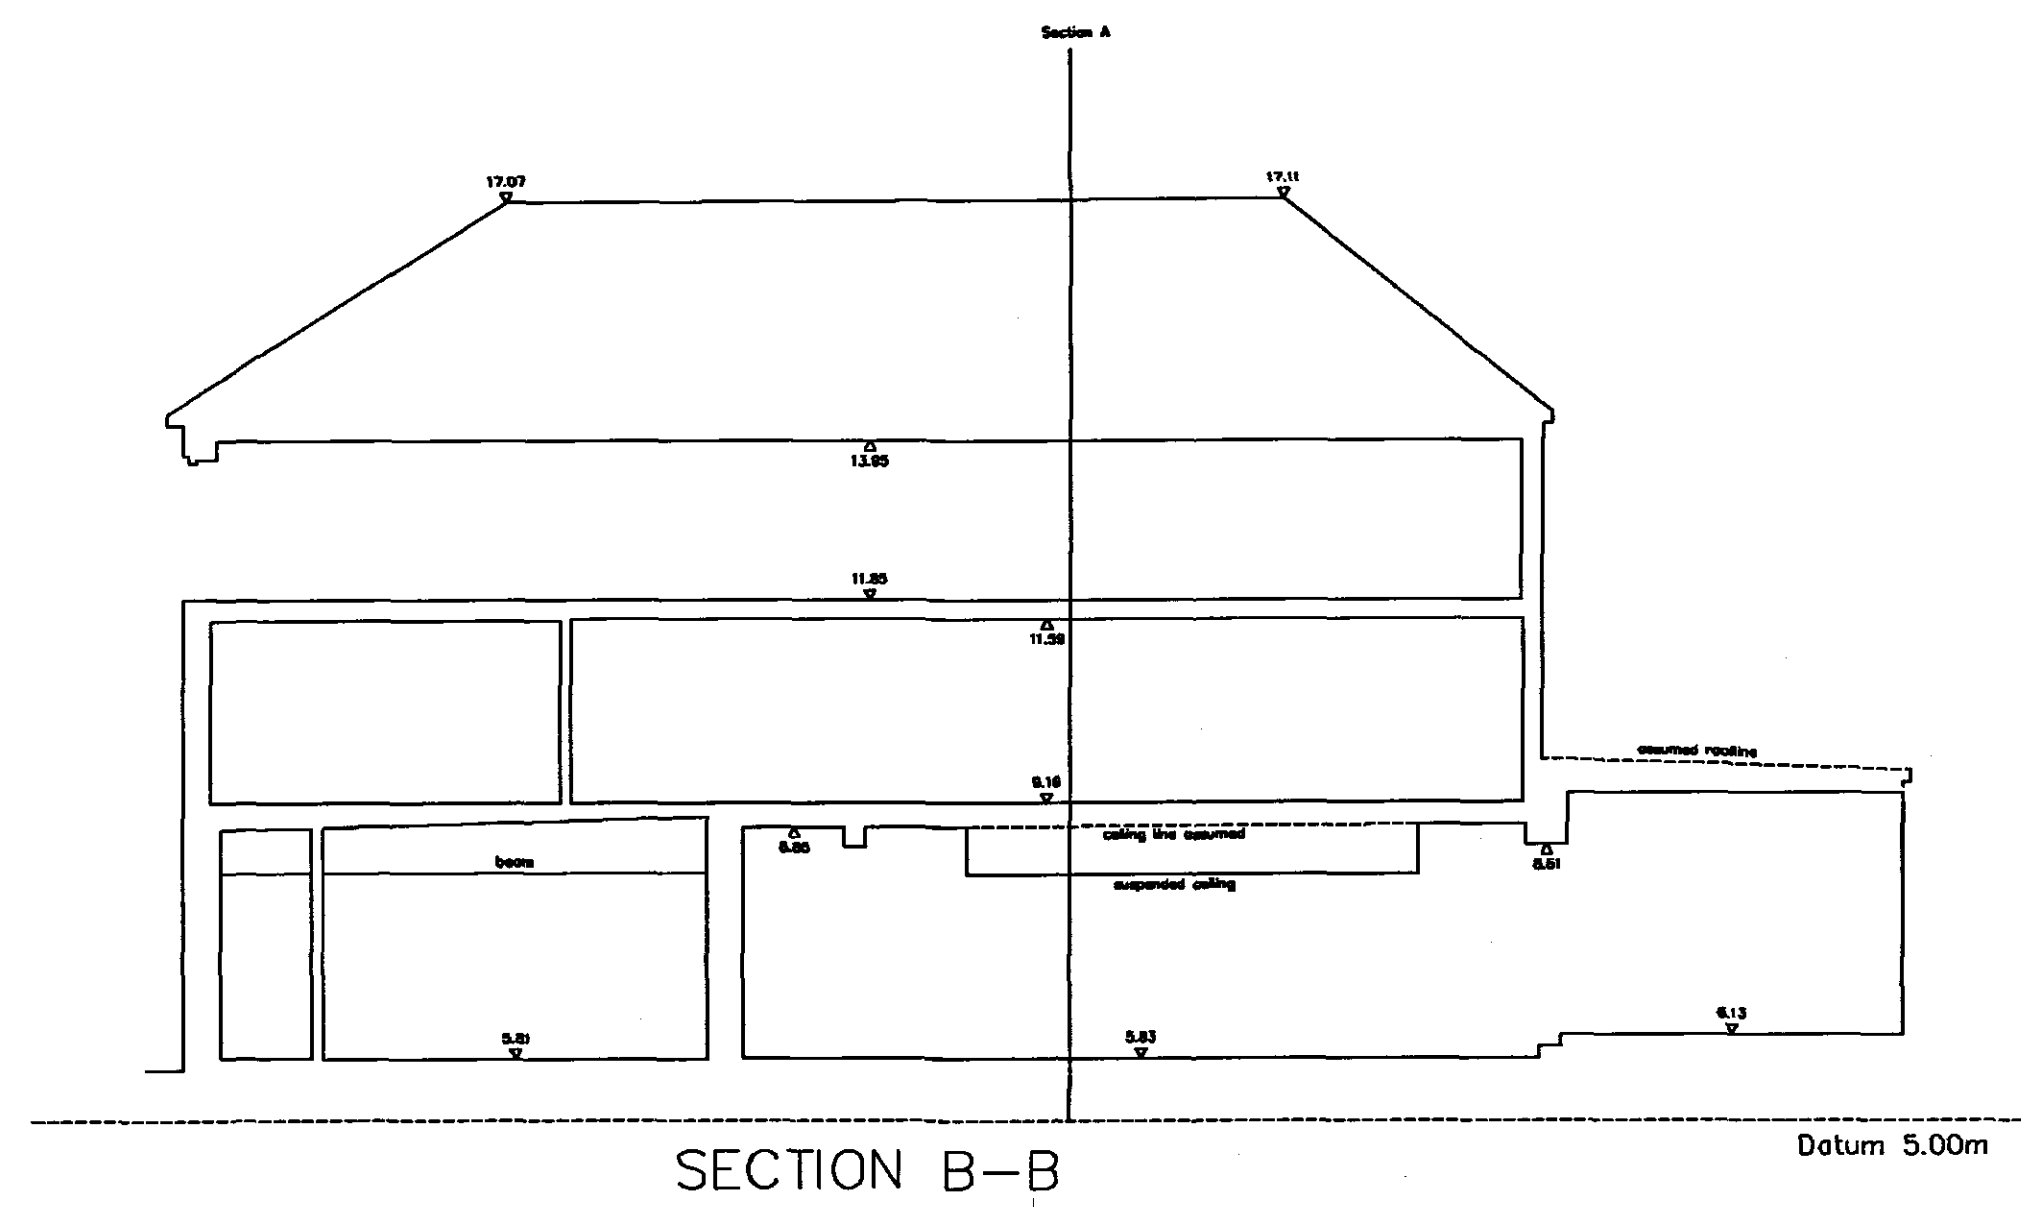
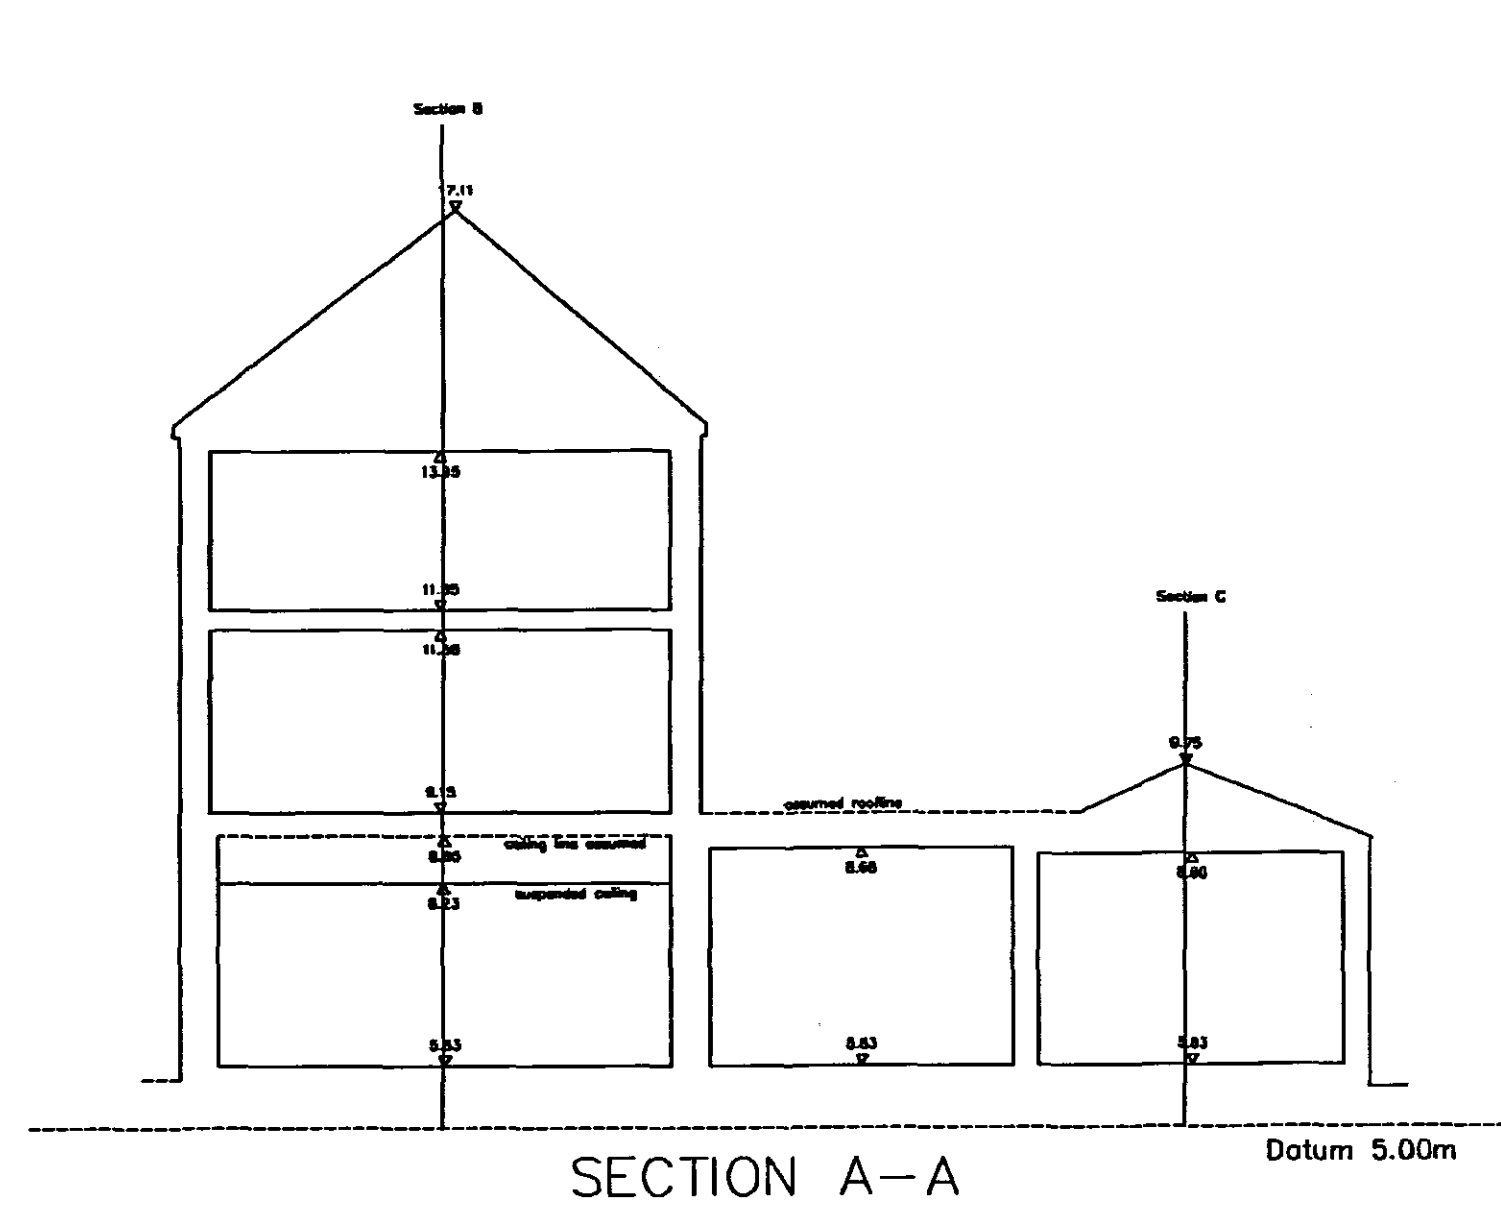


- Notes
1. This survey has been computed and drawn about an arbitrary grid.
 2. All levels are in metres and relate to the OSBM on London Road (2484 2245) with an unchecked level of 6.50m.
 3. This survey was measured with accuracies commensurate with a 1:50 measured building survey.
 4. The building was found to be extremely irregular and off-vertical, simplified and mean positions have been used in the wall lines.

Rev	Details	Drawn	Date

Architectural & Engineering Surveys
geomatics

ae
GEOMATICS

30 WOODSTOCK ST
HUCKNALL
NOTTINGHAM
NG15 7SP
TEL: 0115 9680134
FAX: 0115 9637200
www.aesurveys.co.uk
mail@aesurveys.co.uk

Surveyed RM Date MAY '06
Drawn RM Checked KM

Drawing Title
Floorplans & Sections
"The Granary"
Spalding, Lincs

Client
Oglesby & Limb Ltd
The Coach House
67 London Road,
Newark
NG24 1RZ

Drawing No.
1604-1

Scale
1:100
original • A1