
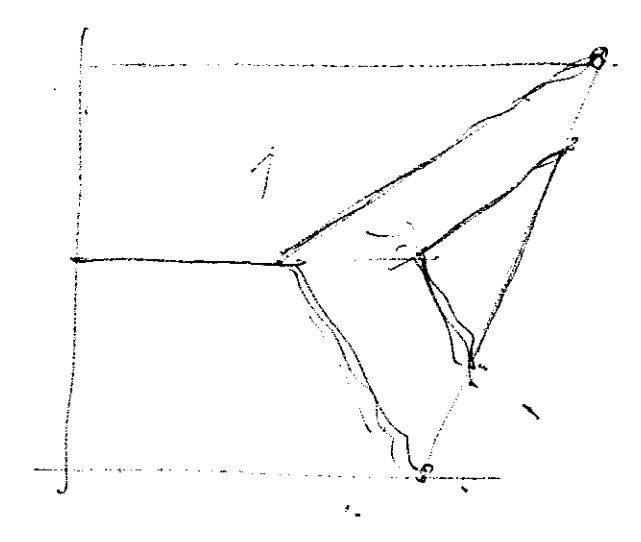
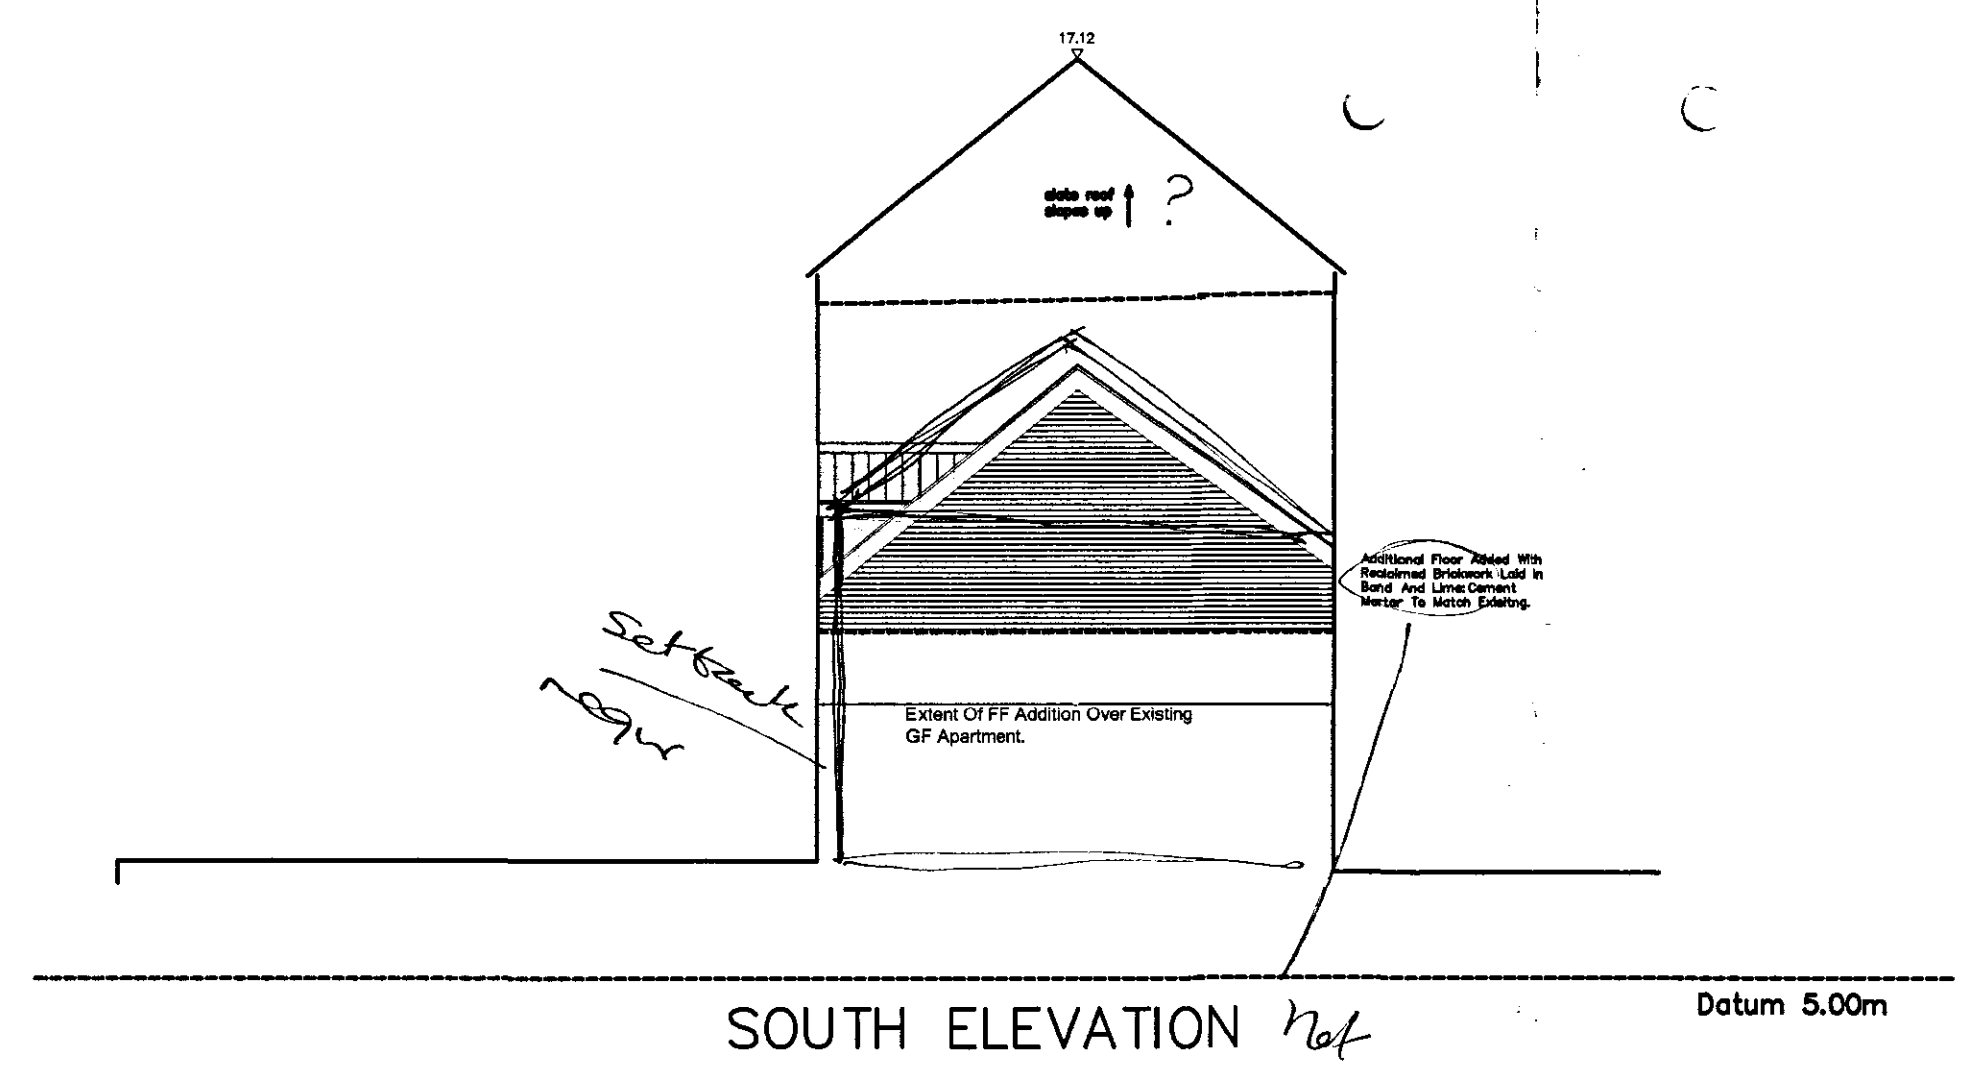
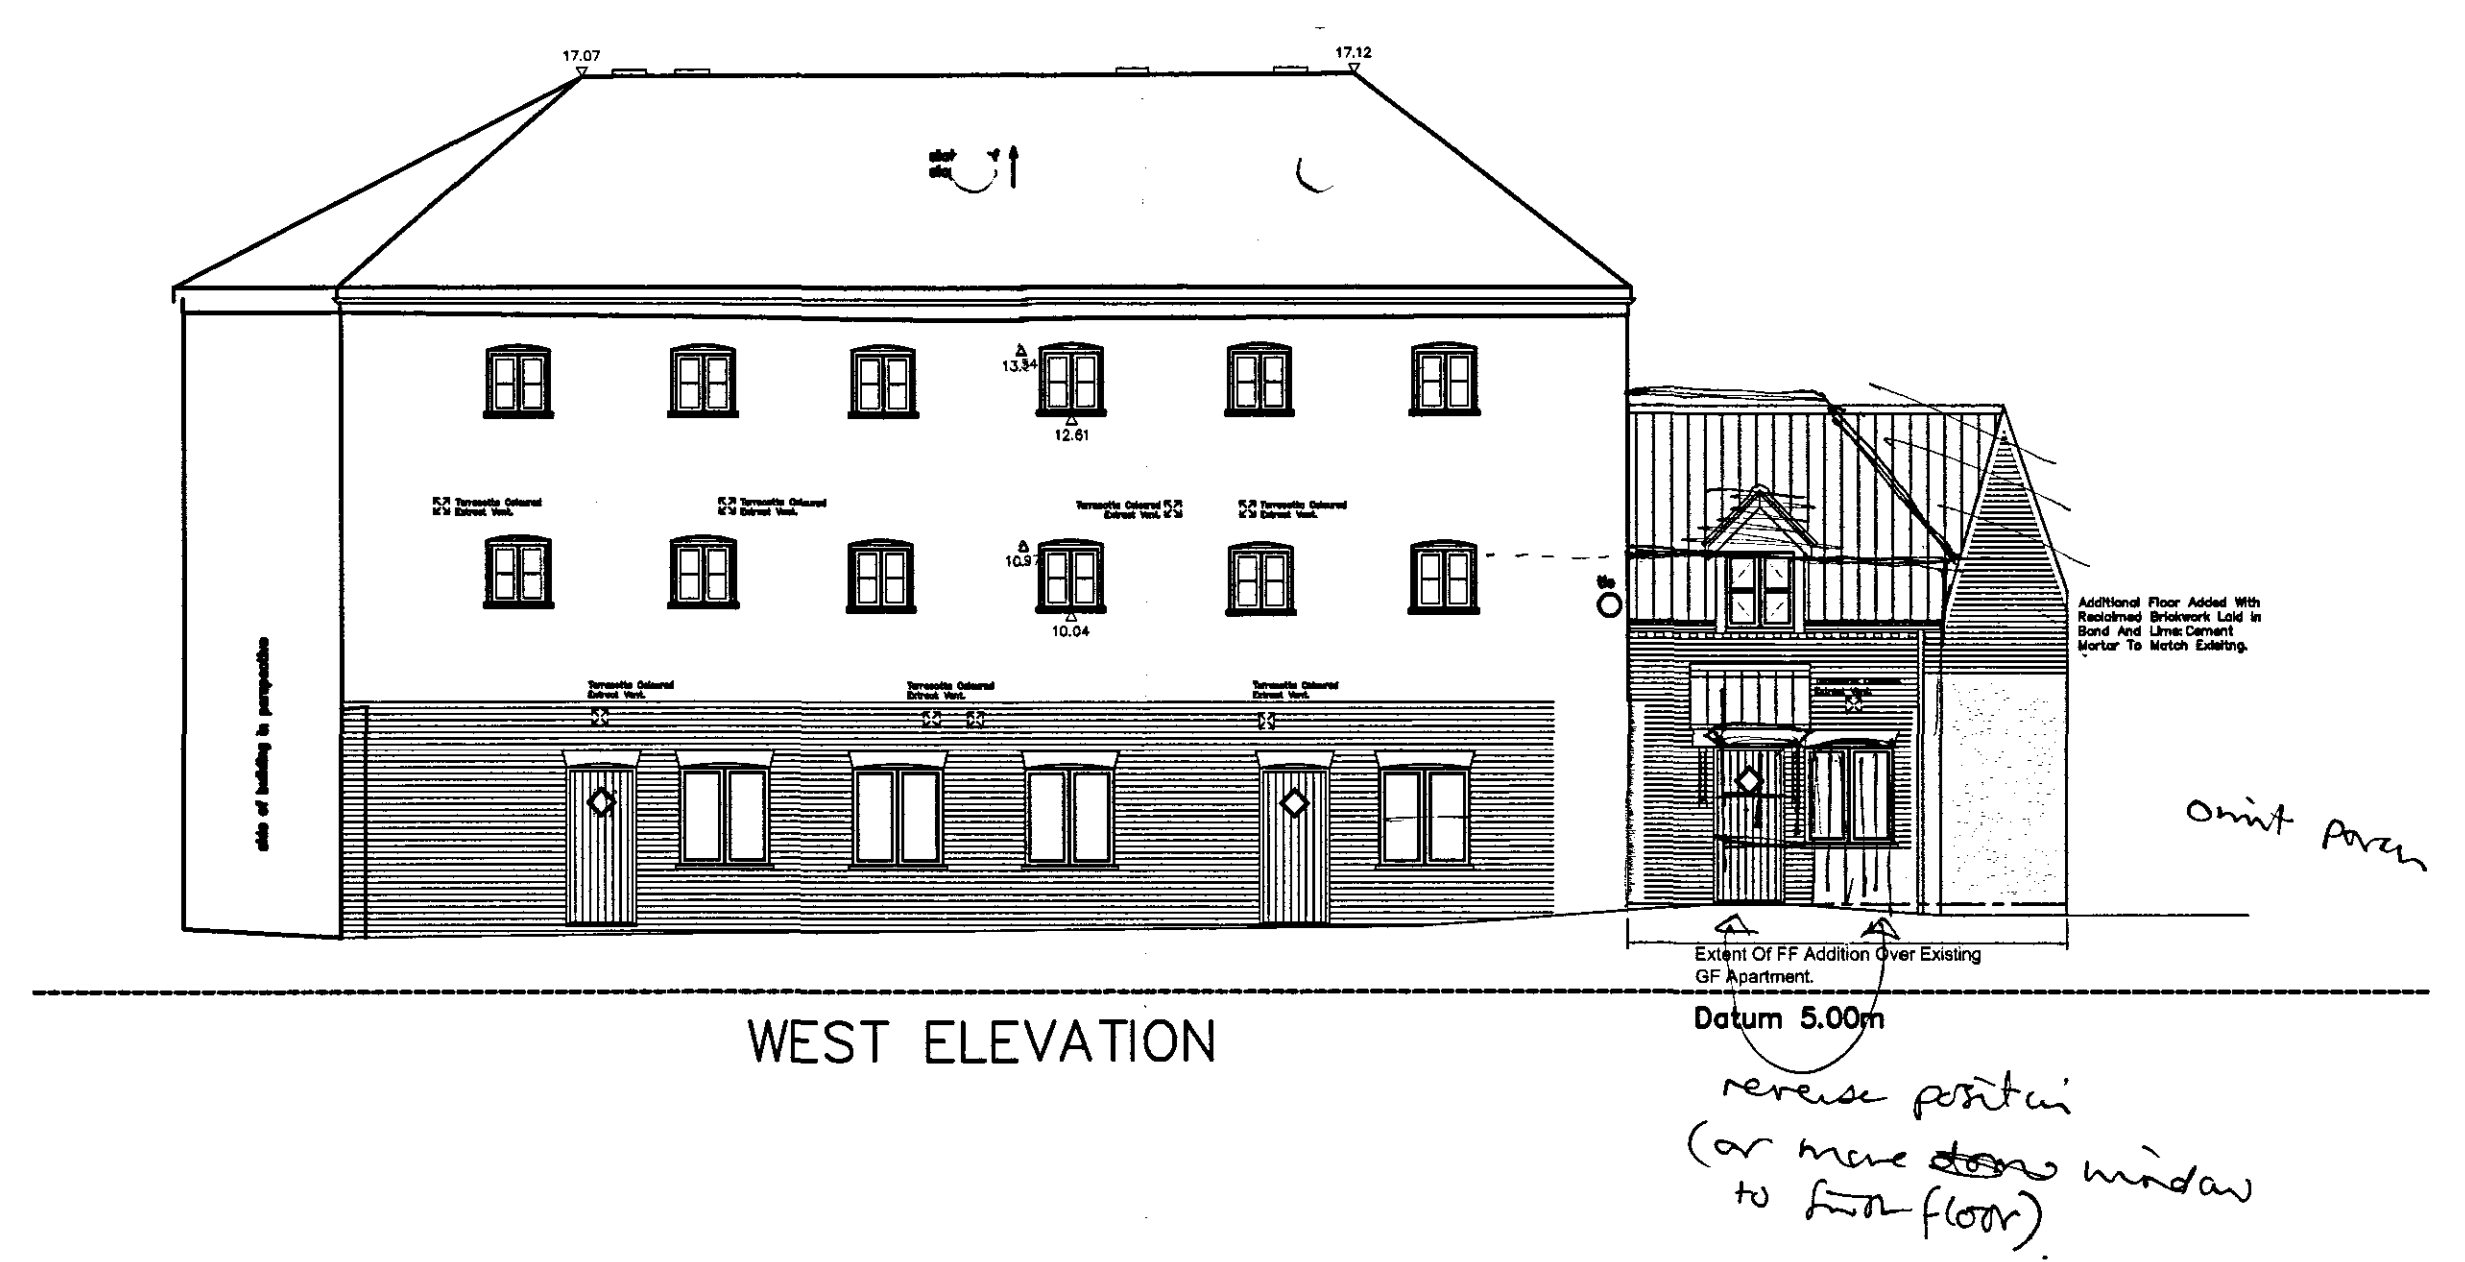
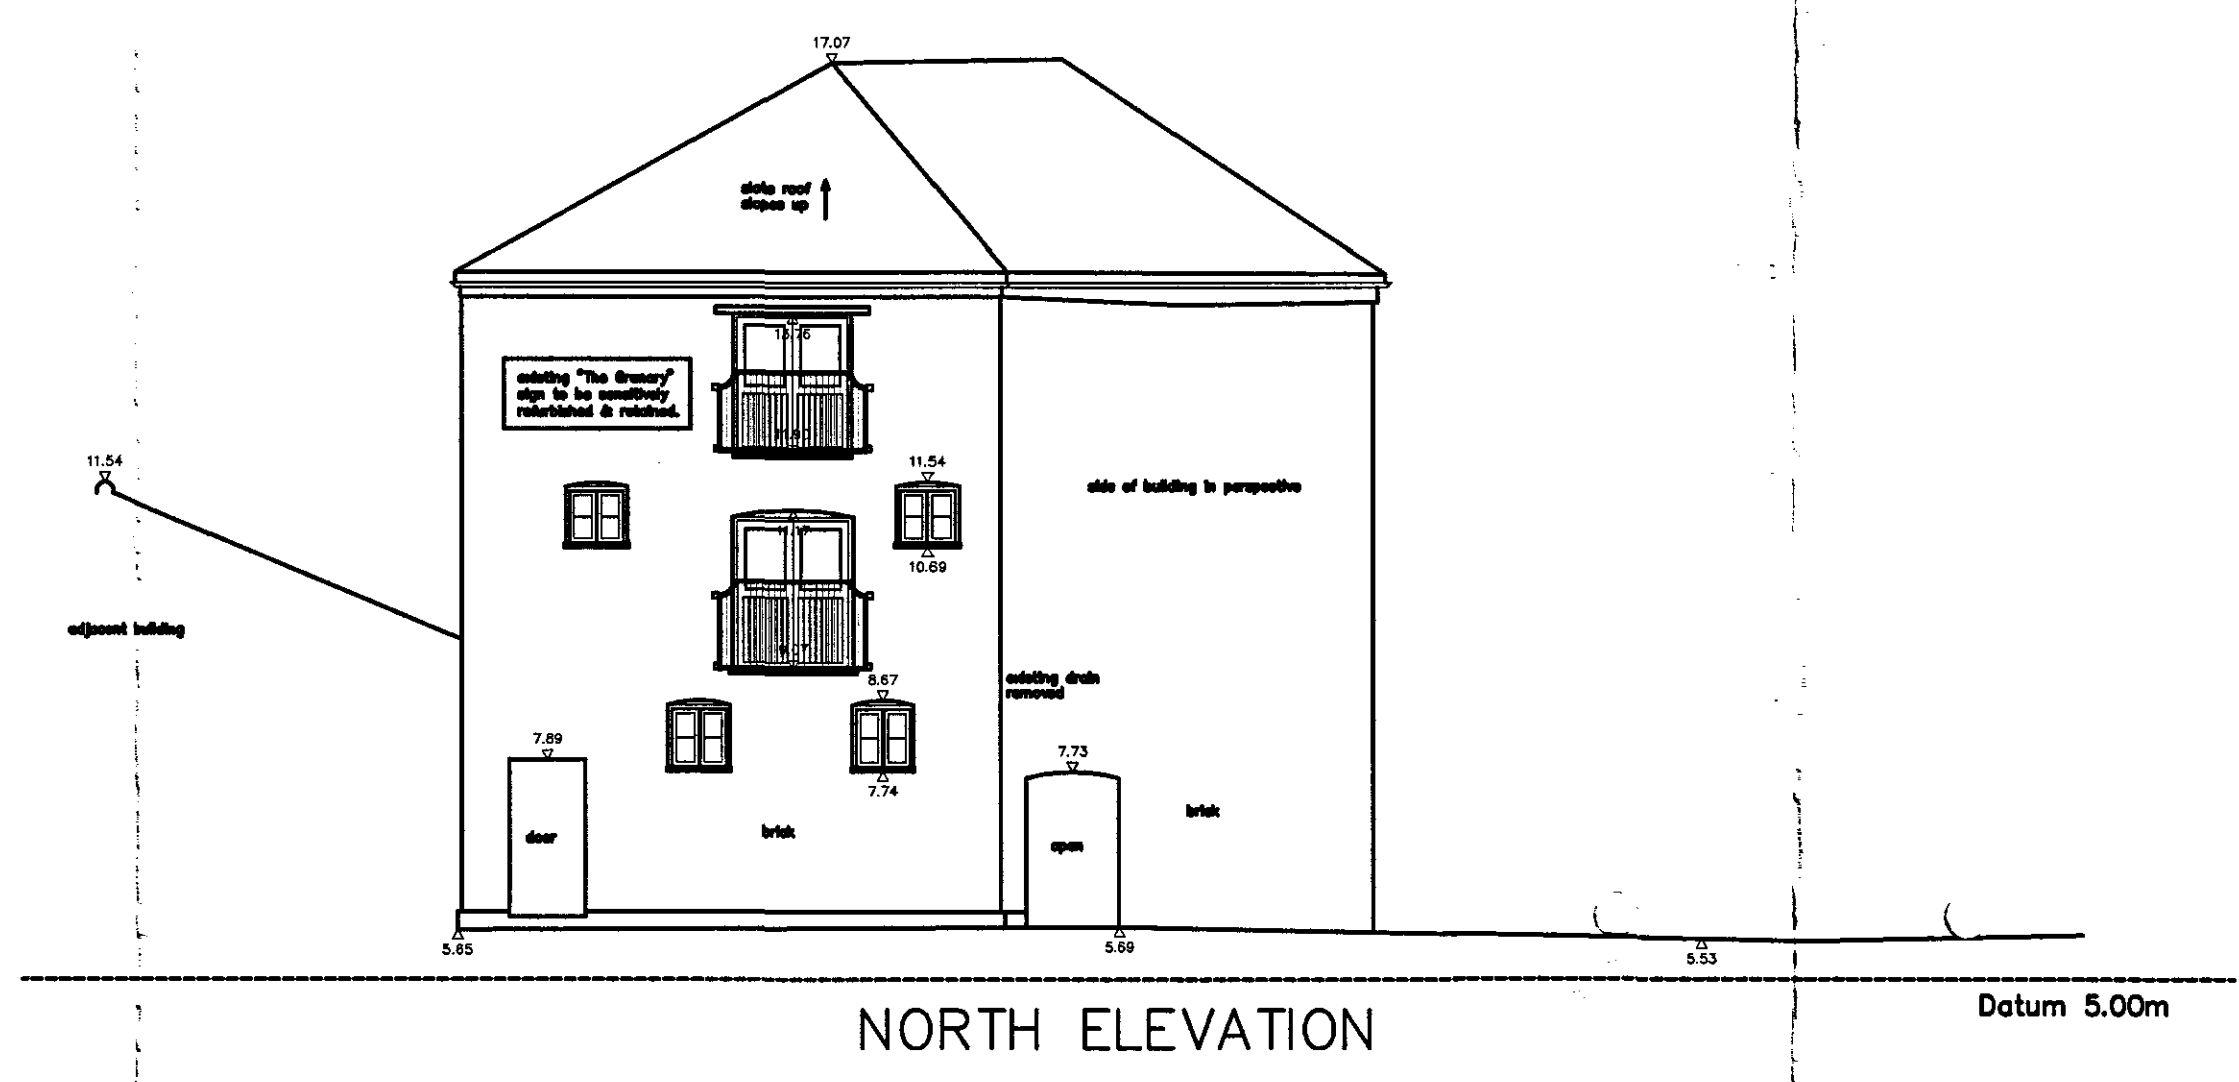


DO NOT SCALE THIS DRAWING. THE CONTRACTOR IS DEEMED TO HAVE CHECKED ALL DIMENSIONS ON SITE AND REPORT ANY DISCREPANCIES TO OGLESBY & LIMB LTD.
THE CONTENTS OF THIS DRAWING ARE COVERED BY COPYRIGHT AND REMAIN THE PROPERTY OF OGLESBY & LIMB LTD. WRITTEN APPROVAL MUST BE OBTAINED FROM OGLESBY & LIMB LTD PRIOR TO DUPLICATION OR REPRODUCTION OF THIS DRAWING OR ITS CONTENTS.
ANY DIMENSIONS NOT SHOWN ARE TO BE CHECKED AND AGREED WITH OGLESBY & LIMB LTD.

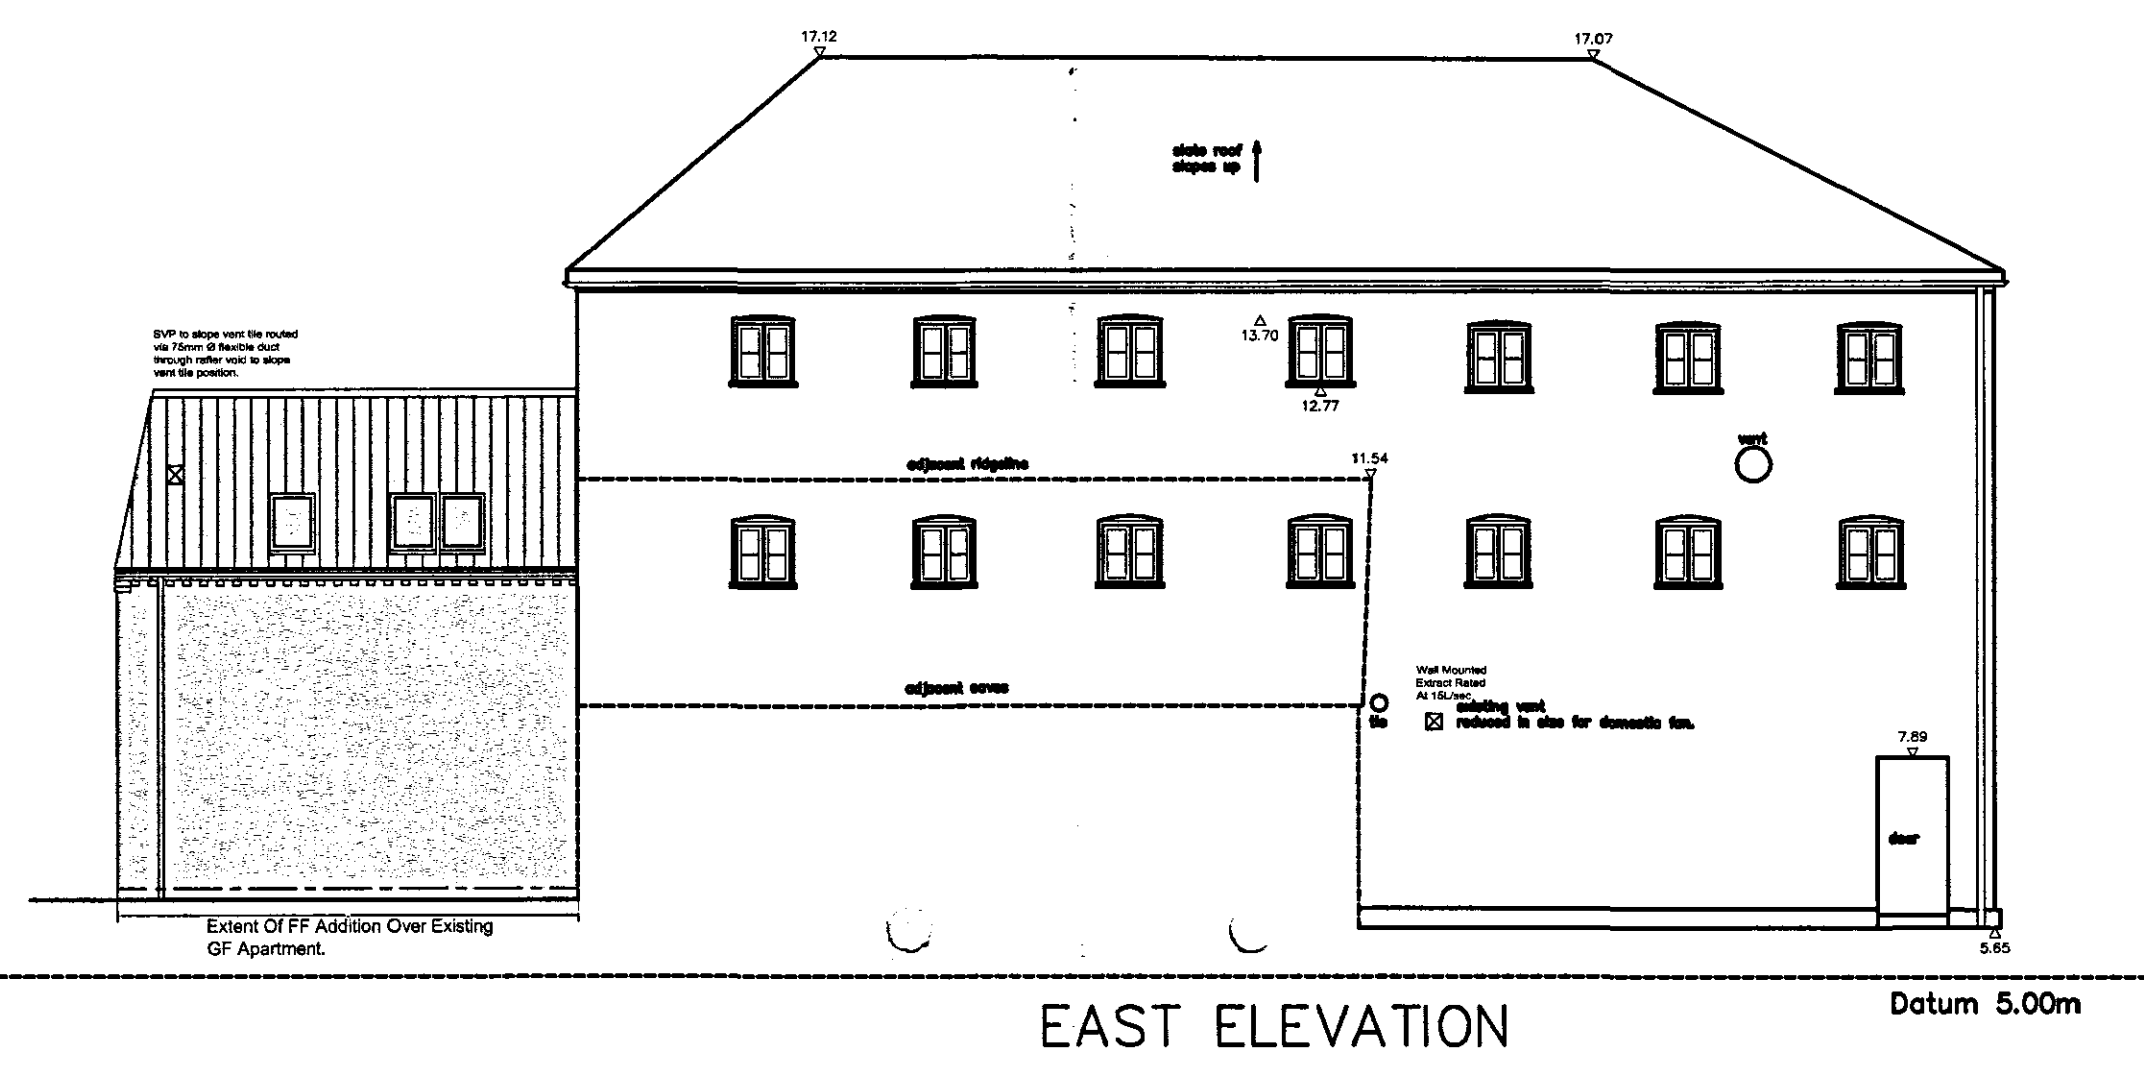

SHDC
Planning & Development
10 SEP 2007
Ref: 1222/07

Oglesby & Limb Ltd
Chartered Architects
and Building Surveyors

67 London Road
Newark, Notts
NG24 1RZ

49 High Street
Boston, Lincs
PE21 8SP

Tel: 01636 702030
Fax: 01636 703740
e-mail: design@o-ltd.co.uk

O&L

Client:
Inntact Properties

Project:
**The Proposed Alteration Of
1 Apt To A Split Level
Apartment,
Bedford Place, Spalding.**

Drawing Title:
**Proposed Planning
Elevations As Proposed.**

Date:	June'07	Scale:	1:100
Drawn by:	CLS	Checked by:	AJO

Drawing Number:	Rev:
A0690 - P2	