


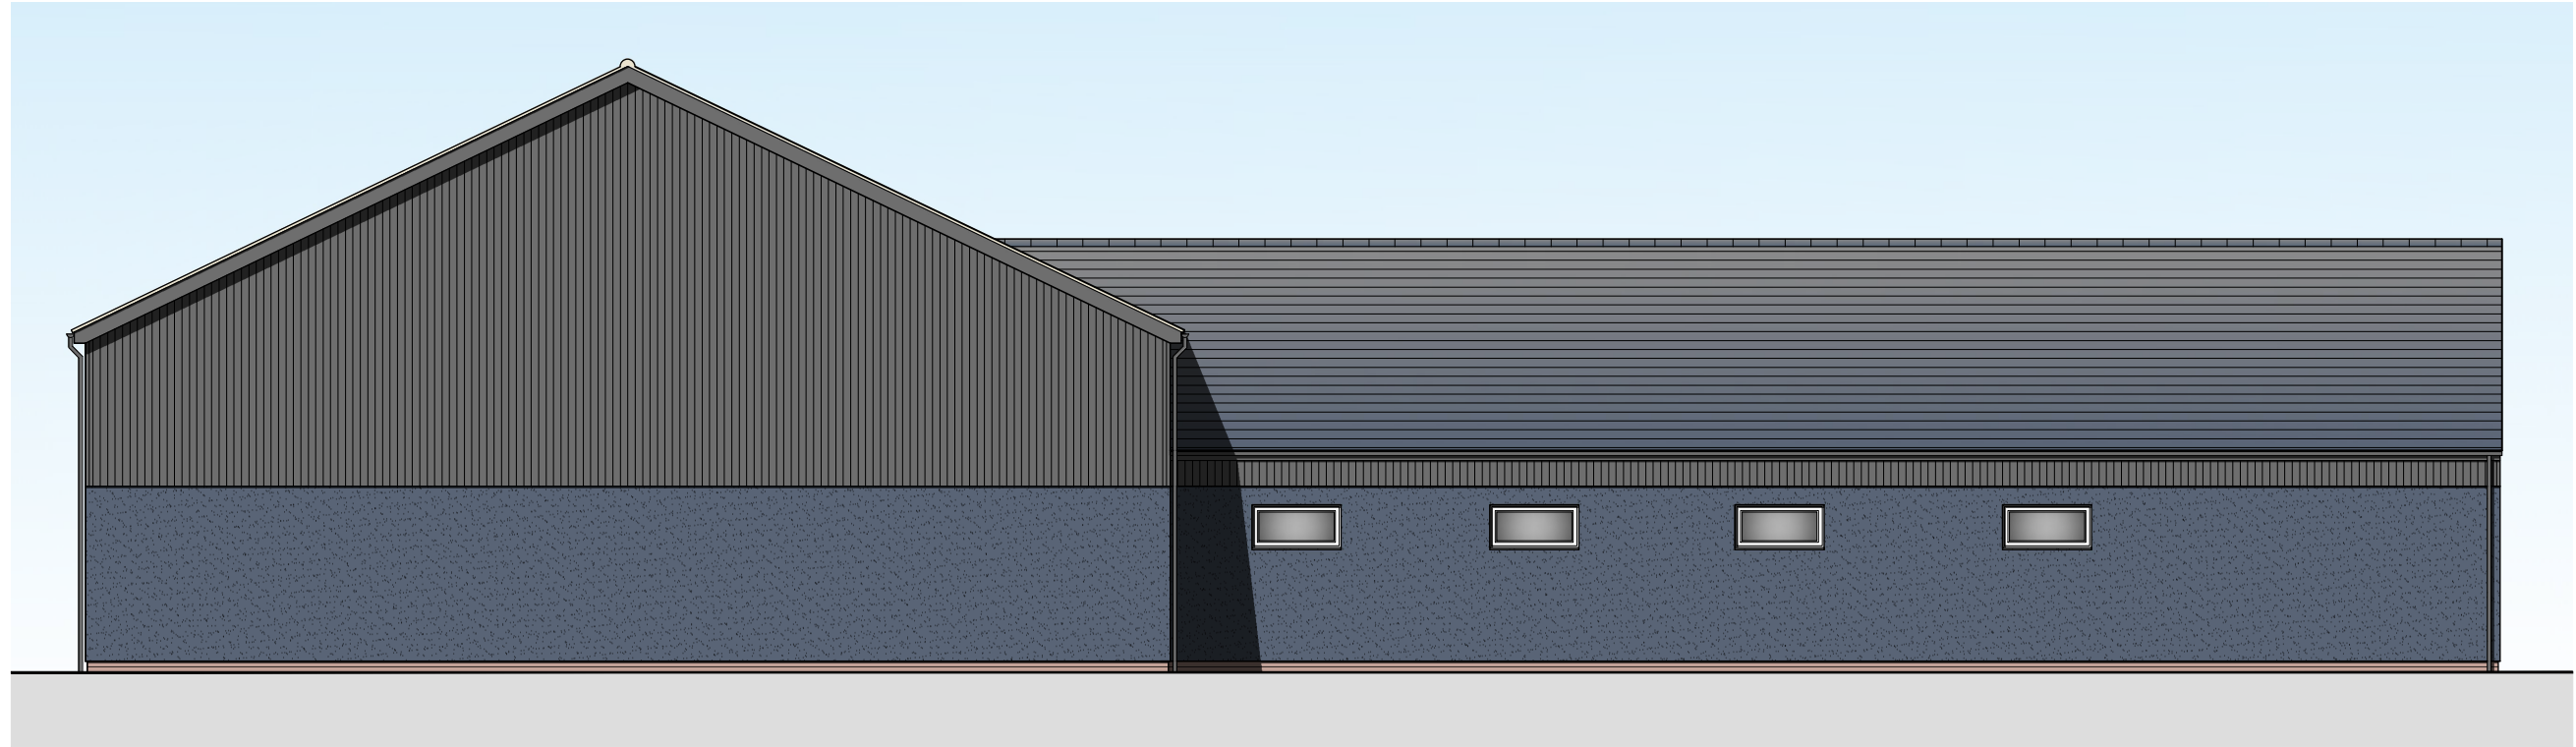


Proposed Front (SW) Elevation
Scale 1:100




Proposed Side (NW) Elevation
Scale 1:100




Proposed Rear (NE) Elevation
Scale 1:100

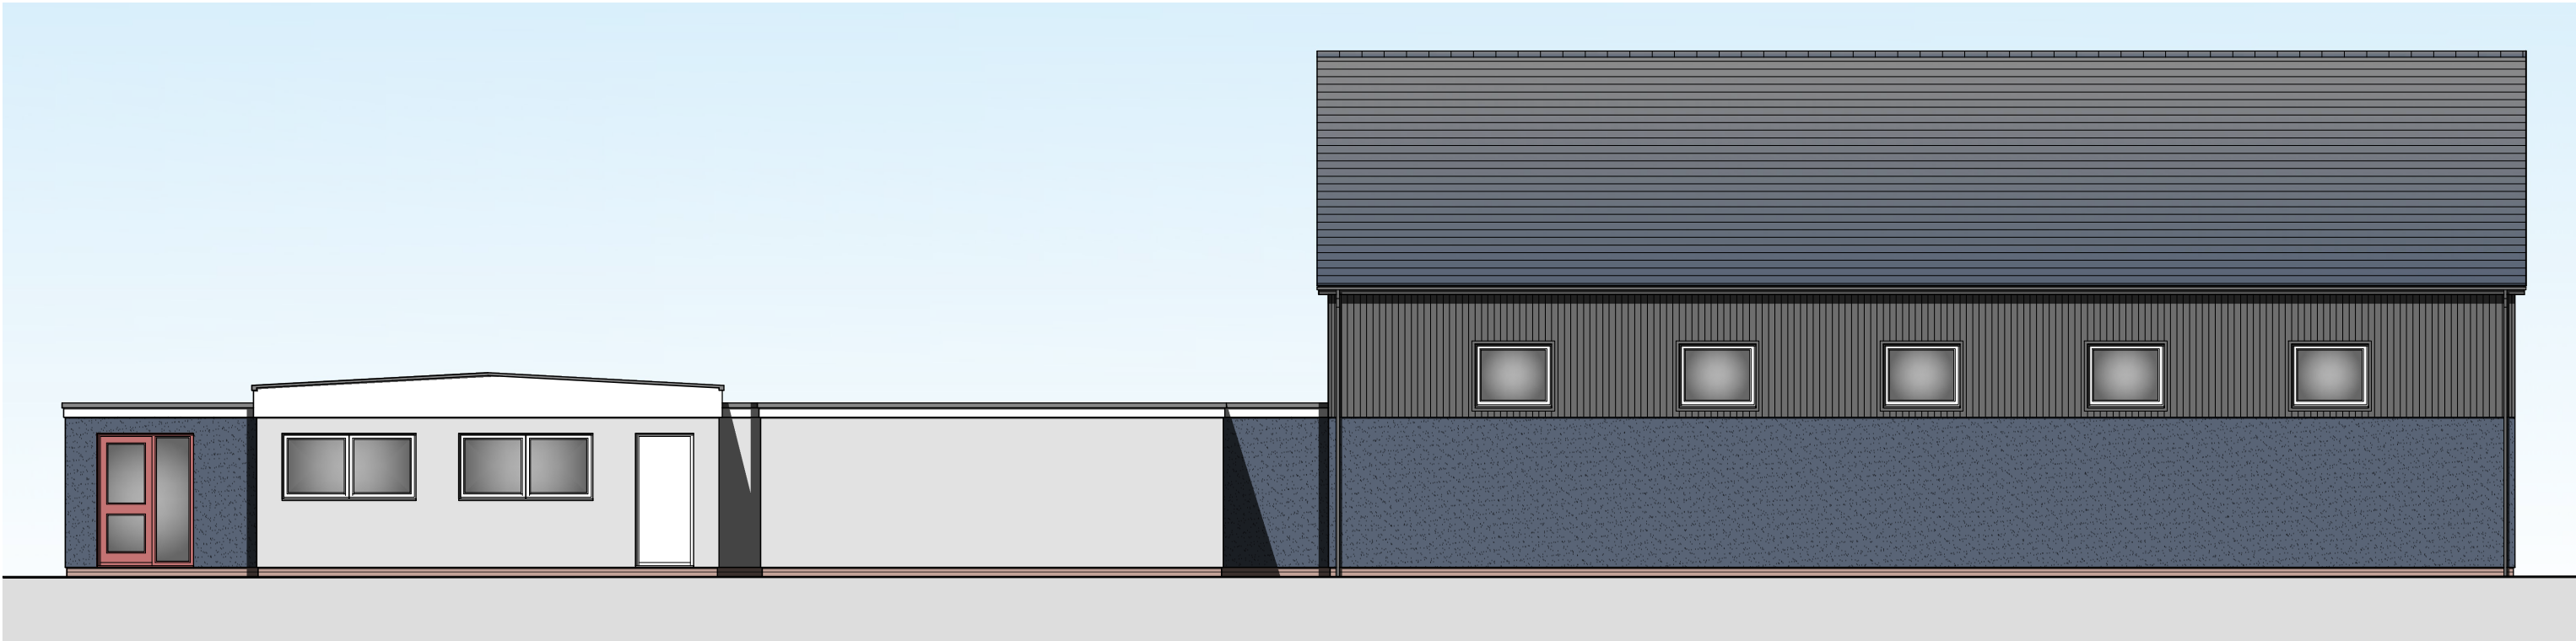

Proposed Side (SE) Elevation
Scale 1:100

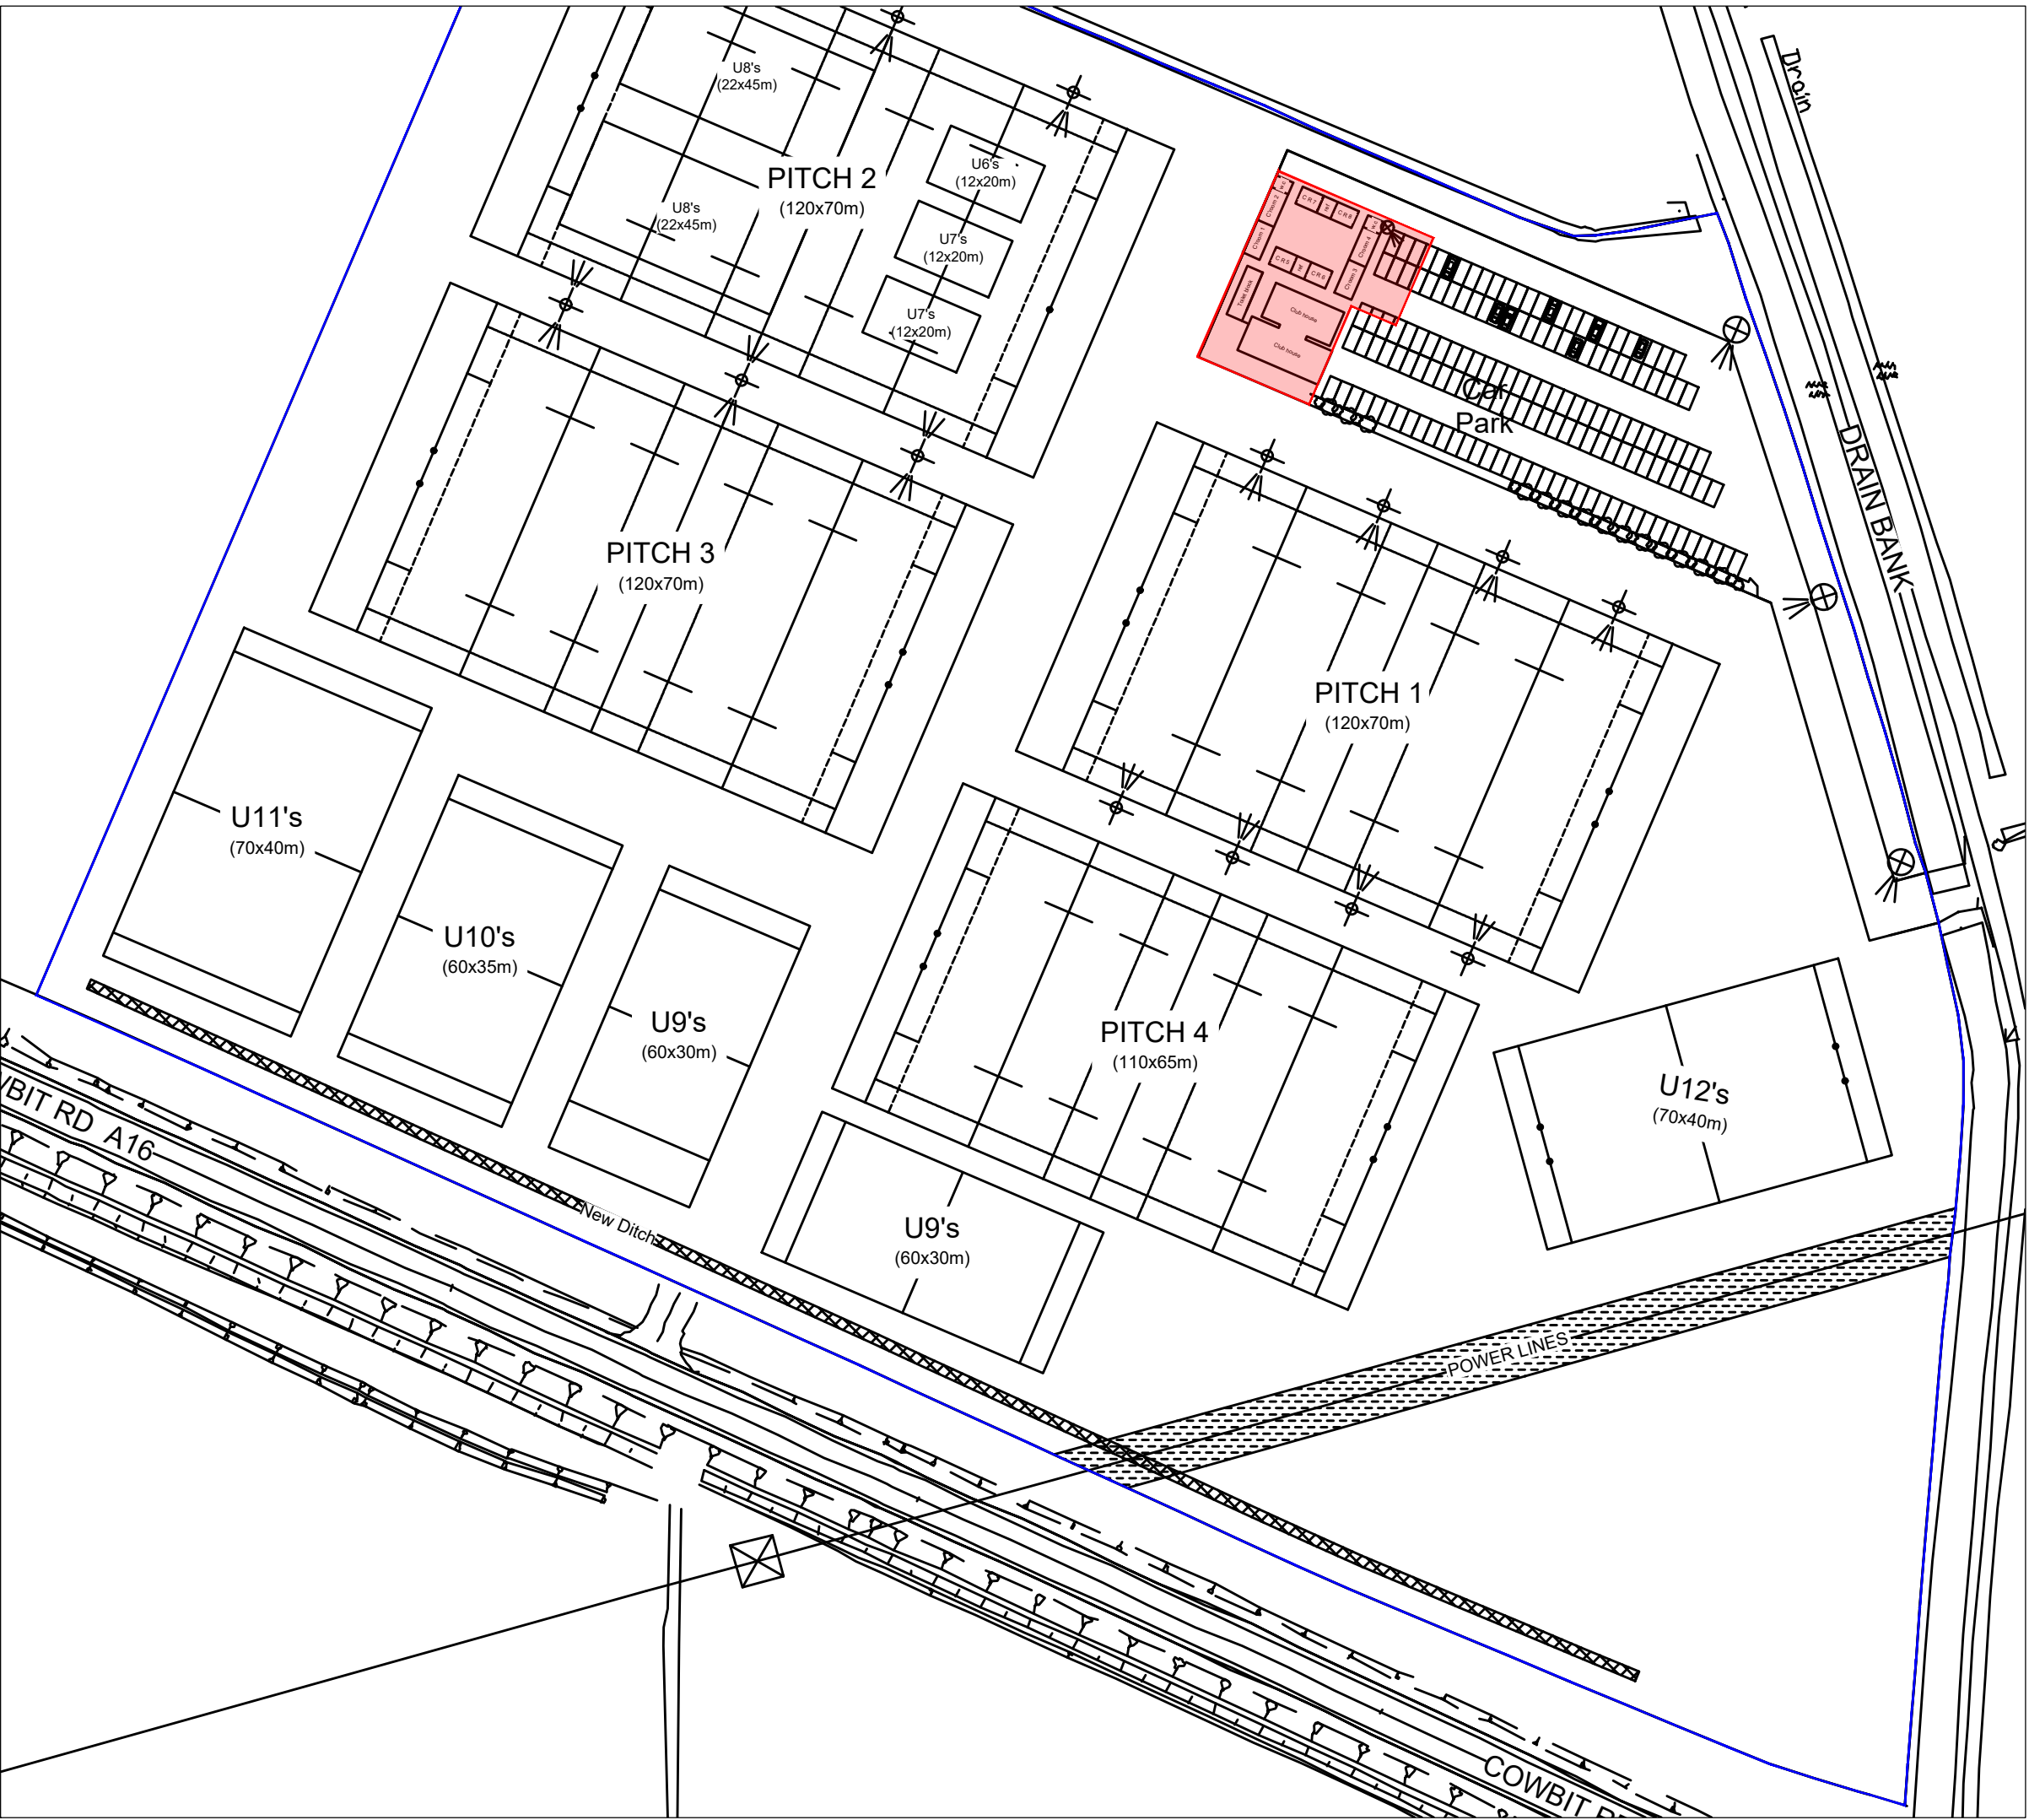

Site Location Plan
Scale 1:1250

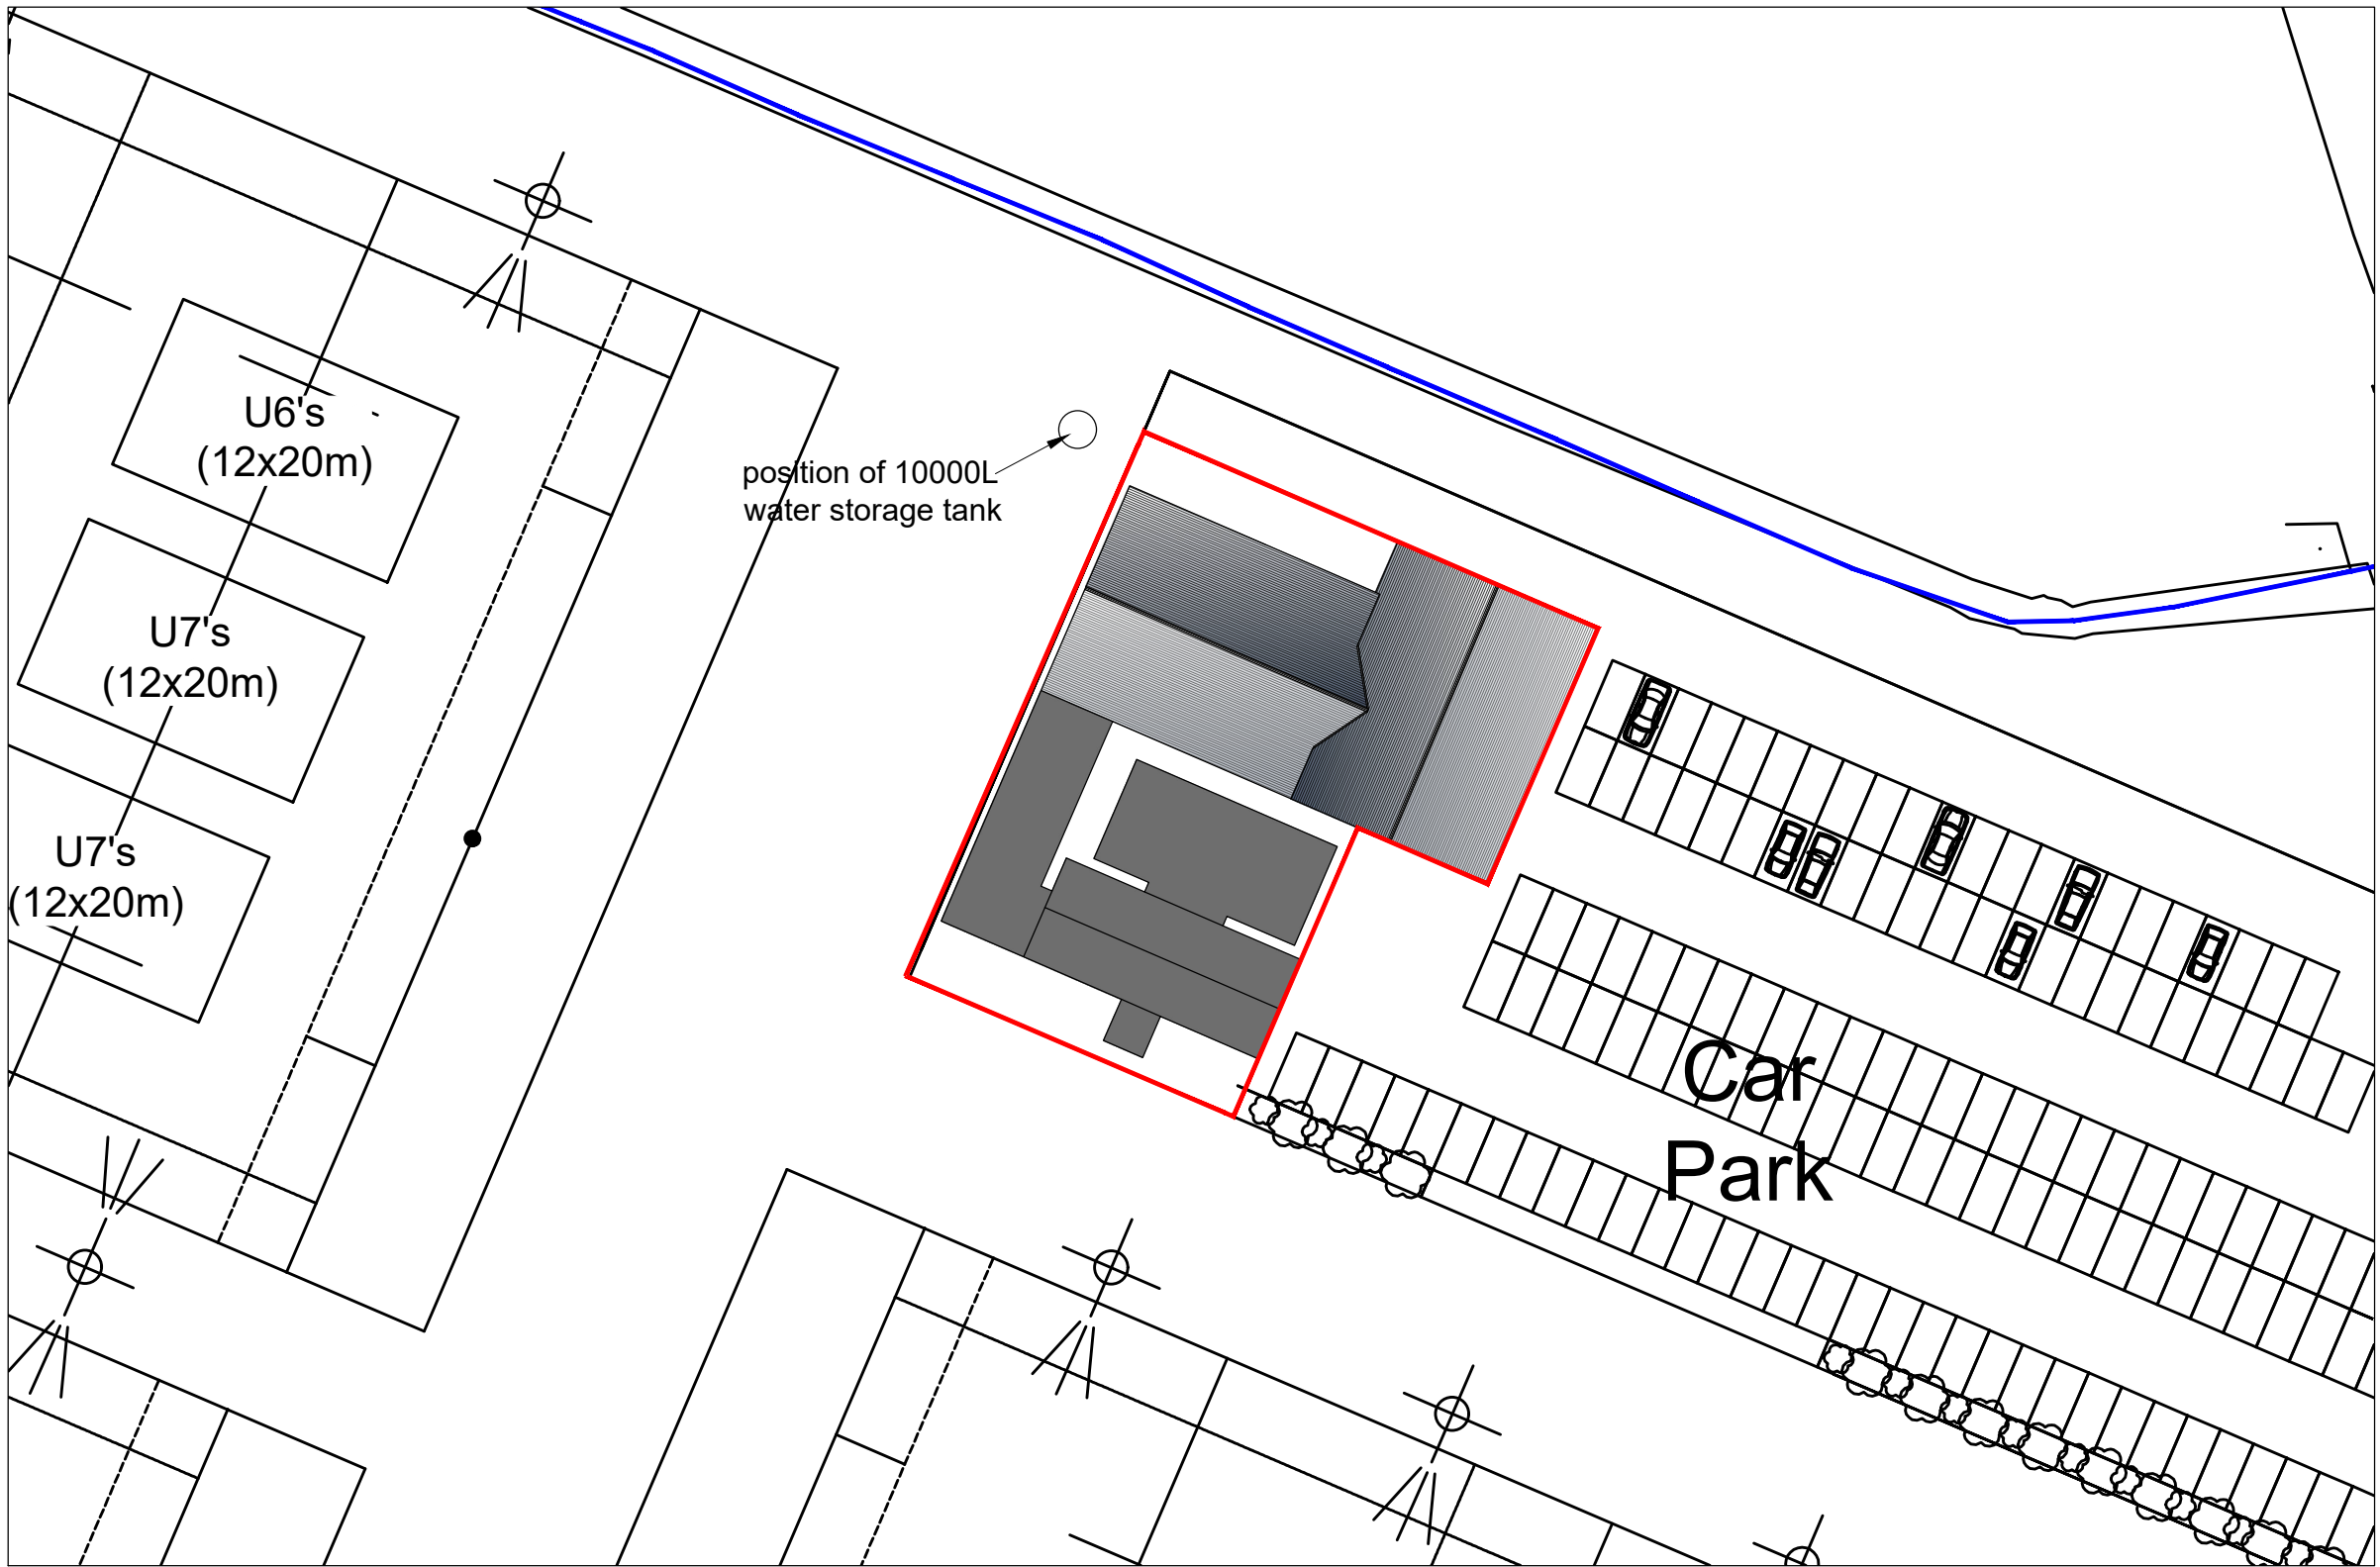

Proposed Block Plan
Scale 1:500

B	Minor amendments to scheme	Oct 2021
A	Sports hall added	Sep 2021
REV:	DESCRIPTION:	DATE:

PROJECT:
SRFC CHANGING ROOMS EXTENSION
DRAWING:
PROPOSED ELEVATIONS
SITE LOCATION PLAN PROPOSED BLOCK PLAN

SIZE:	A1	CLIENT:	SRFC
SCALE:	as labelled	DRAWN BY:	JC
DATE:	26/04/2021	APPROVED BY:	CT



DESCRIPTION:
EXTENSION TO EXISTING SRFC
CLUBHOUSE FACILITIES AT DRAIN
BANK NORTH, COWBIT, SPALDING.
PE12 6AZ.
DATE:
26/04/2021

NOTES: THIS DRAWING INCLUDES ALL ITS CONTENT REMAINS THE PROPERTY OF JC ARCHITECTURAL CONSULTANT. NO UNAUTHORIZED COPYING OR REPRODUCTION IN ANY FORM IS PERMITTED WITHOUT OBTAINING PRIOR WRITTEN PERMISSION FROM JC ARCHITECTURAL CONSULTANT. JC ARCHITECTURAL CONSULTANT RESERVES THE RIGHT TO WITHDRAW THIS INFORMATION AT ANY TIME.
ALL DIMENSIONS ARE TO BE CONFIRMED ON SITE BY CONTRACTOR. ANY DISCREPANCIES ARE TO BE REPORTED TO JC ARCHITECTURAL CONSULTANT IMMEDIATELY.
THE DESIGN HAS BEEN UNDERTAKEN AS FAR AS POSSIBLE TO AVOID RISKS TO HEALTH AND SAFETY OR TO REDUCE AND CONTROL THE EFFECTS OF ANY UNAVOIDABLE RISK. ANY RELEVANT INFORMATION REGARDING RISKS WHICH ARE NOT ABLE TO BE ELIMINATED WILL BE INCLUDED WITHIN THE PROJECT HEALTH AND SAFETY FILE.