

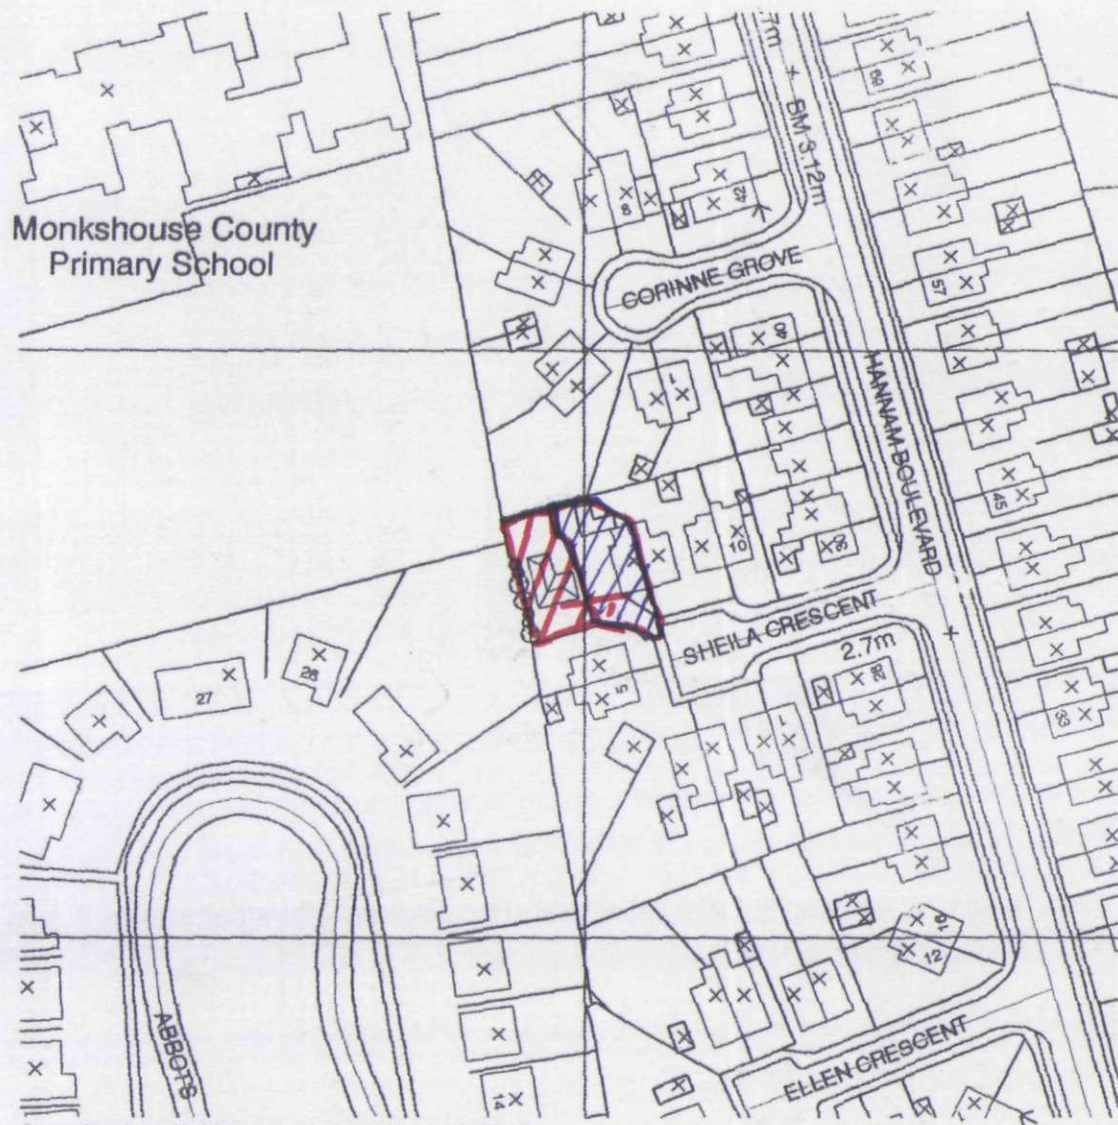


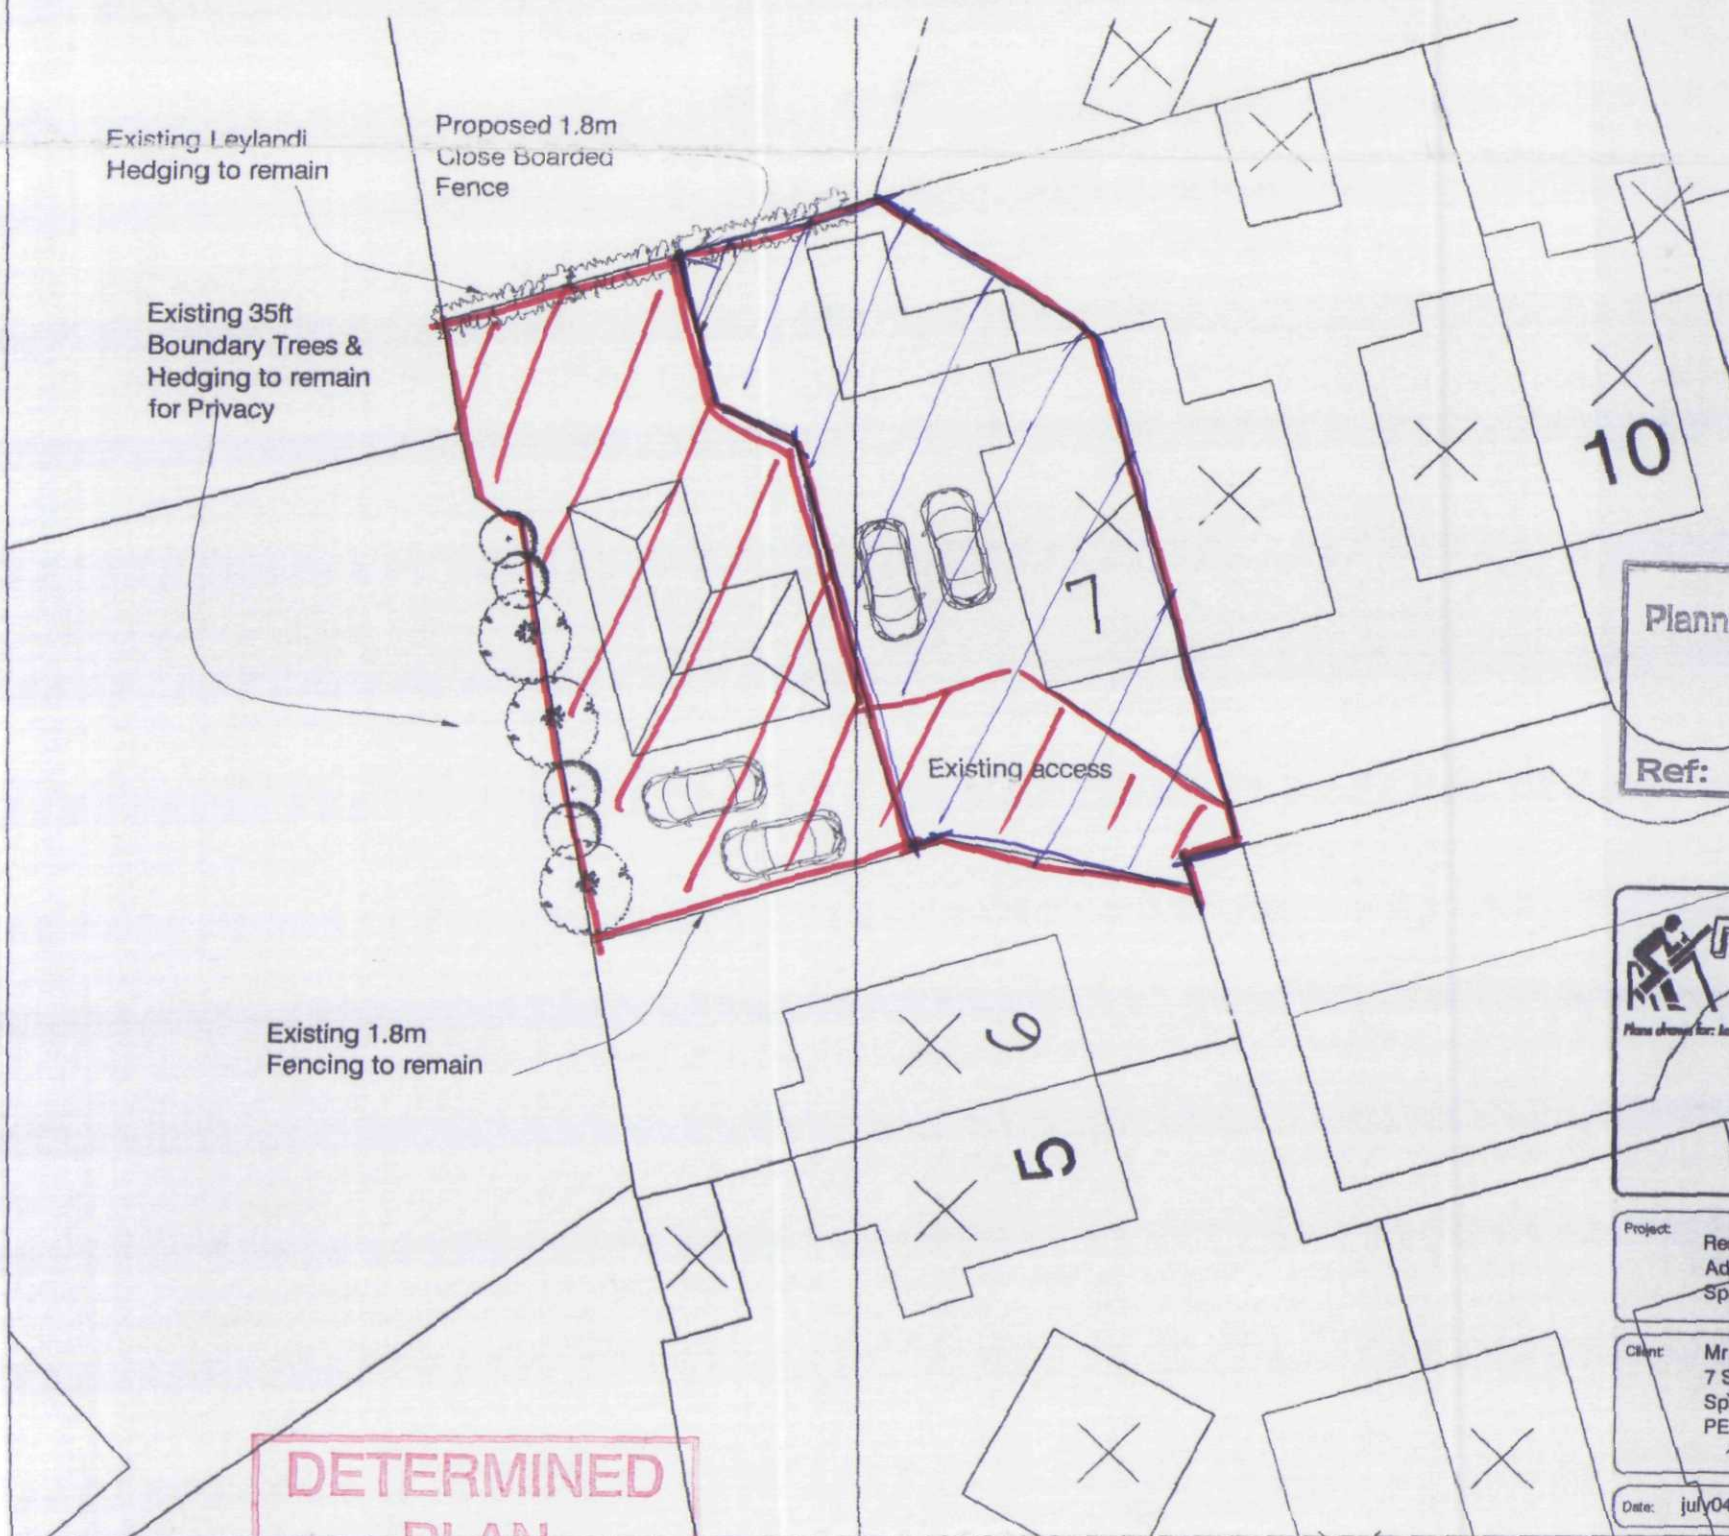

Crown Copyright. All rights reserved. Licence Number 100020449

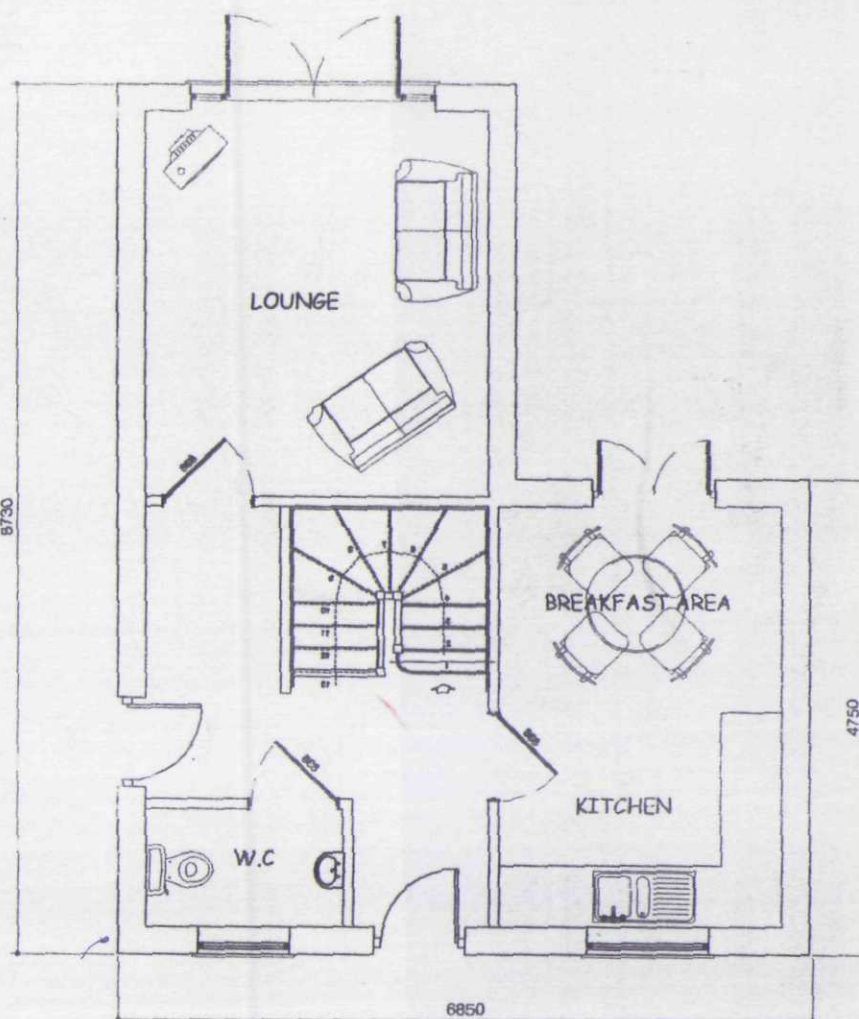

SHDC
Planning & Development
16 SEP 2004
Ref: 1224/04

remway design
Plans drawn for: Local Authority - Planning permission & Building Control.
3, Rembrandt Way
Spalding
Lines
PE11 3HX
Tel: 07815 112 058
Fax: 01775 768 921
e-mail: jason@remwaydesign.co.uk

Project: Residential Development at Land Adjacent to 7 Sheila Crescent, Spalding, PE11 1LE

Client: Mr M R Wilson
7 Sheila Crescent
Spalding
PE11 1LE

Date: July 04 DRG No 934-01 REV: A