N

0 30 m 50 m

For Planning Purposes Only

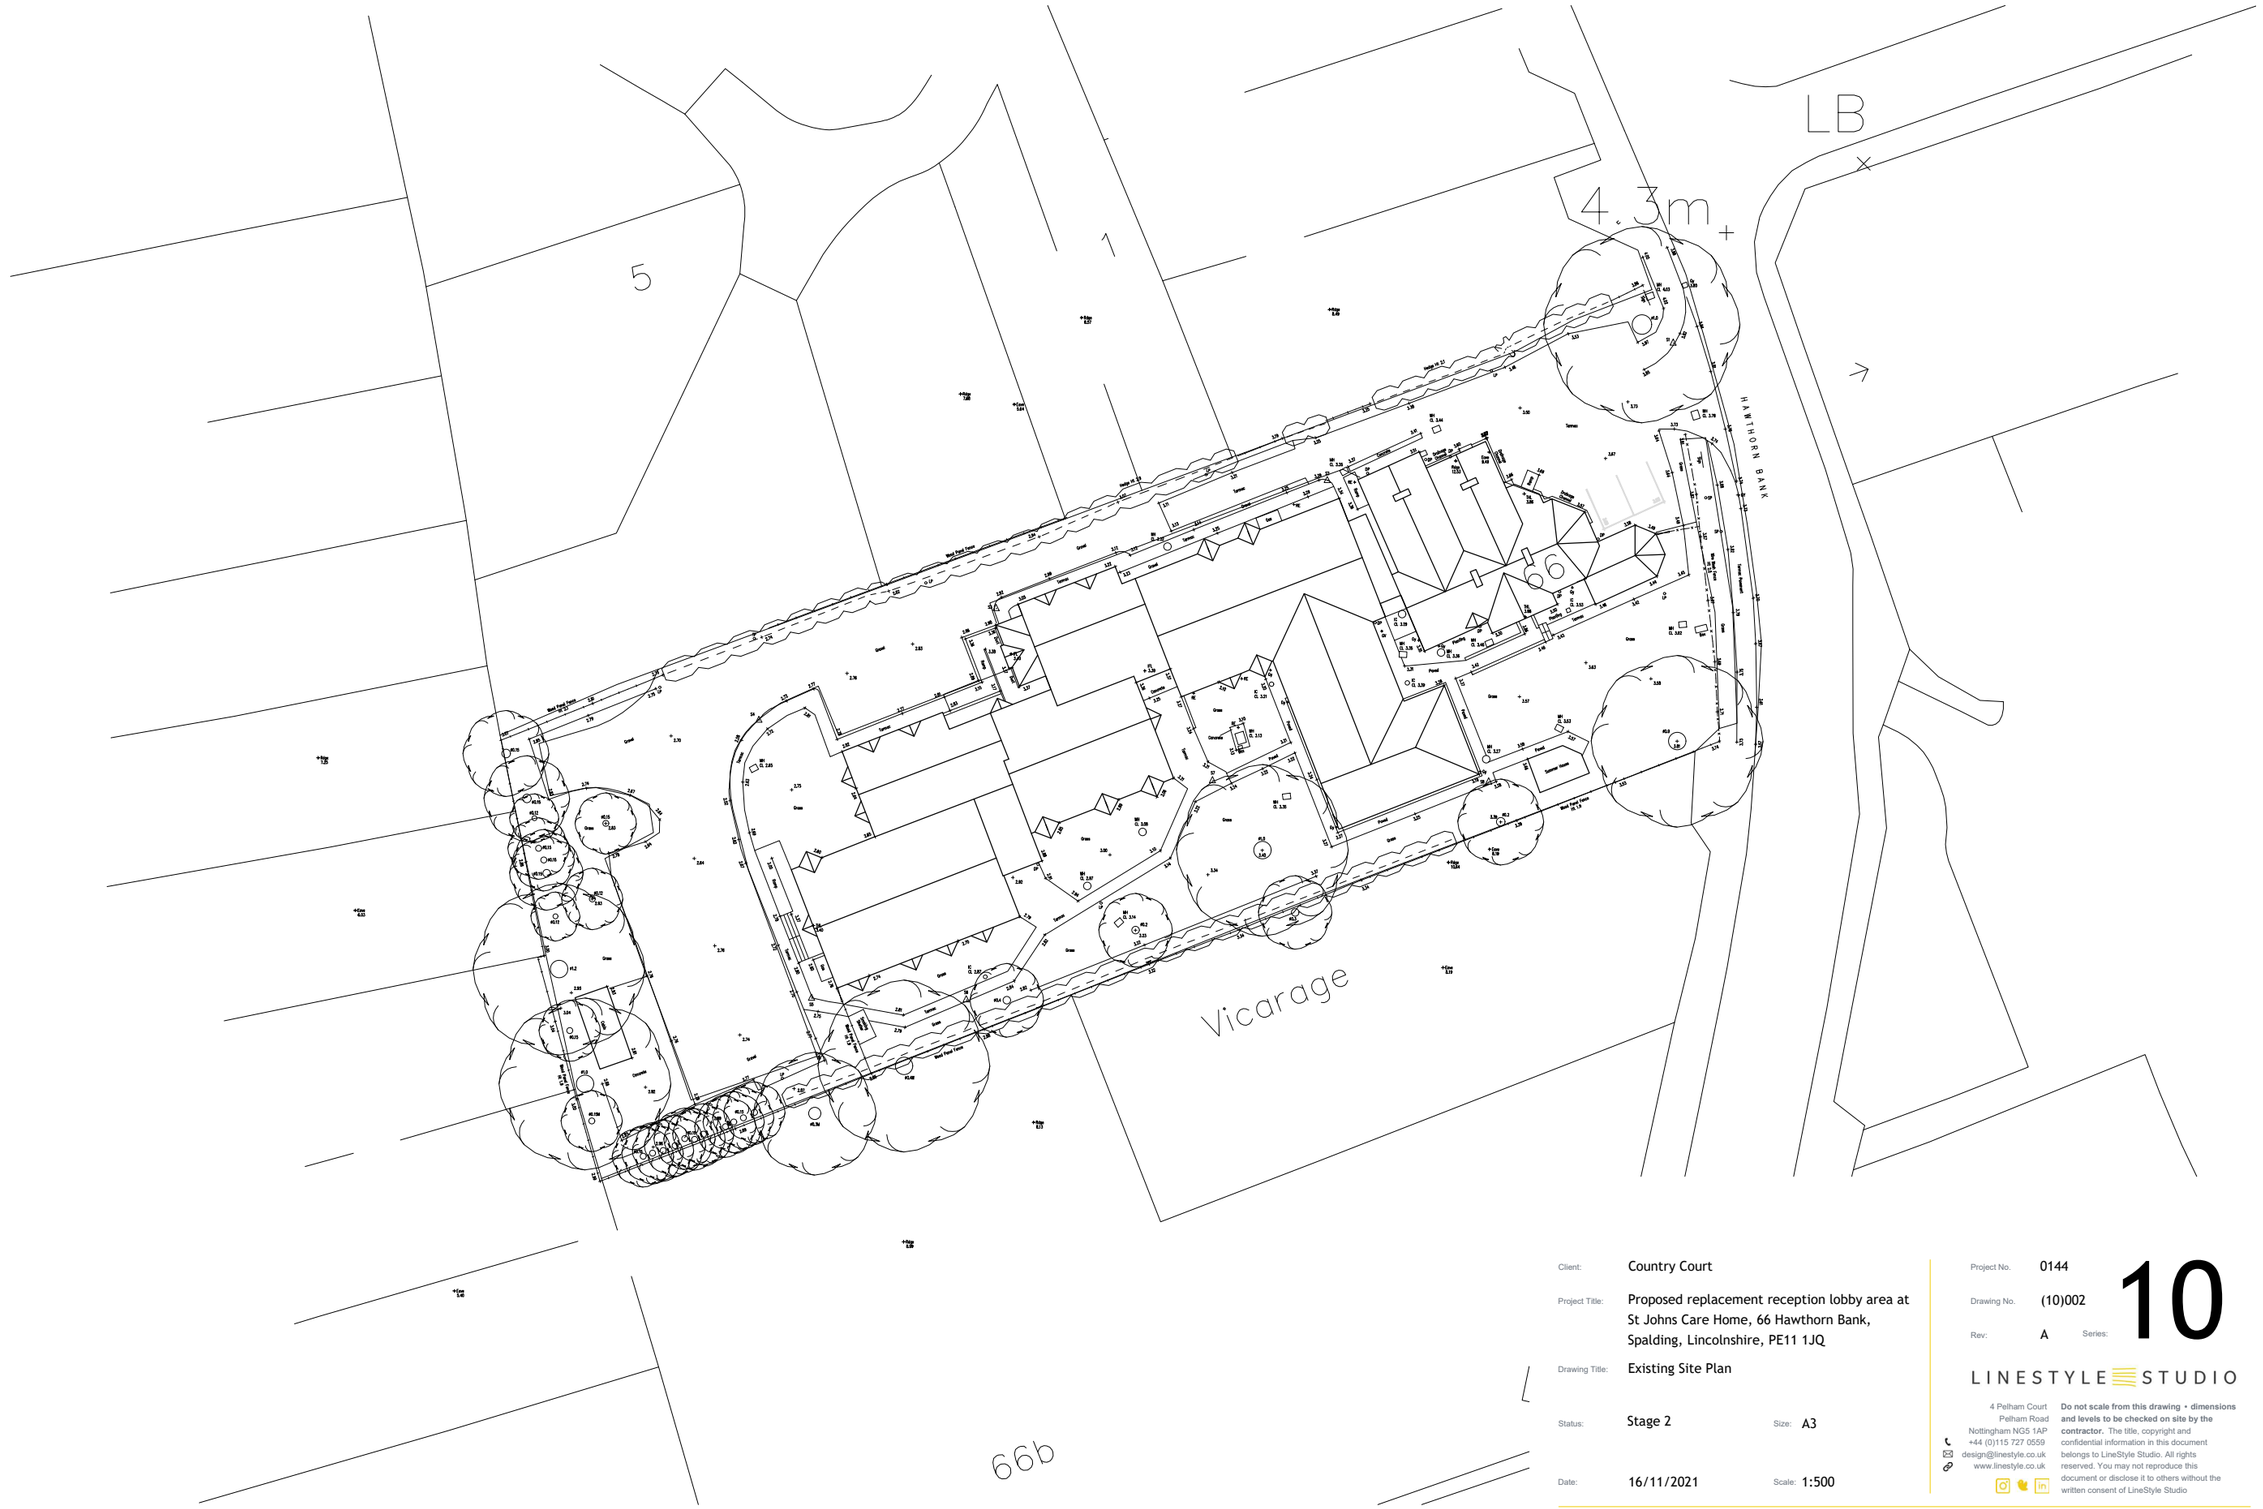

Client:	Country Court		
Project Title:	Proposed replacement reception lobby area at St Johns Care Home, 66 Hawthorn Bank, Spalding, Lincolnshire, PE11 1JQ		
Drawing Title:	Existing Site Plan		
Status:	Stage 2	Size:	A3
Date:	16/11/2021	Scale:	1:500

Project No. 0144

Drawing No. (10)002

Rev: A

Series: 10

LINESTYLE STUDIO

4 Pelham Court
Pelham Road
Nottingham NG5 1AP
+44 (0)115 727 0559
design@linestyle.co.uk
www.linestyle.co.uk

Do not scale from this drawing • dimensions and levels to be checked on site by the contractor. The title, copyright and confidential information in this document belongs to LineStyle Studio. All rights reserved. You may not reproduce this document or disclose it to others without the written consent of LineStyle Studio