

PROPOSED PLAN OF GROUND FLOOR

See letter dated 8/1/99.

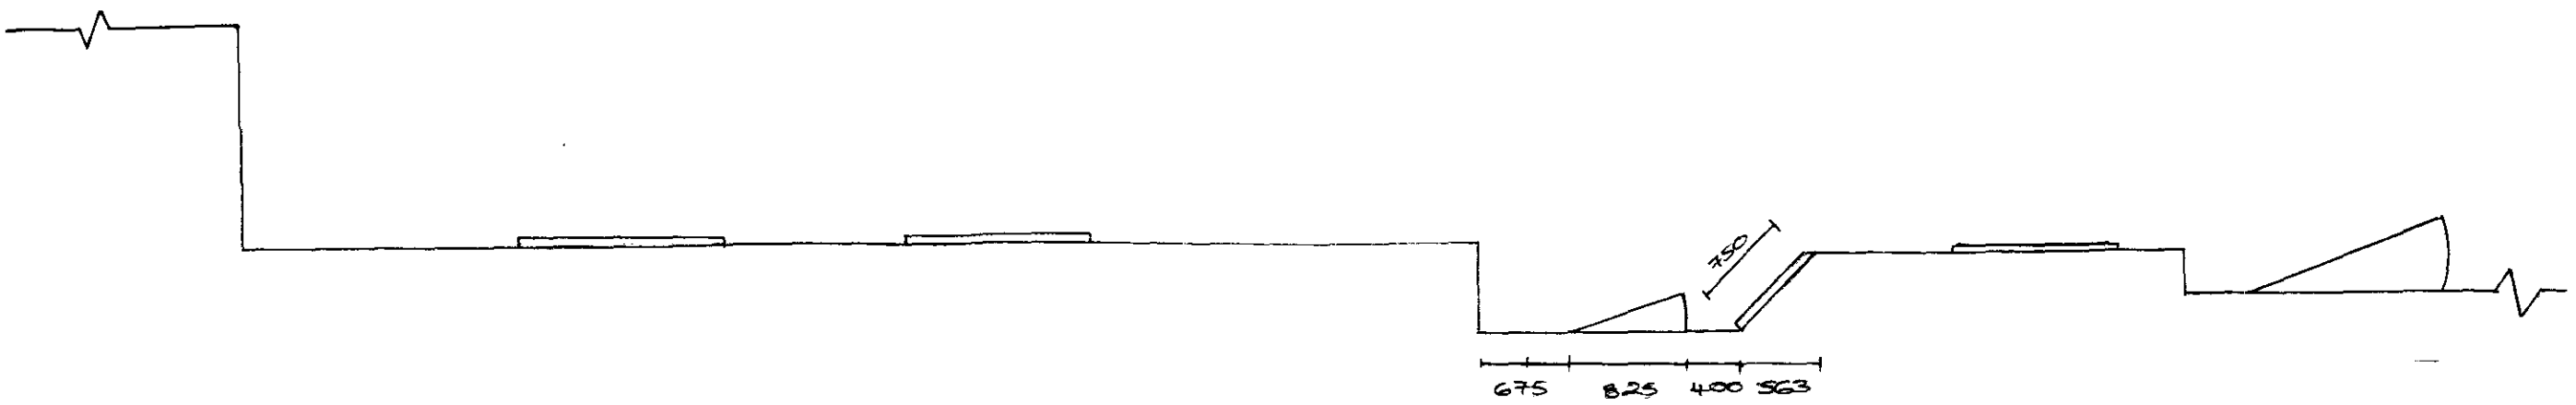

PROPOSED ELEVATION OF GROUND FLOOR

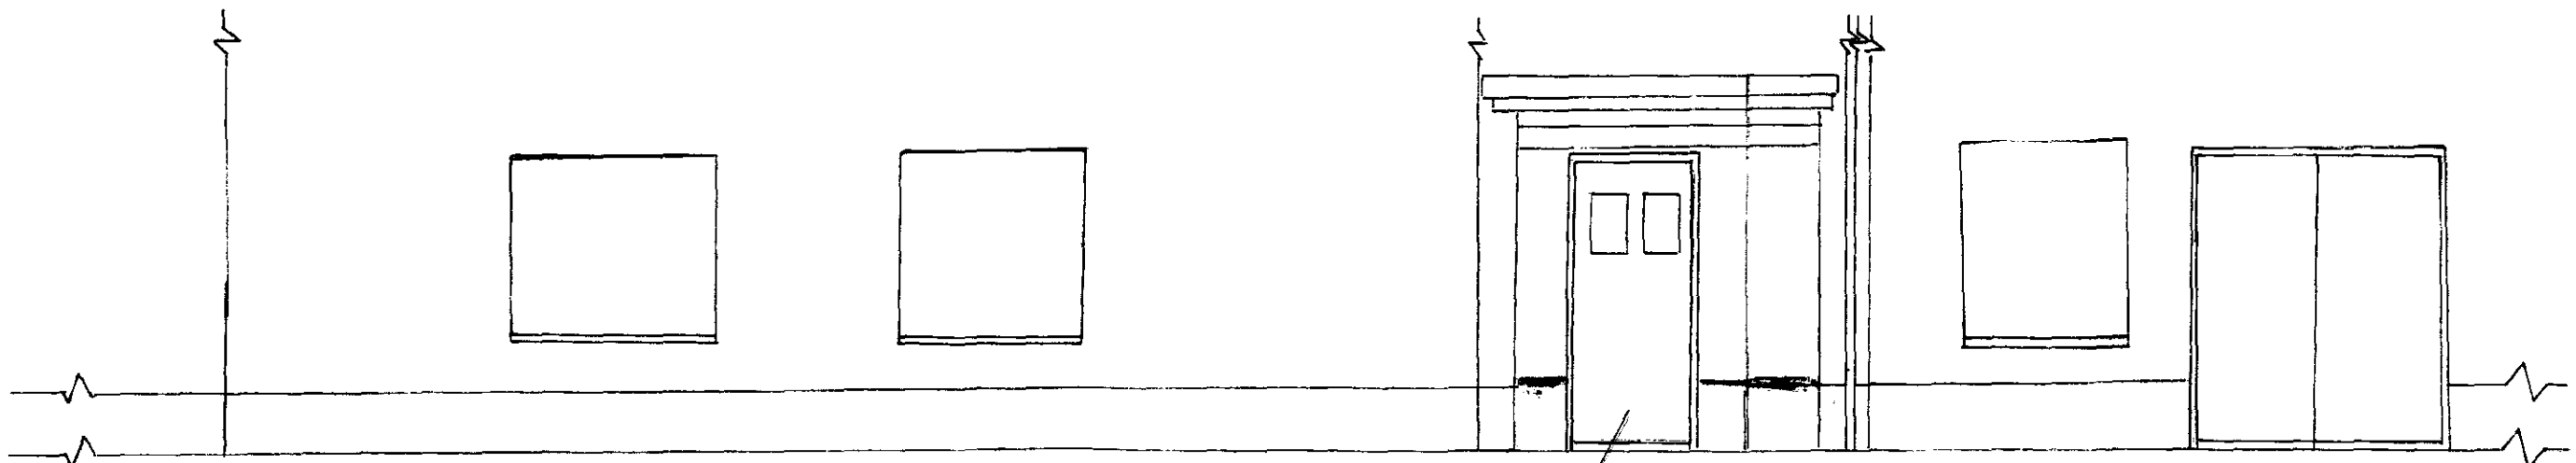

BROWN WOOD AND GLASS DOOR : WIDTH 825 MM


17 DEC 1998
Ref: 1232/98

DETERMINED
PLAN


DETERMINED
PLAN

SCALE 1:50

CURRENT PLAN OF GROUND FLOOR

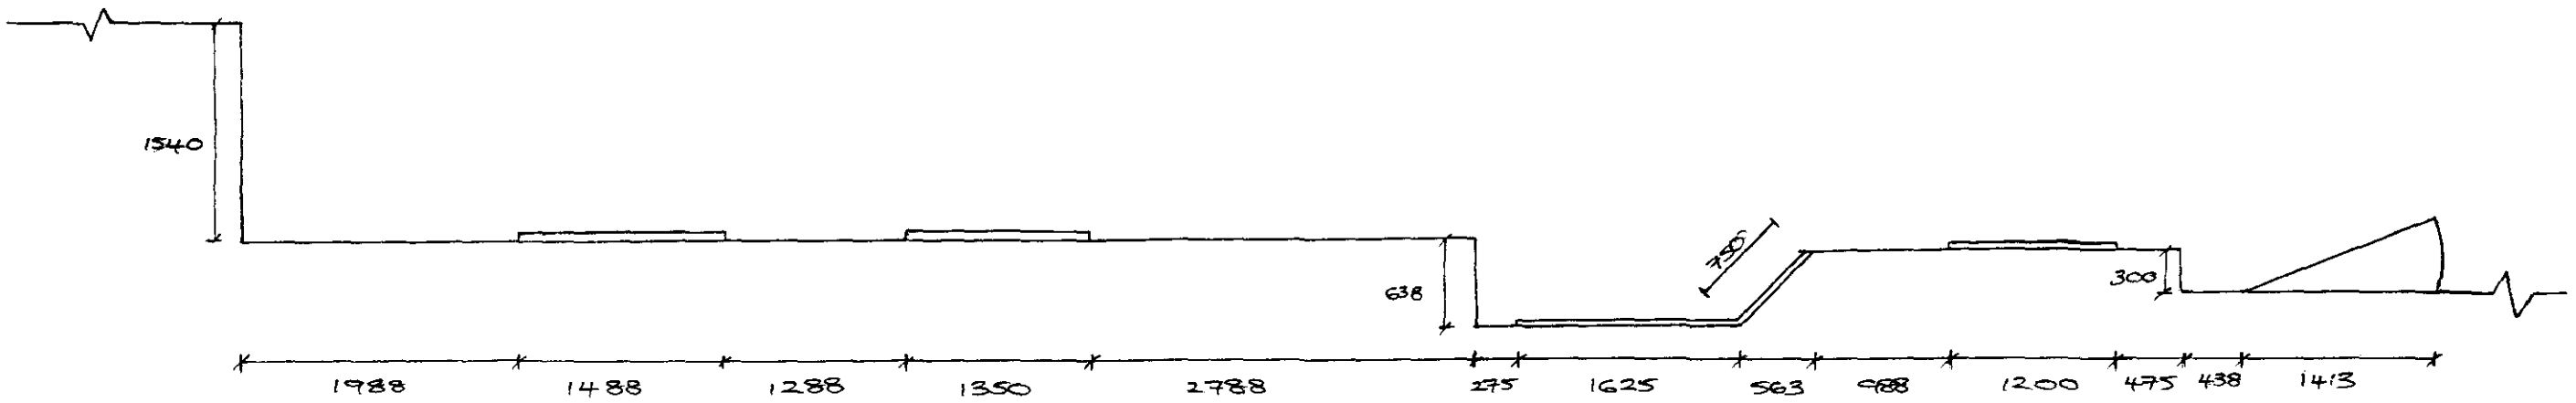

CURRENT ELEVATION OF GROUND FLOOR

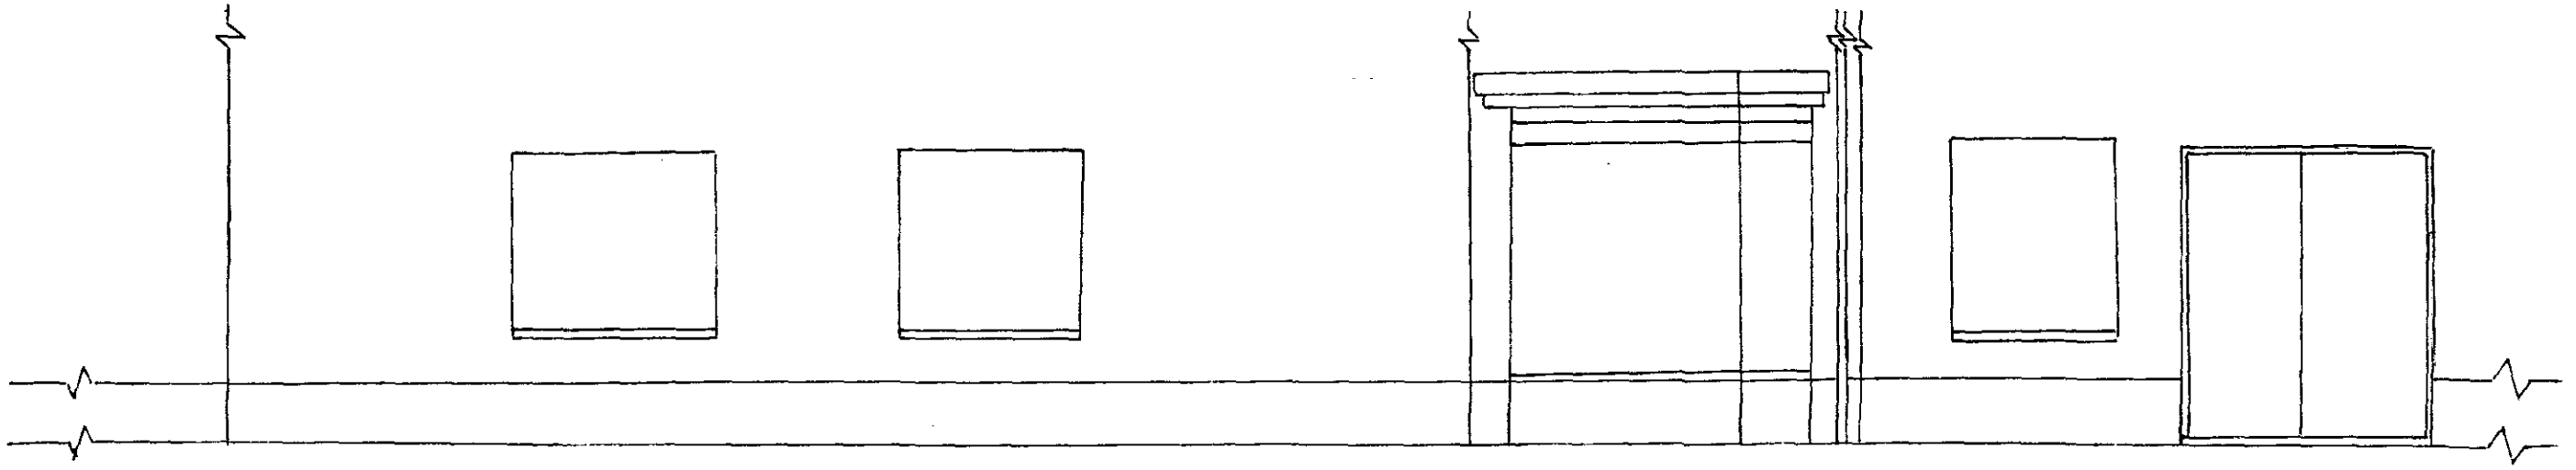

SCALE 1:50

DETERMINED PLAN

SOUTH HOLLAND DC
HOUSING & PLANNING
11 DEC 1998
1232/98