
THE PIGEON
HOLBEACH ROAD
SPALDING

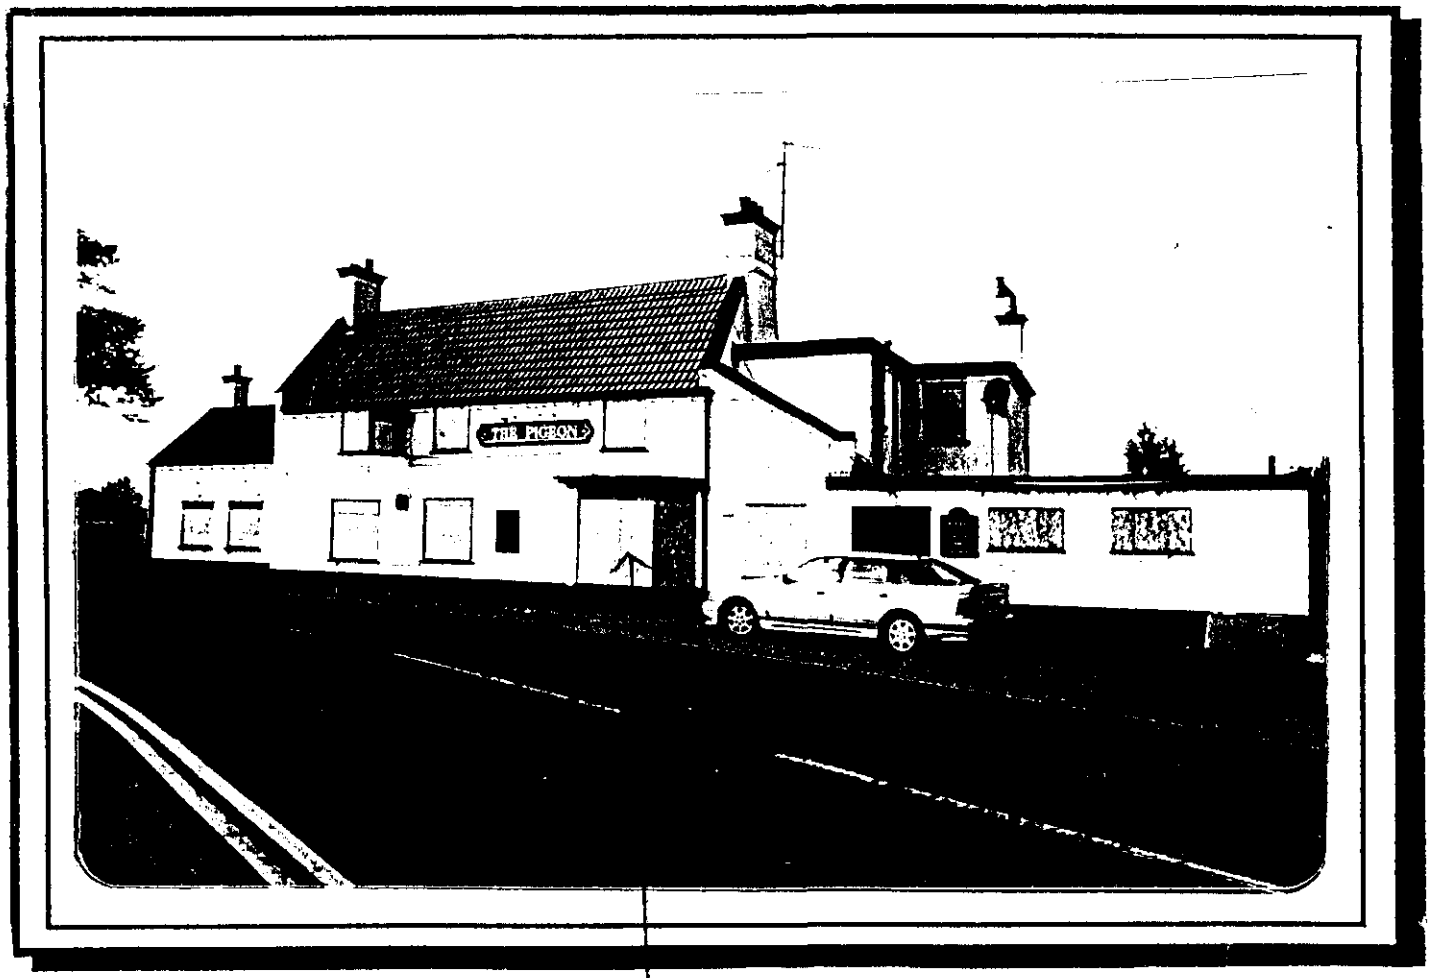

CHANGING THIS WINDOW TO AN ENTRANCE

SOUTH HOLLAND DC
HOUSING & PLANNING
11 DEC 1998
Ref: 1230/98