

Proposed Boundary Treatments

Scale: 1:200

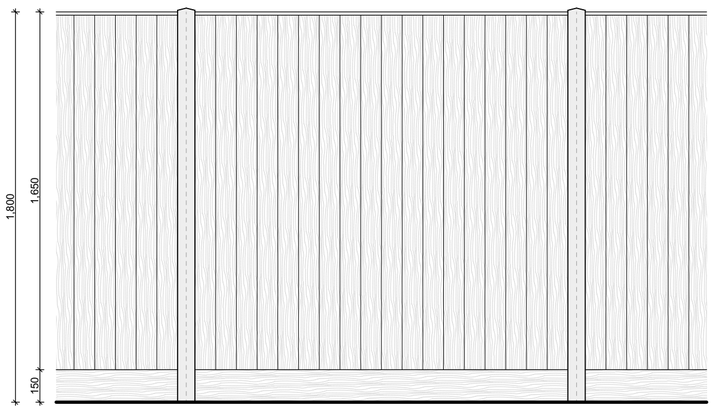

Fence A

Close Board Fencing with Concrete Fence Posts, and Timber Gravel Board

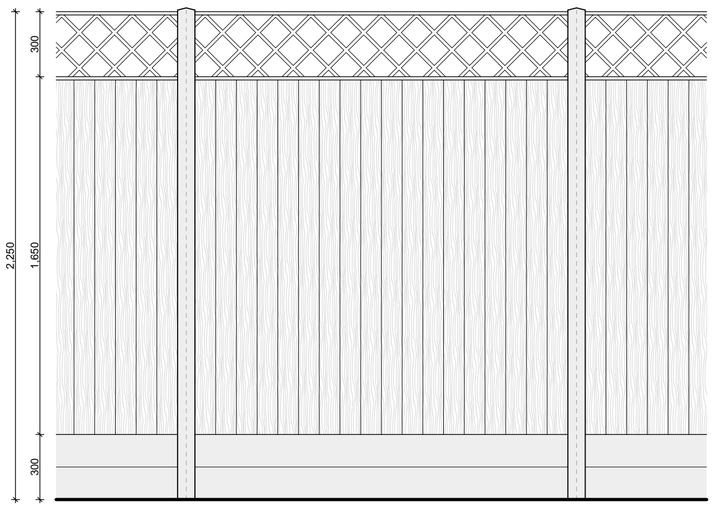

Fence B

Close Board Fencing with Concrete Fence Posts, 0.3m Concrete Gravel Boards, and 0.3m Trellis

Site Boundary Key

Fence A
1.8m Close Board Fencing

Fence B
2.25m Close Board Fencing with Trellis Above

Existing Boundary Treatments Retained (Replaced like for like where damaged during construction)

Disclaimer: This document and its design content is copyright protected ©. It shall be read in conjunction with all other associated project information including models, specifications, schedules and related consultants documents. Do not scale from documents. All scales noted correct at original paper size. All dimensions to be checked on site. Immediately report any discrepancies, errors or omissions on this document to the originator. If in doubt ask.

Source File:
18011 Site Model.pln

Rev	Date	Drawn	Note

burmor construction

JAMES GARNER
ARCHITECTURE
e: hello@jg-a.co.uk t: 07429 162747
architecture - masterplanning - residential - extra care - commercial - primary healthcare

Client
Burmor Construction Ltd.

Project Title
Residential development at land off Willow Walk,
Spalding

Drawing Title
Proposed Boundary Treatments

Drawing Status
Preliminary

Scale(s):	Original Paper Size:
1:200	A1
Drawn:	Date:
JKG	11.12.19
Project Number:	Drawing Number: / Revision:
18011	1004 / P01