

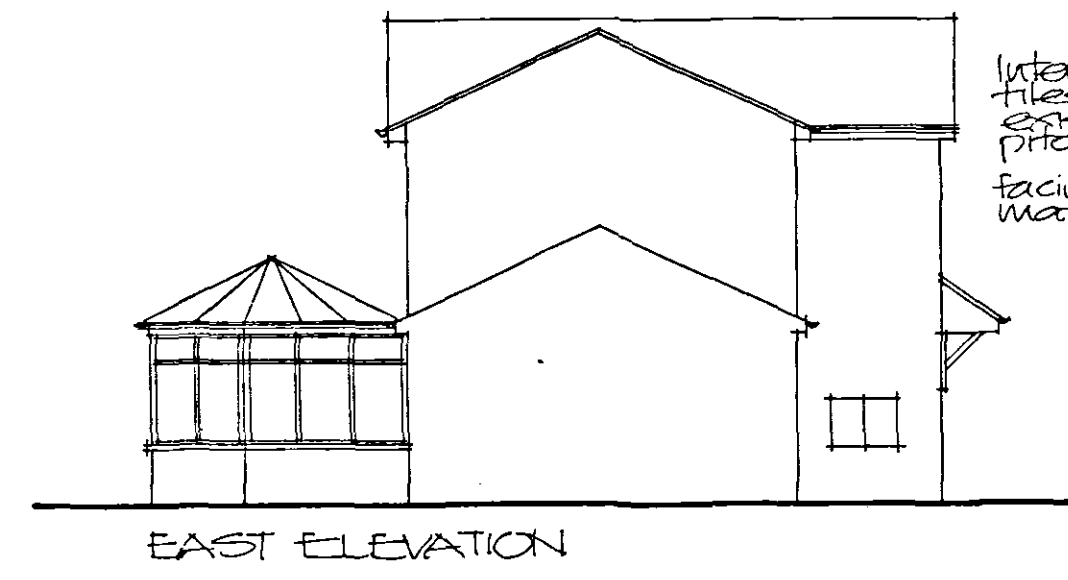
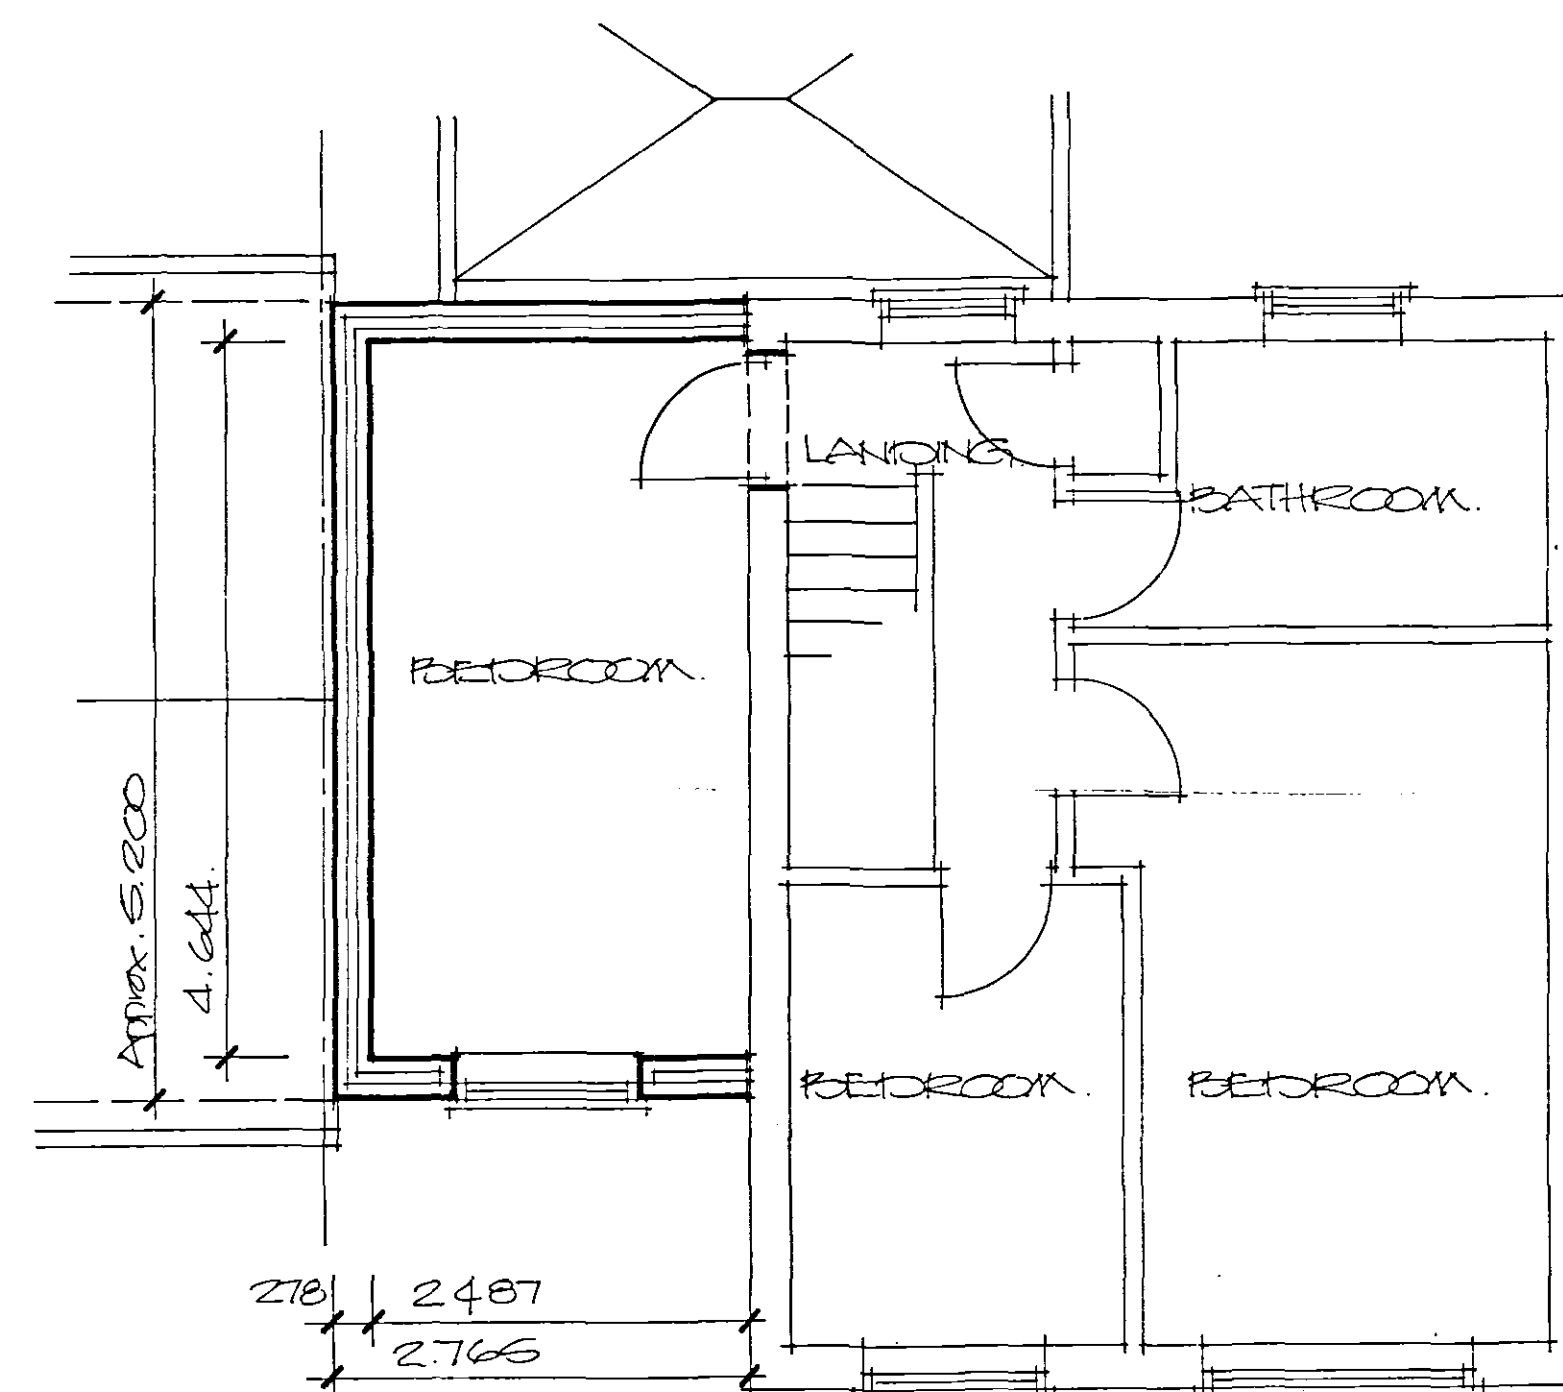
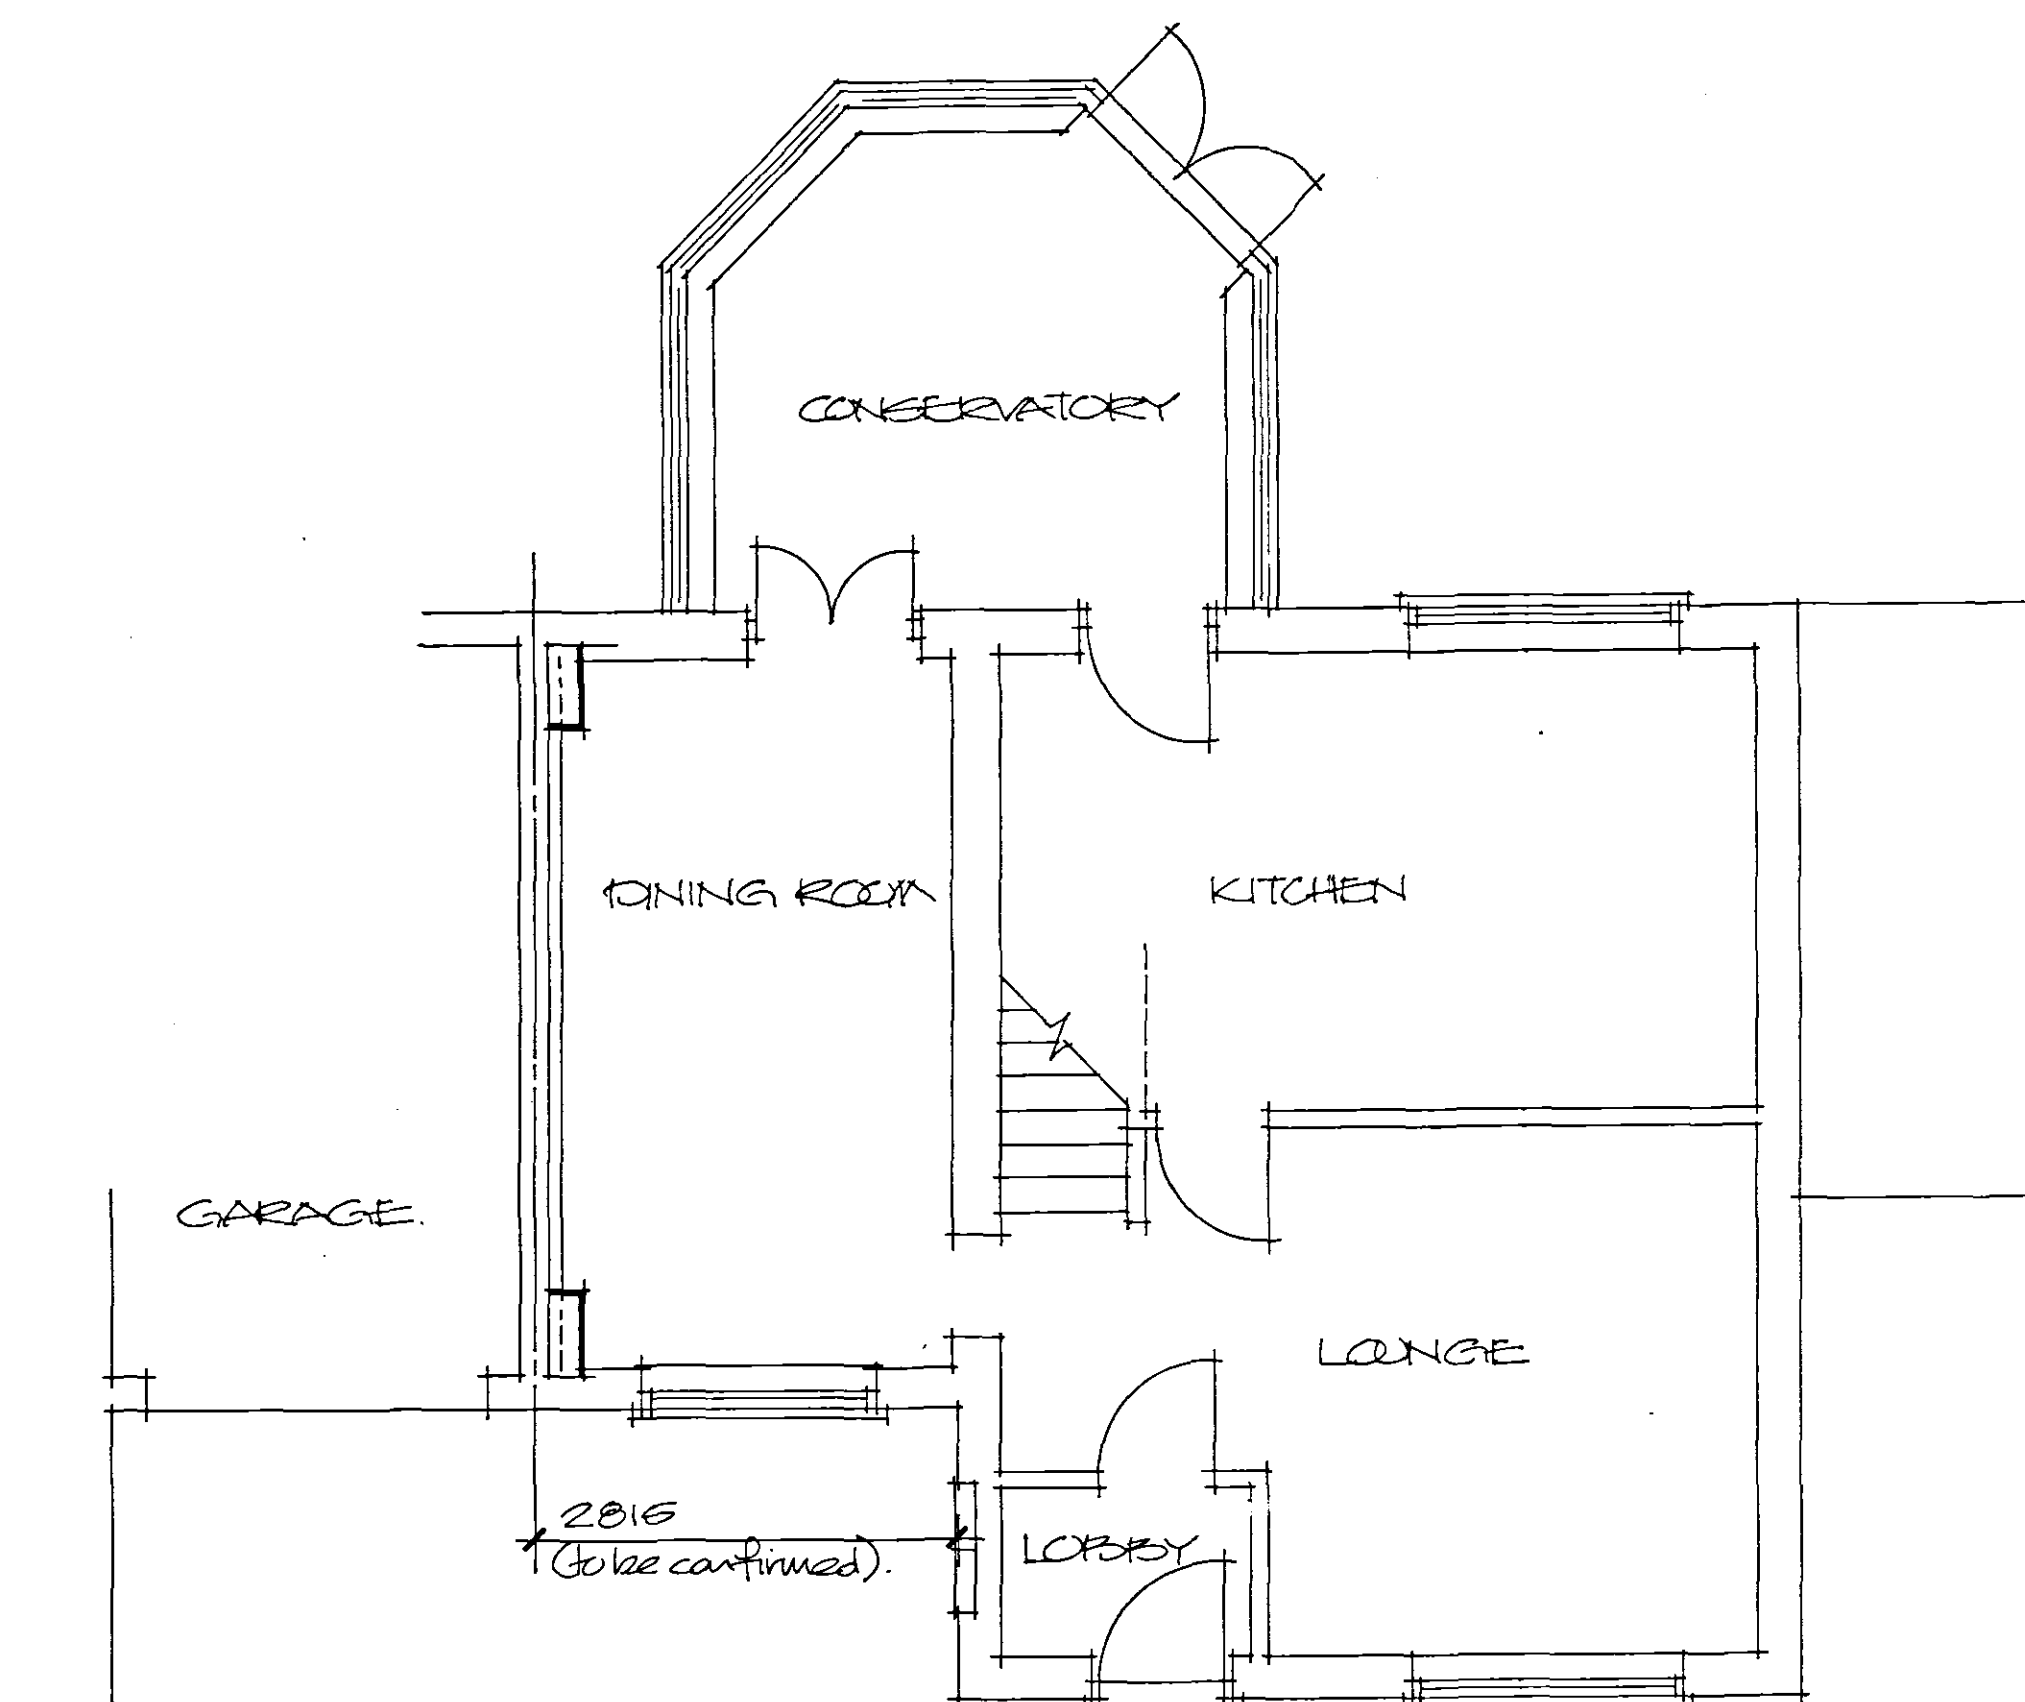


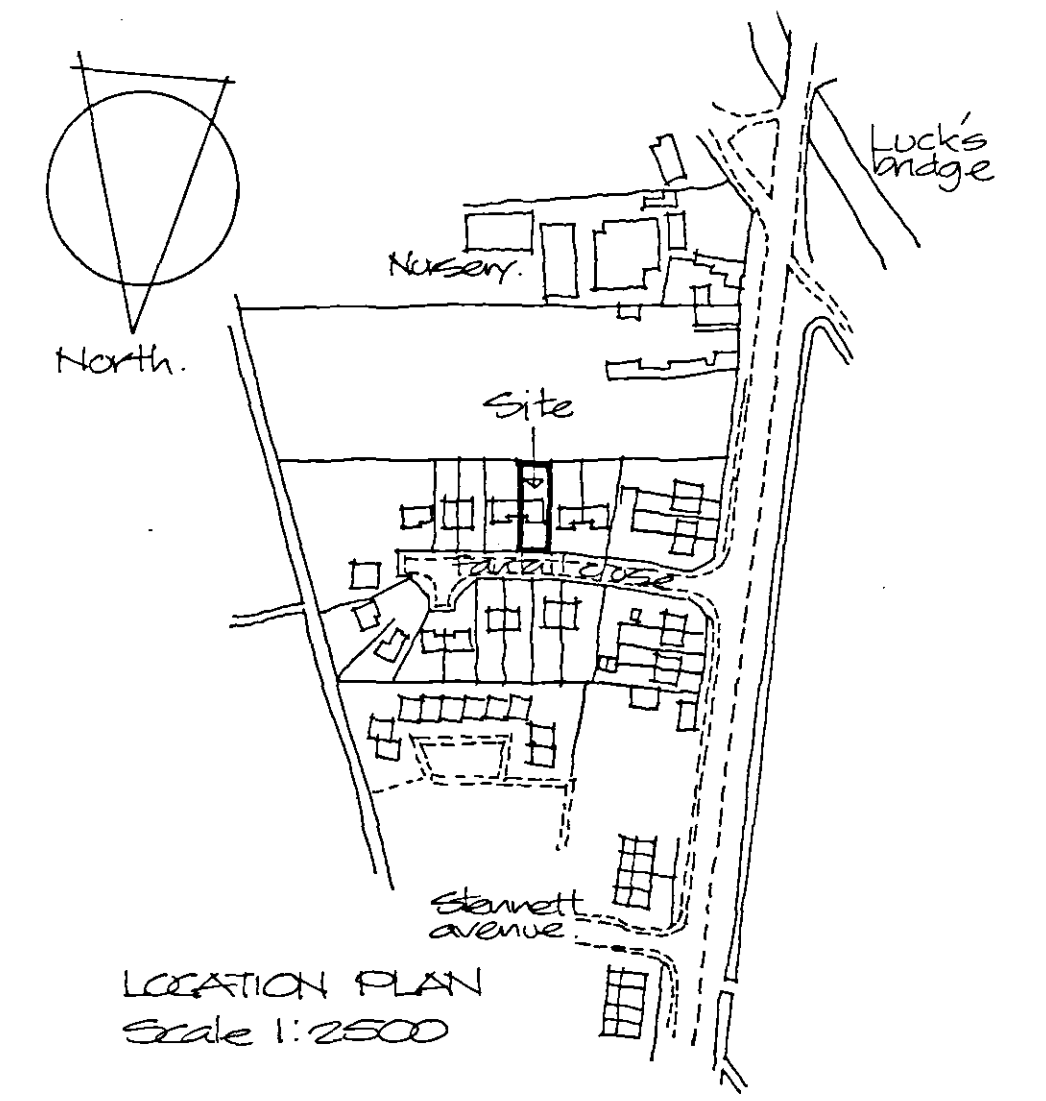

Interlocking concrete tiles to match existing at same pitch as existing facing brickwork to match existing.

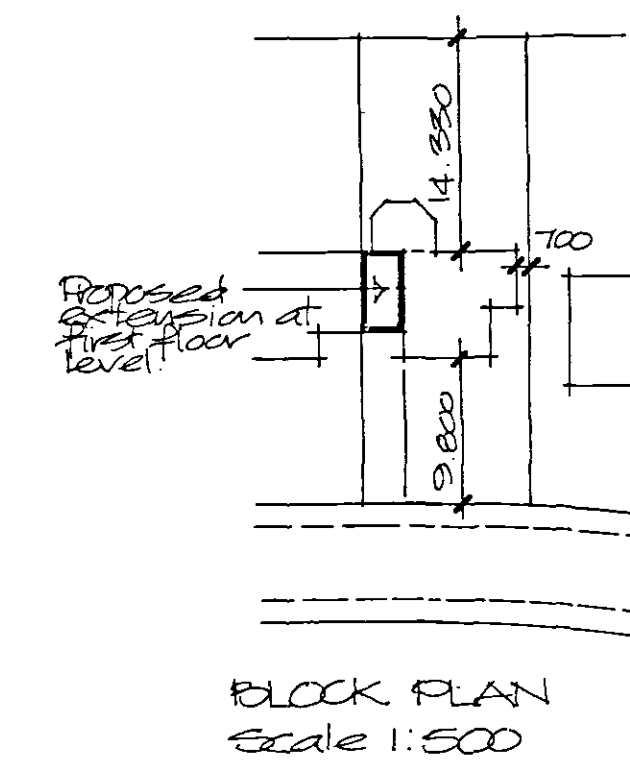

SHDC
PLANNING & DEVELOPMENT
- 4 SEP 2006
Ref. 1236/d6

**DETERMINED
PLAN**

Project
**PROPOSED BEDROOM EXTENSION
TO EXISTING HOUSE
AT 14 FANTAIL CLOSE, SPALDING.**

**BROADGATE
BUILDERS LTD**
The Race Ground
Spalding,
Lincs. PE11 3AP

Client
MR & MRS N LOUTH

Scale 1:50 & 1:100 Drg. no. 06/50/01
Date August / September 2006