
SOUTH HOLLAND DC
HOUSING & PLANNING
07 DEC 1999
Ref: 123/99

DETERMINED
PLAN

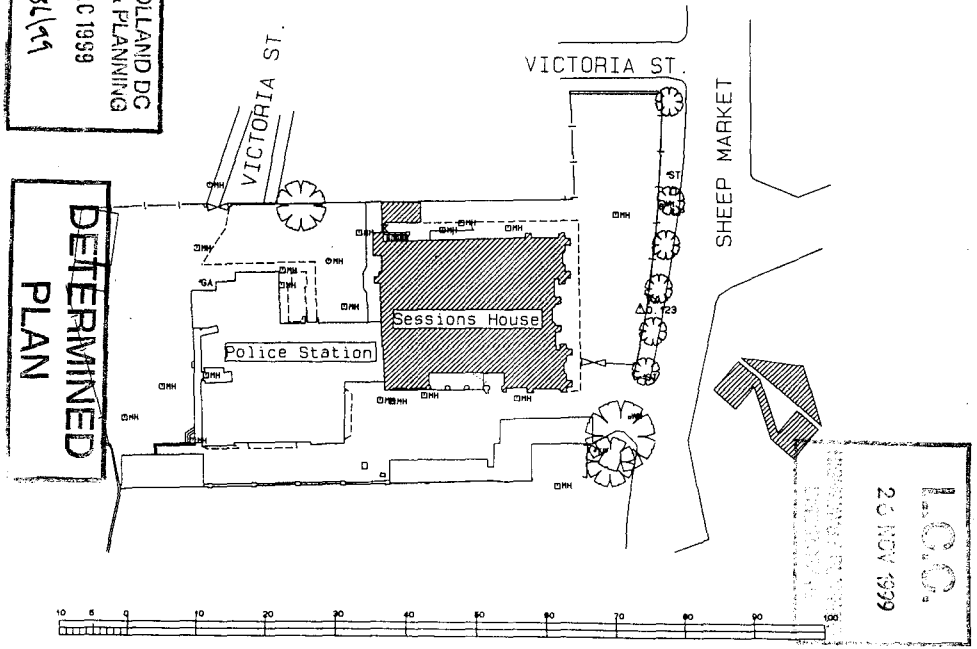

LODGED
23 NOV 1999

project
SPALDING
SESSIONS HOUSE

RECORD SITE PLAN

Lands & Buildings Consultancy
Keith Stevens Dipl Arch RIBA
General Manager
County Offices
Lincoln LN1 1ZA (0522) 552222 Ext.2654


drawing no.	revision
H4501/LS1	

scale
date NOV'92
drawn RHW/SC/DCC

L&BC

A Professional Concultancy of Lincolnshire County Council

SOUTH HOLLAND D
HOUSING & PLANNIN
07 DEC 1999
Ref: 1236/99

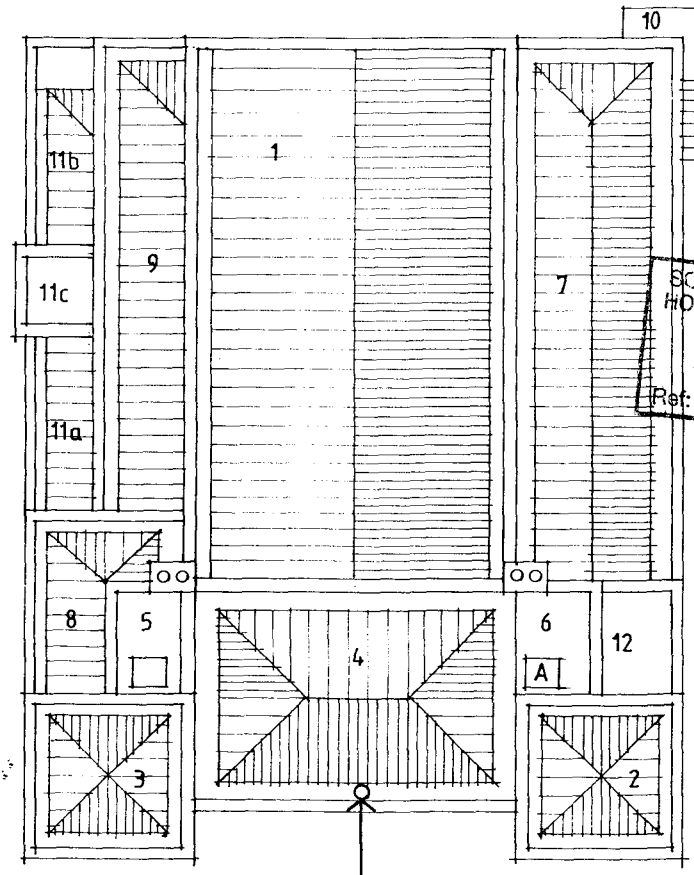

A: ACCESS

KEY

1 MAIN COURT
2 NORTH TURRET
3 EAST TURRET
4 MAGISTRATES RETIRING ROOM
5 FLAT ROOF BELOW EAST TURRET
6 FLAT ROOF BELOW NORTH TURRET
7 COURT 2
8 FIRST FLOOR OFFICE
9 PUBLIC STAIRS
10 REAR FIRE ESCAPE
11a VERANDAH RIGHT HAND SIDE
11b VERANDAH LEFT HAND SIDE
11c FLAT ROOF BETWEEN VERANDAH
12 FLAT FELTED ROOF

SPALDING SESSIONS HOUSE
ROOF PLAN

DETERMINED PLAN

L&BC

scale N.T.S.
date APRIL 1998
drawn M PLANT.

MI07-1A

A Professional Consultancy of Lincolnshire County Council

HIP

LINE OF TRUSS

LINE OF TRUSS.

HIP

RIDGE

TIES FIXED TO VERTICAL MEMBER OF TRUSS AT APPROX. 300mm FROM APEX. LEAD FLASHING OVER ENTRY POINTS.

~~to~~ 3mm dia CHS stainless steel TIES FIXED 1.5m UP POLE

HIP

HIP

FLAG POLE

TRUSS

NEW BEAM

TRUSS.


LBC
28 NOV 1999

DETERMINED PLAN

SOUTH HOLLAND DC
HOUSING & PLANNING
07 DEC 1999
Pcf: 1236/99

MAGISTRATES RETIRING ROOM ROOF
LOCATION OF FLAG POLE

SPALDING SESSIONS HOUSE
PD/M107-2

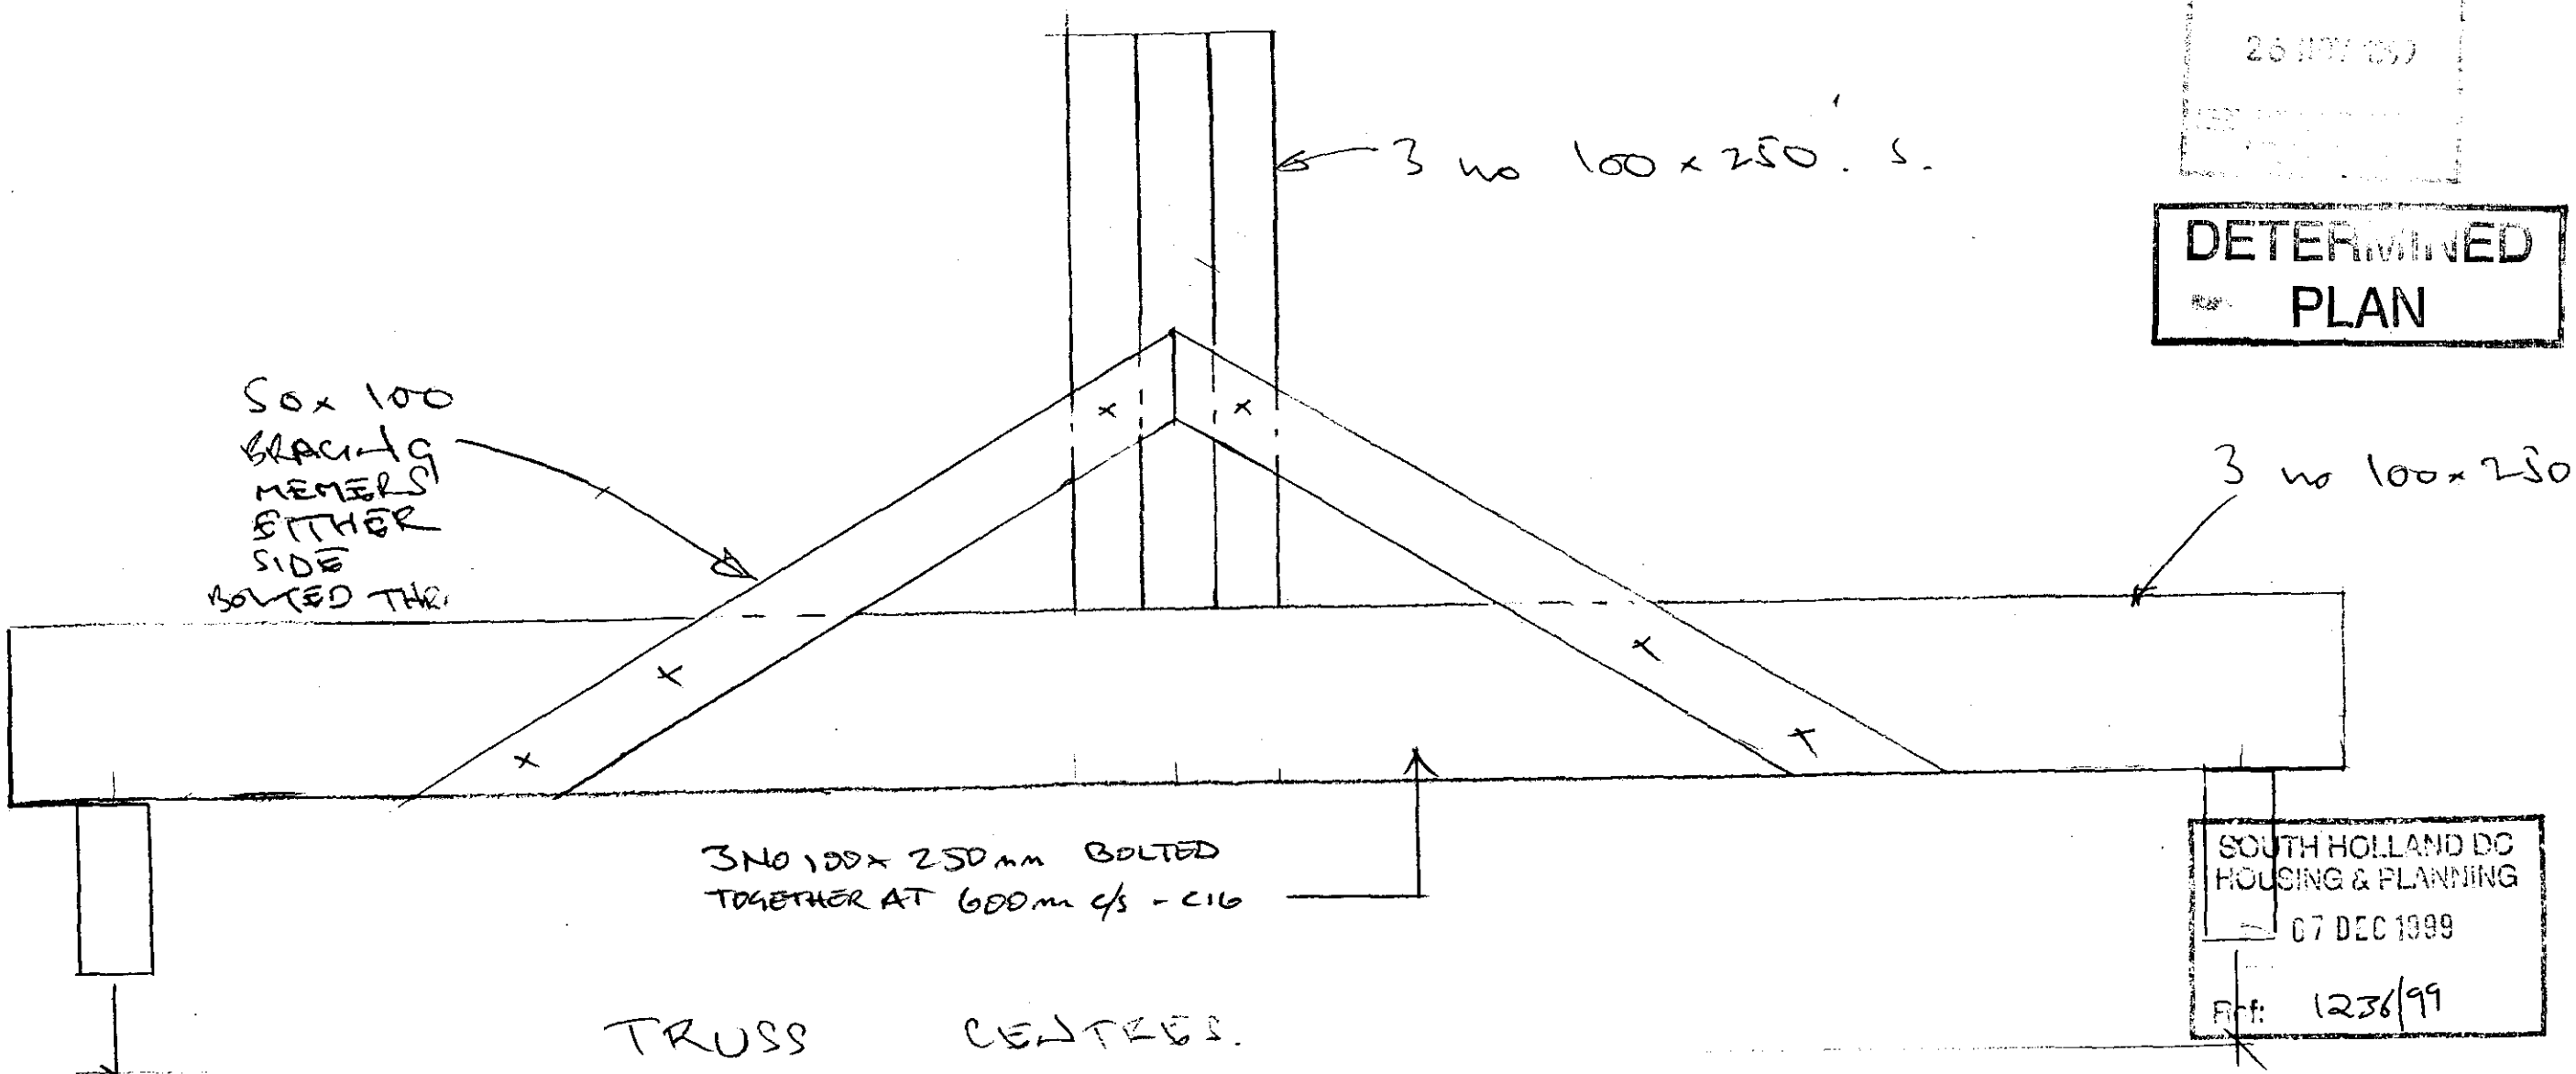

LONGITUDEINAL SECTION OF SUPPORT FOR FLAG POLE.

SPALDING SESSIONS HOUSE
PD/M107-3

DETERMINED PLAN

SOUTH HOLLAND DC
HOUSING & PLANNING
07 DEC 1999
Ref: 1236/99

3 no 100 x 250's C16

300x30x30 BAT ANGLE PLATES -2 EACH SIDE.

BOTTOM TRUSS MEMBER

2 no BAT H.D 150x150 ANGLE BRACKETS EACH SIDE.

10 mm GALV STEEL CAPPING

3 no 100 x 250's

PARAPET

(900mm approx.)

LEAD COVERD TIMBER PLINTH.

EXISTING LEADED. FOOTING.

150x150 HD ANGLE BRACKETS EACH SIDE

M12 BOLTS AND WASHERS.

10mm GALV. STEEL CAPPING

FLAGPOLE.

BASE PLATE

PLYWOOD PACKING BETWEEN RAFTERS

50x100 BETWEEN RAFTERS.

25 x 100 LONGITUDINAL BRACING TIMBERS.

3 NO 100 x 250's BOLTED TOGETHER AT 600 C/S - C16

25° approx

50 x 100's VERTICAL BRACING TO EXISTING TRUSSES. BOLT FIXED.

SOUTH HOLLAND DC HOUSING & PLANNING 07 DEC 1999 Ref: 1236/99

DETERMINED PLAN

SAILING SESSIONS HOUSE
PD/M107-4

CROSS SECTION OF SUPPORT FOR FLAG POLE

N.B. FOR BAT ANGLE FIXINGS USE 9 SWG STS NAILS.