
SPALDING

ENERGY PROJECT

DETERMINED
PLAN

- Mushroom 10B19
- Pigeon Grey 18B17
- Ocean Blue 18C39
- Wedgewood Blue 18C37
- Zinc 11
- Galvanised steel
- Poppy Red 04E53
- Self coloured inlet filter

Planning ment
14 NOV 2002
Ref 1242/02

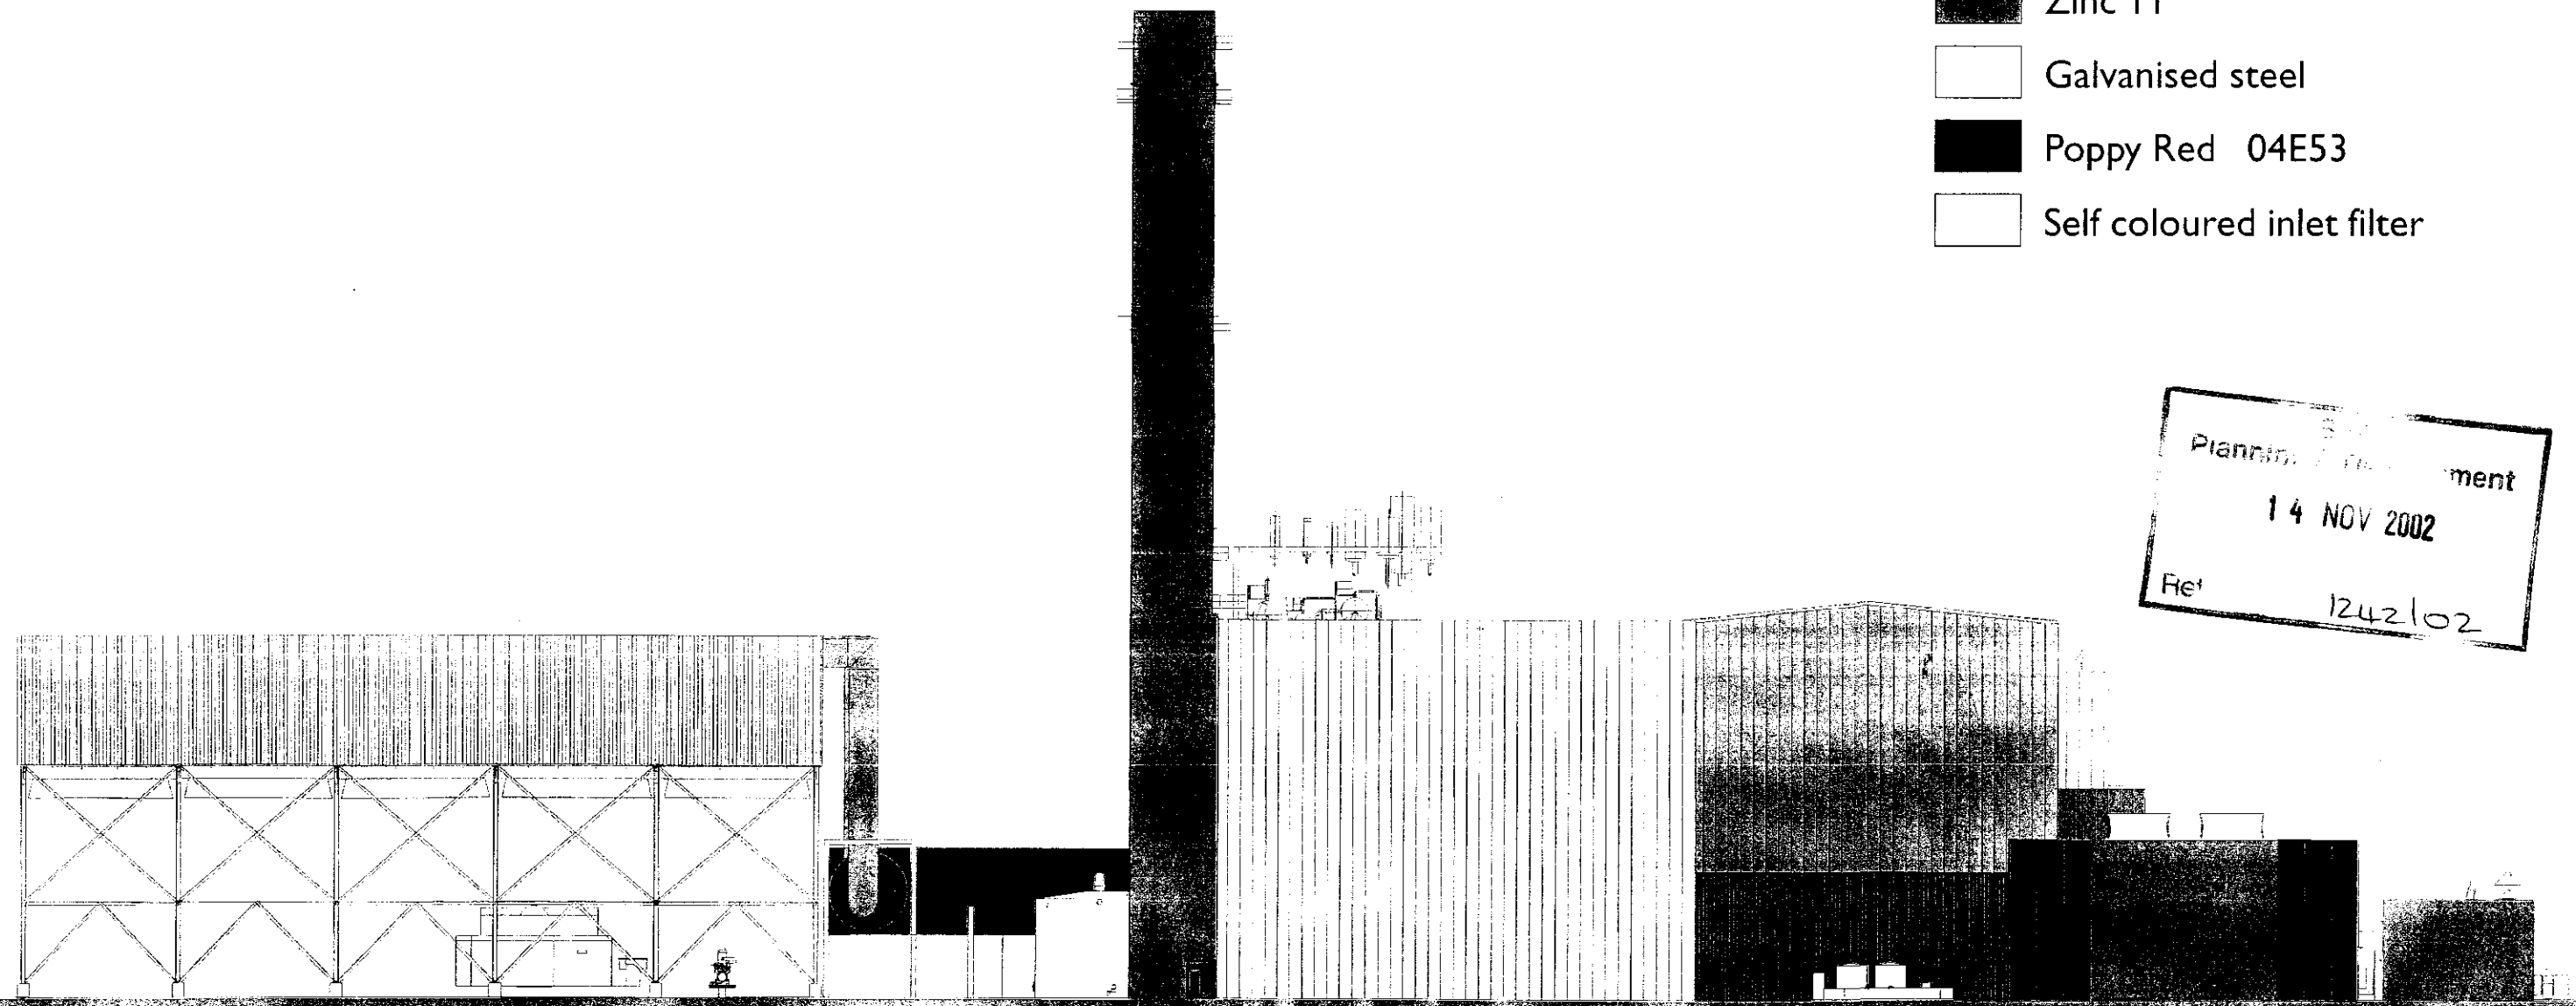

Spalding Power Station
West Elevation
881/500 planning


DEREK LOVEJOY PARTNERSHIP
Incorporating
Turnbull Jeffrey Partnership Ltd
LAND PLANNING AND DESIGN

SPALDING
ENERGY PROJECT

DETERMINED
PLAN

- Mushroom 10B19
- Pigeon Grey 18B17
- Ocean Blue 18C39
- Wedgewood Blue 18C37
- Zinc 11
- Galvanised steel
- Poppy Red 04E53
- Self coloured inlet filter

Plann... 14 NOV 2002 Ref 12.42/02

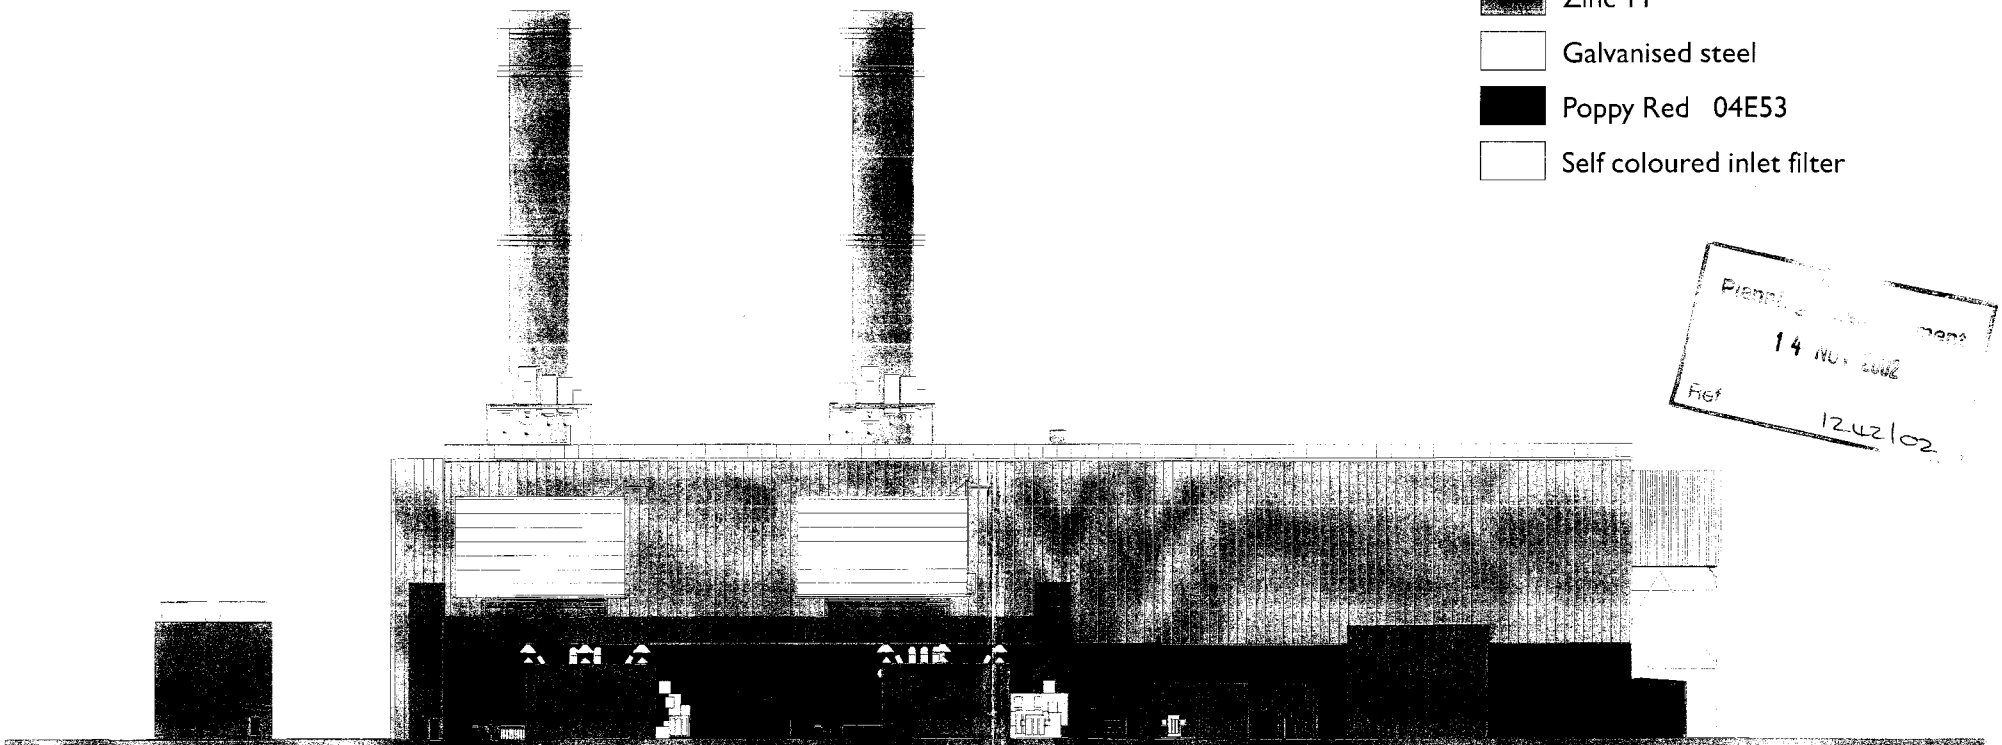

Spalding Power Station
South Elevation


DEREK LOVEJOY PARTNERSHIP
incorporating
Turnbull Jeffrey Partnership Ltd
LAND PLANNING AND DESIGN

SPALDING
ENERGY PROJECT

DETERMINED

- Mushroom 10B19
- Pigeon Grey 18B17
- Ocean Blue 18C39
- Wedgewood Blue 18C37
- Zinc 11
- Galvanised steel
- Poppy Red 04E53
- Self coloured inlet filter

S.H.D.C.
Planning & Development
14 NOV 2002
1242/02

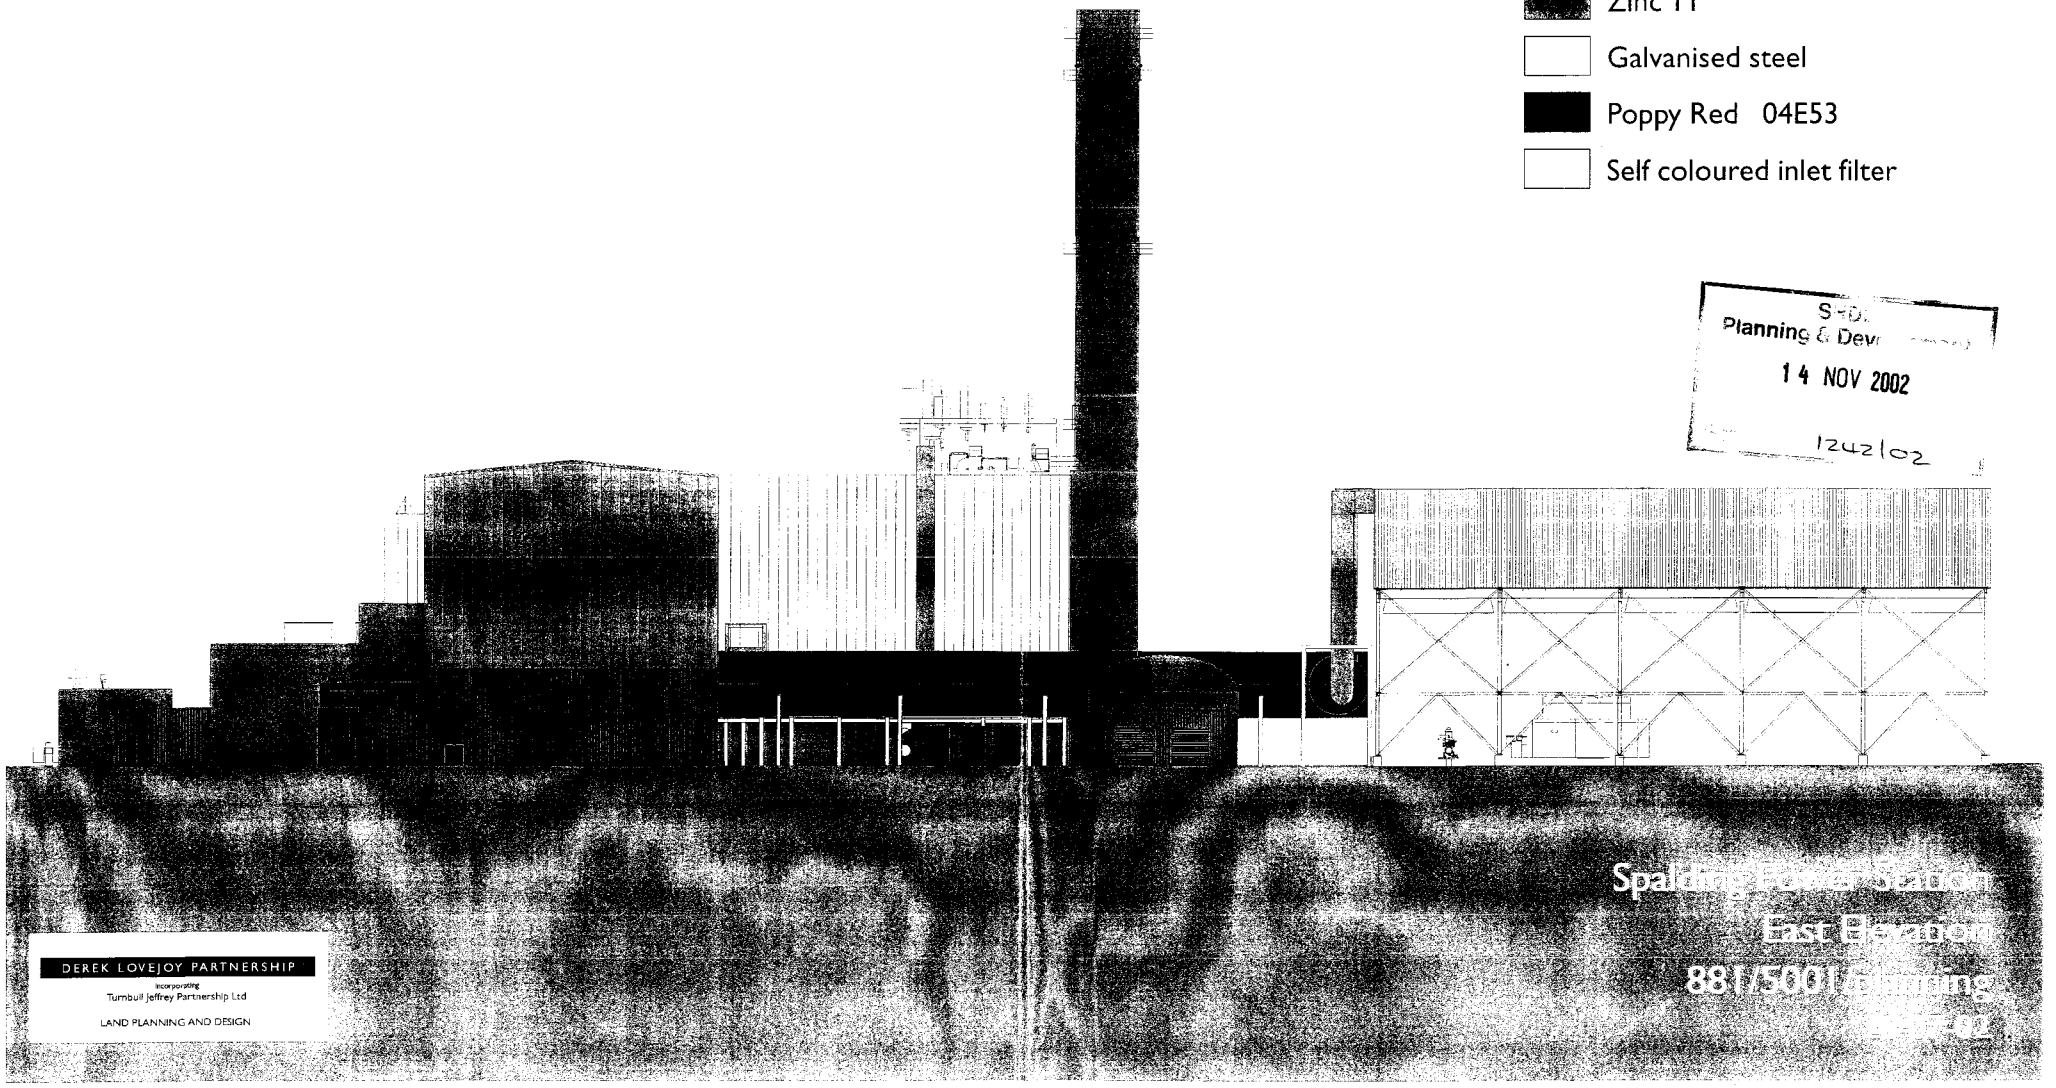


Spalding Power Station
East Elevation
88/1500/FUL

DEREK LOVEJOY PARTNERSHIP
incorporating
Turnbull Jeffrey Partnership Ltd
LAND PLANNING AND DESIGN

SPALDING
ENERGY PROJECT

DETERMINED
PLAN

- Mushroom 10B19
- Pigeon Grey 18B17
- Ocean Blue 18C39
- Wedgewood Blue 18C37
- Zinc 11
- Galvanised steel
- Poppy Red 04E53
- Self coloured inlet filter

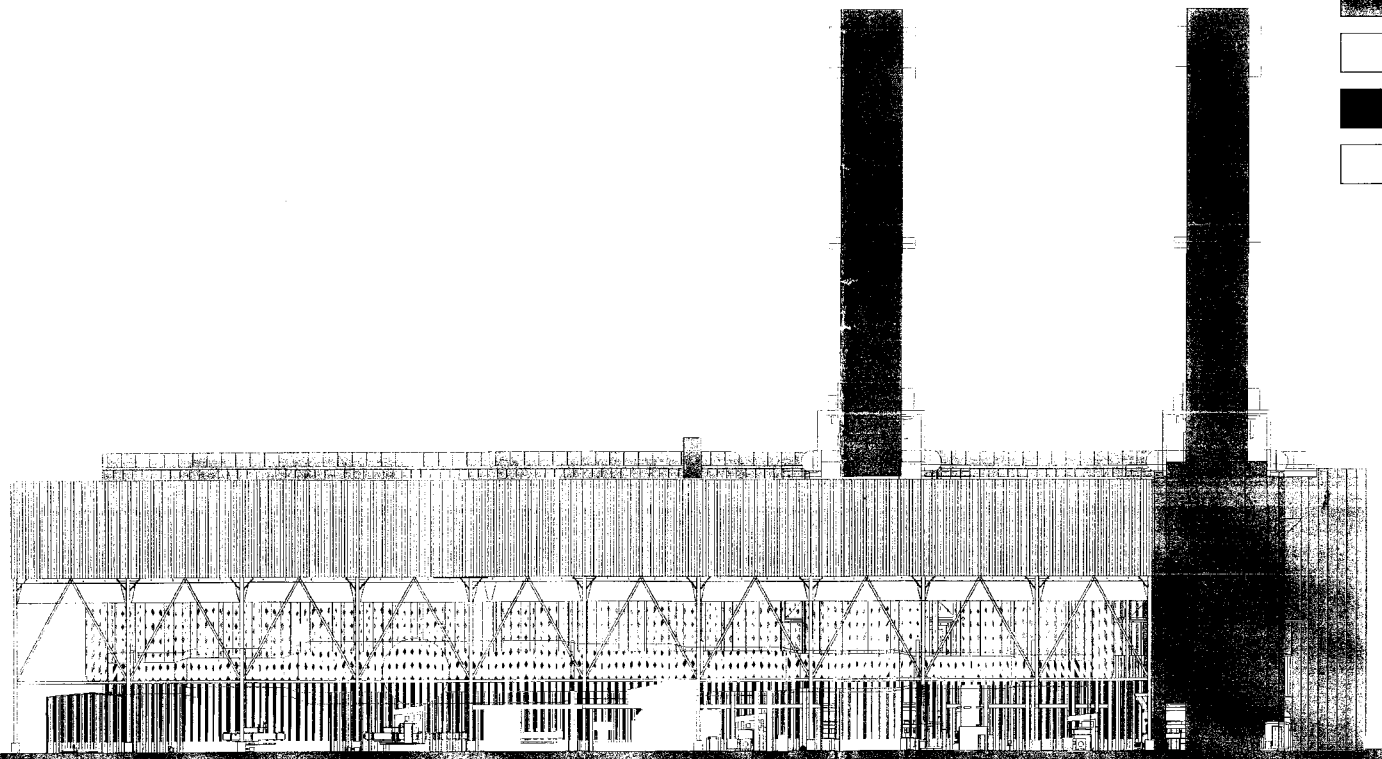

Planning
Ref 12.42/02

Spalding Power Station
North Elevation
as seen from Camping

DEREK LOVEJOY PARTNERSHIP
Incorporating
Turnbull Jeffrey Partnership Ltd
LAND PLANNING AND DESIGN