




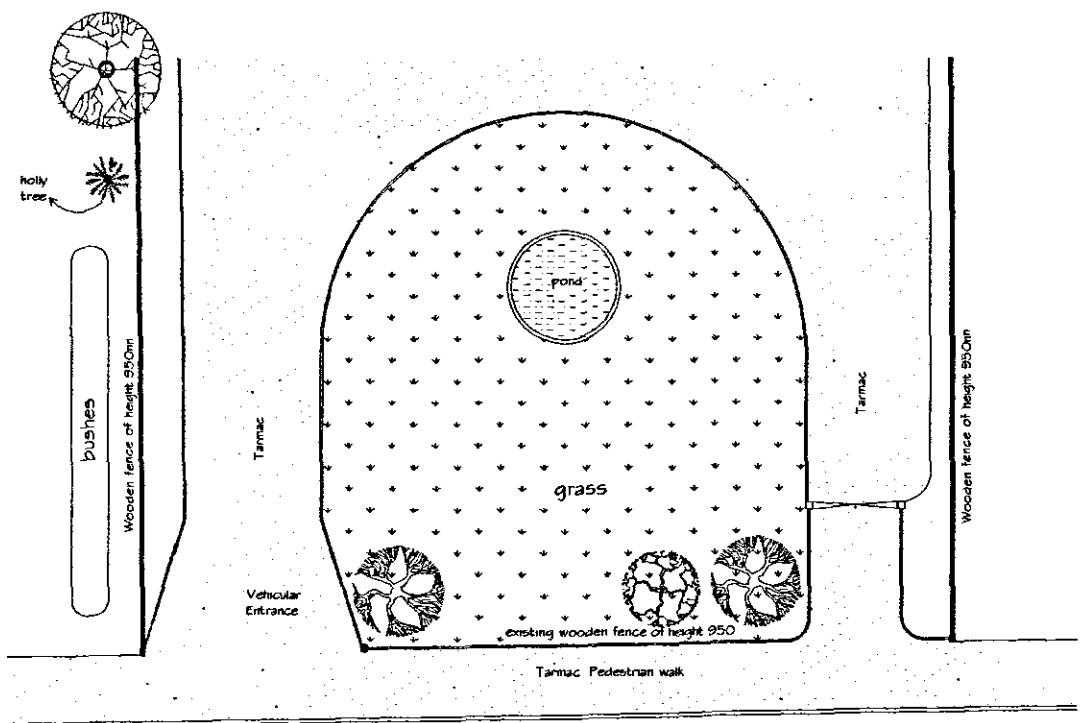


Partial BLOCK PLAN 1:200
as existing

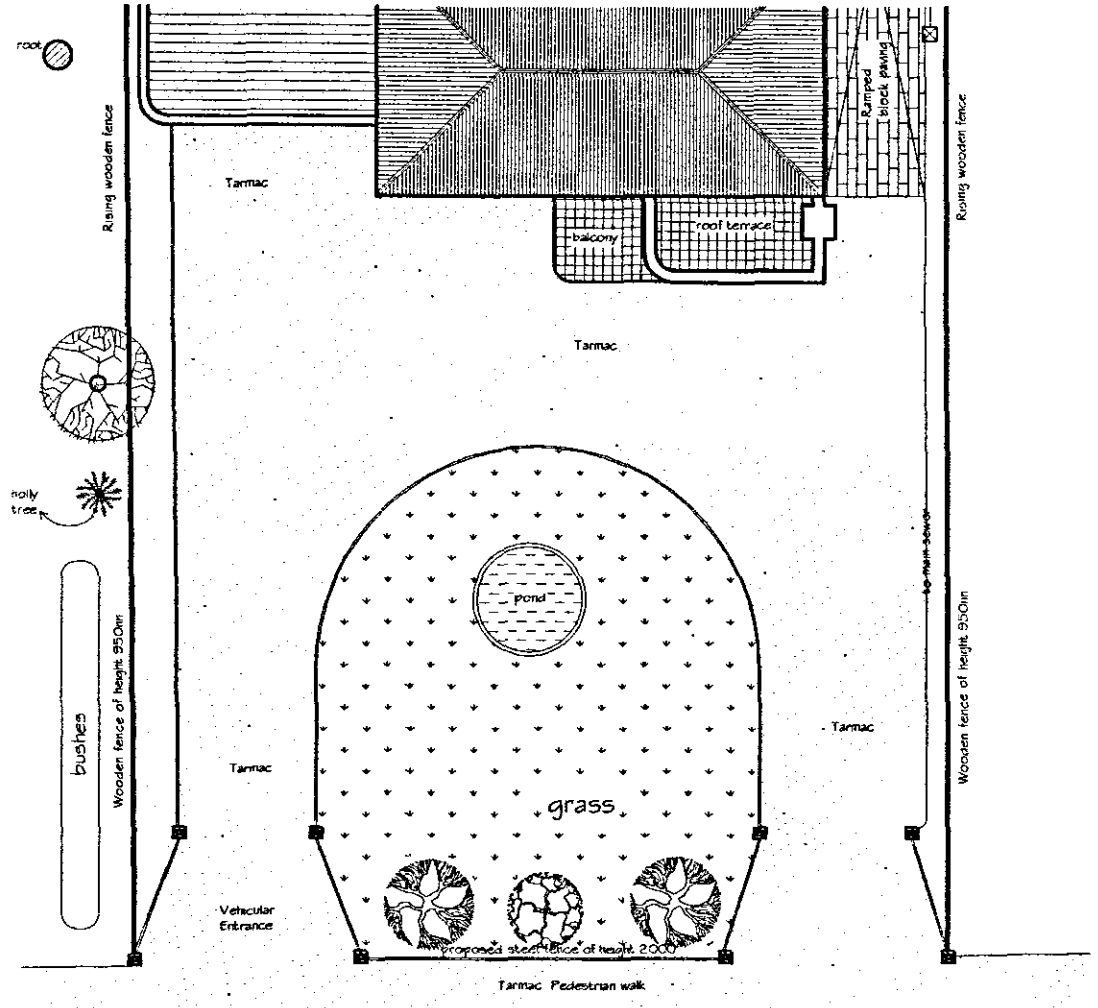

Partial BLOCK PLAN 1:200
as Proposed

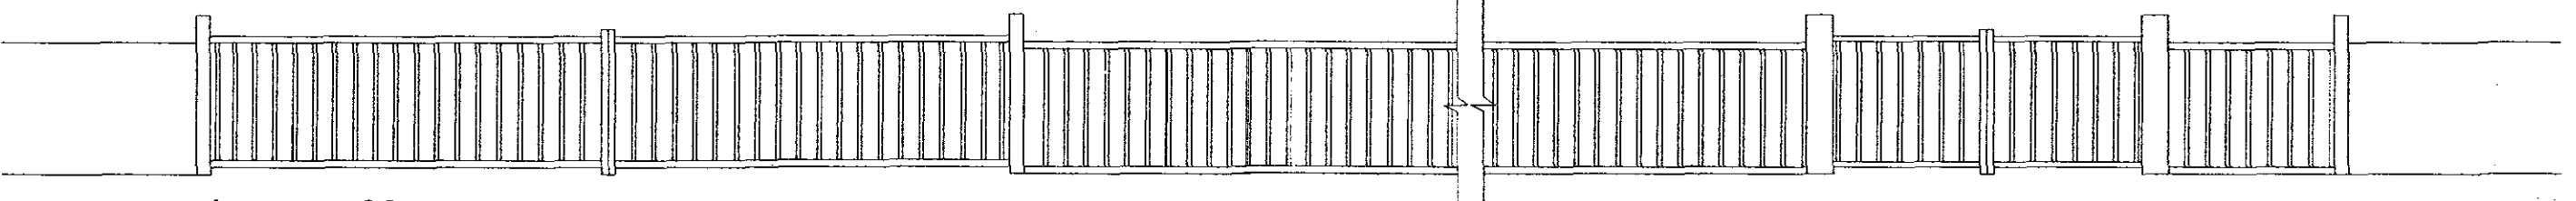


Elevation of fence 1:50
as existing

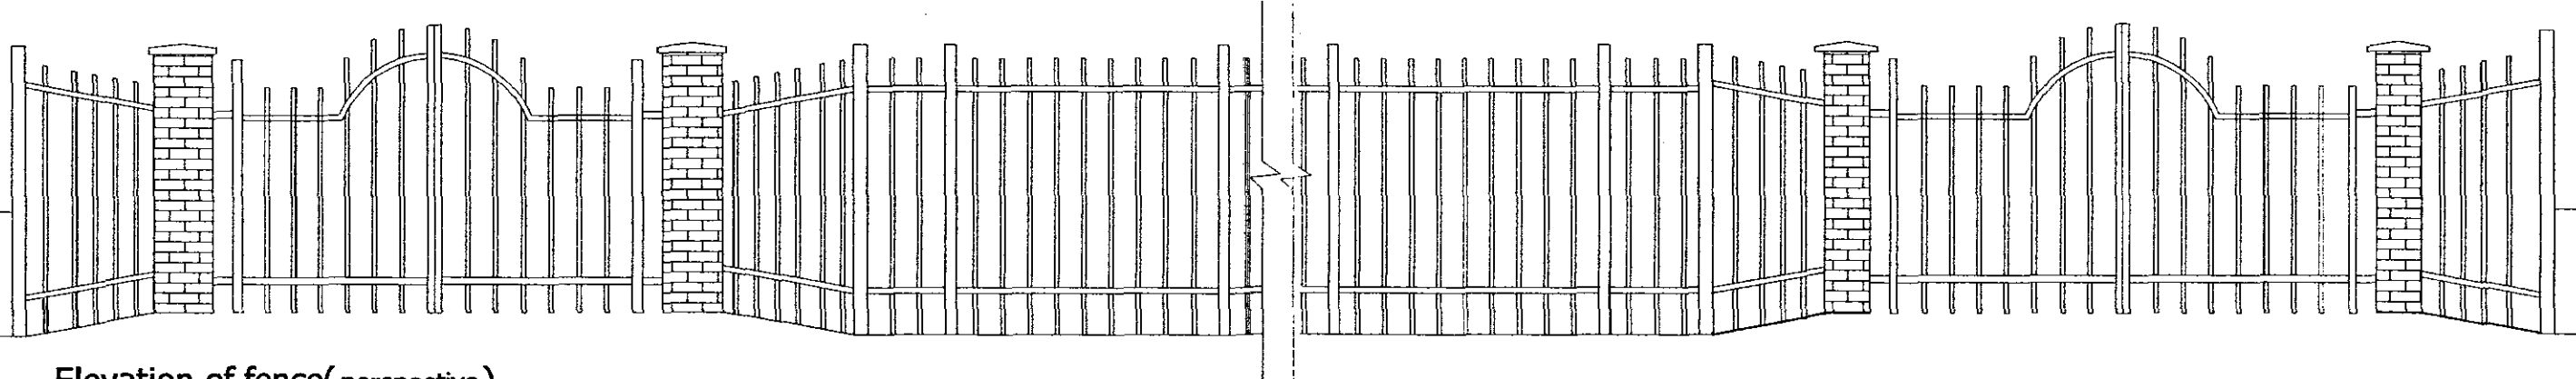

Elevation of fence (perspective)

Note: Fencing including pillars to be minimum 2m from the edge of the road.
-fence height to be 2m .
-fence to be black in colour.

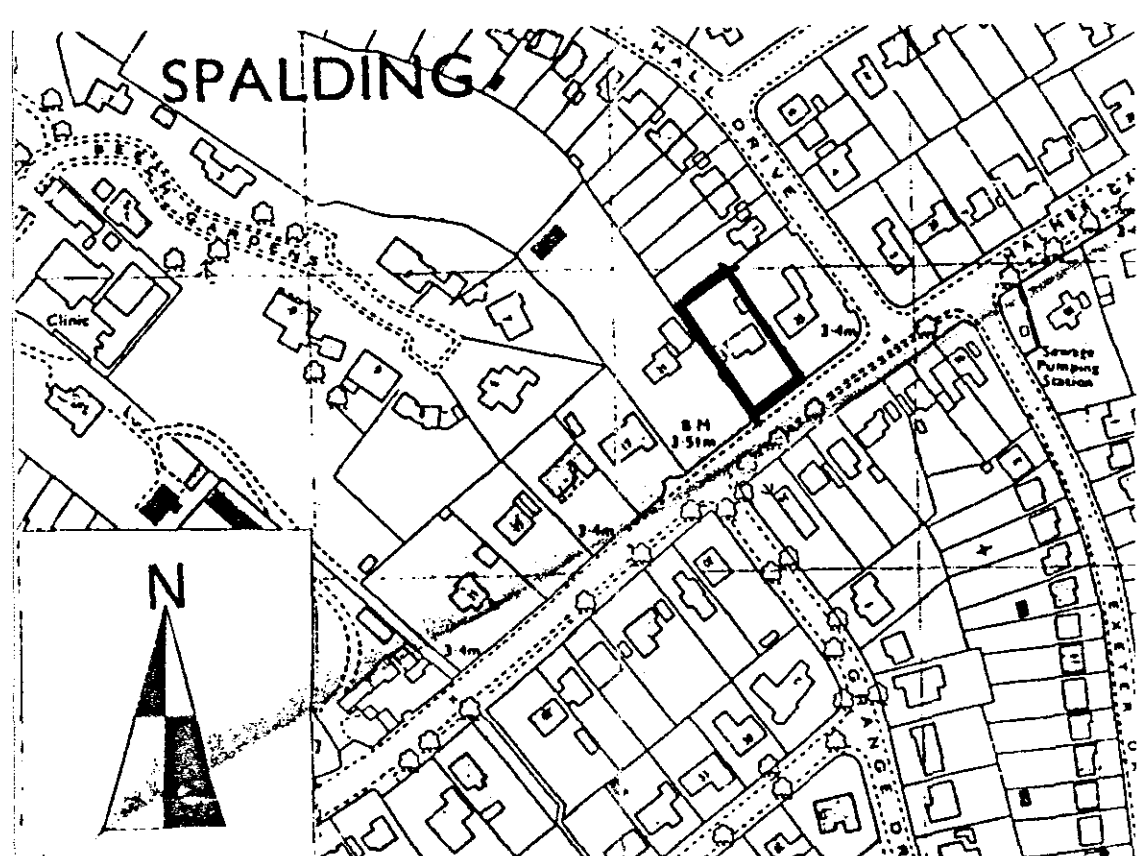

Location Plan 1:2500

SHDC
Planning & Development
- 7 SEP 2005
Ref: 1242/05

ISSUE	DESCRIPTION	APPR'd	DATE
PODDINGTONS Architectural Design Consultants Est. 1969 Unit 7, The Flaxmill, Flaxmill Lane, Pinchbeck, Spalding, Lincs. PE11 3XQ Tel. (01775) 720886 Fax. (01775) 720877			
Client: Mr. C. Wenham			
Project: Proposed fence and gates			
Carylon house 23 halmergate Spalding			
Drawing: Plan and elevation of Proposed fence and Gates			
Drawn: A.A.A.	Scale: A.S.	Date: 3220-008	Checked: Approved:
DWG. No. 3220-08			ISSUE: