
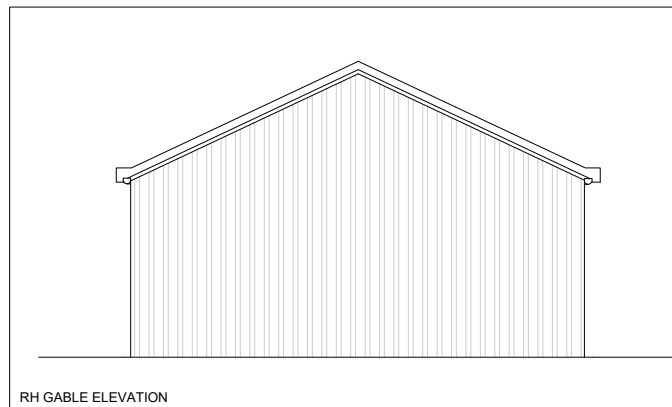
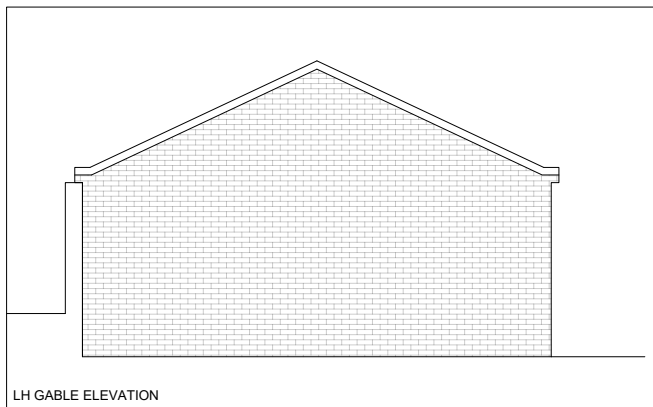
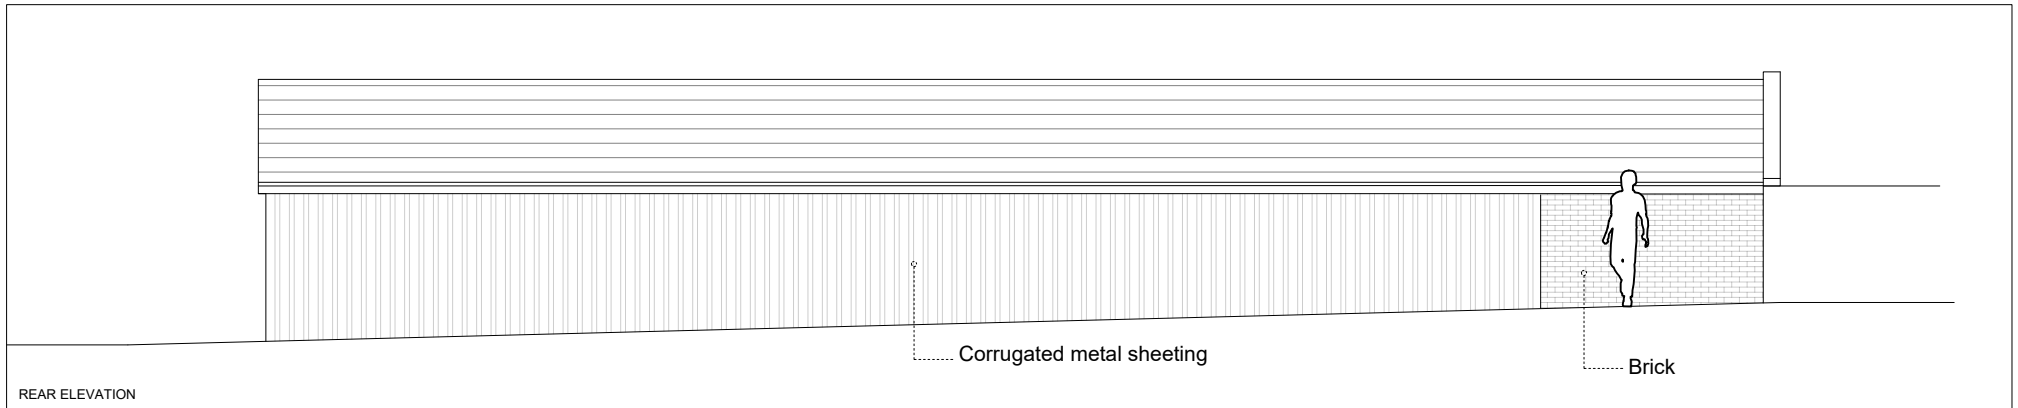


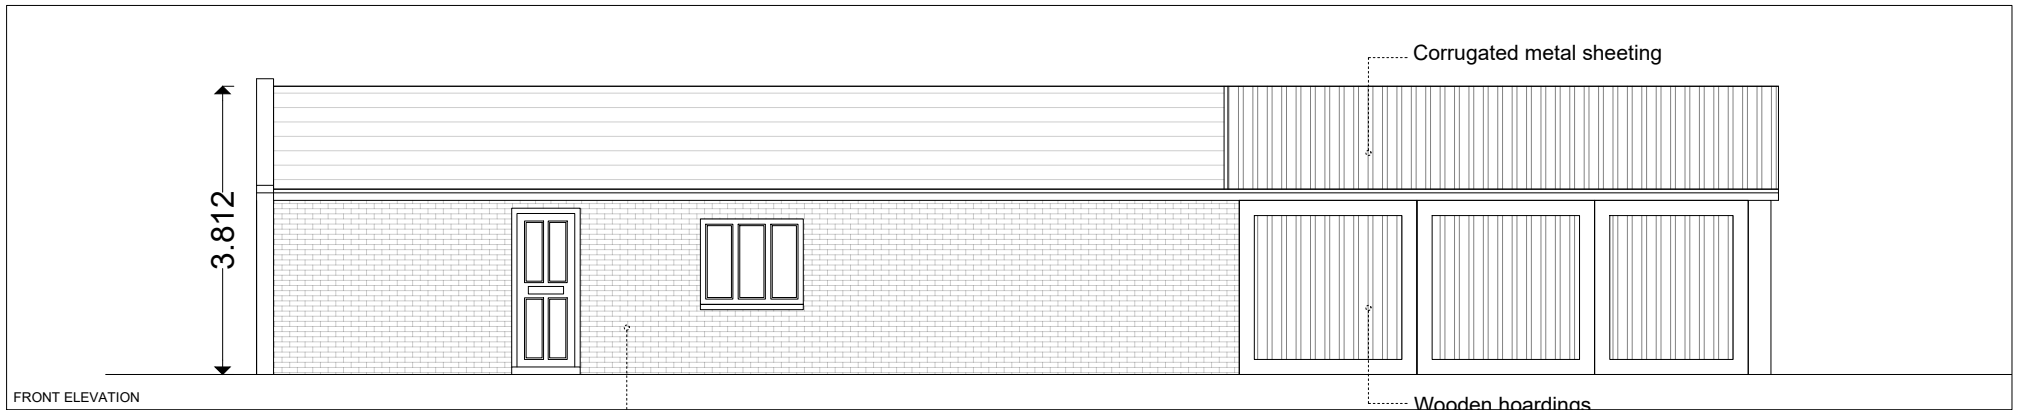

	JOB TITLE : Garages to rear of 33 Westlode St, Spalding, Lincolnshire, PE11 2AF	DWG. NO. : 3-004-04
	DWG TITLE : Existing Elevations	SCALE : 1:100 (@A4)
		DATE : 29/11/2016

CLAYTON ARCHITECTURE LIMITED. Tel: 07435569465 E: joelclayton_91@hotmail.co.uk