
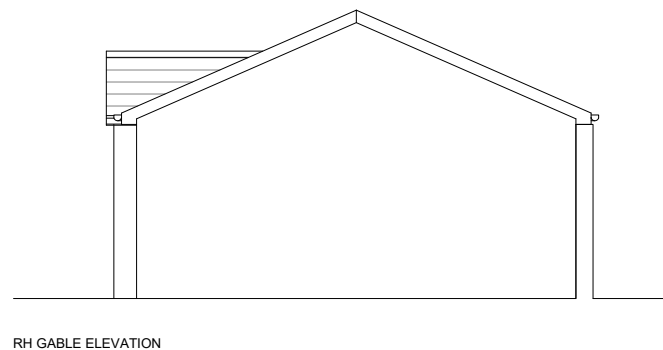
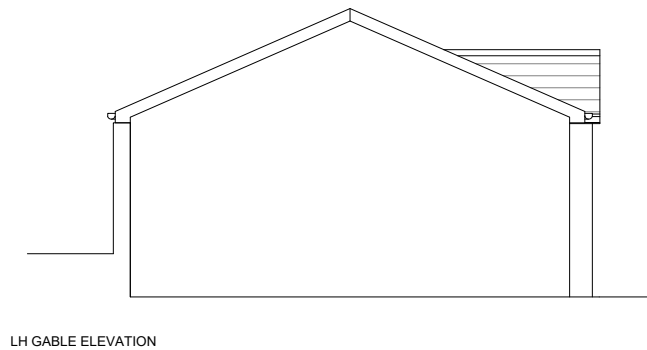
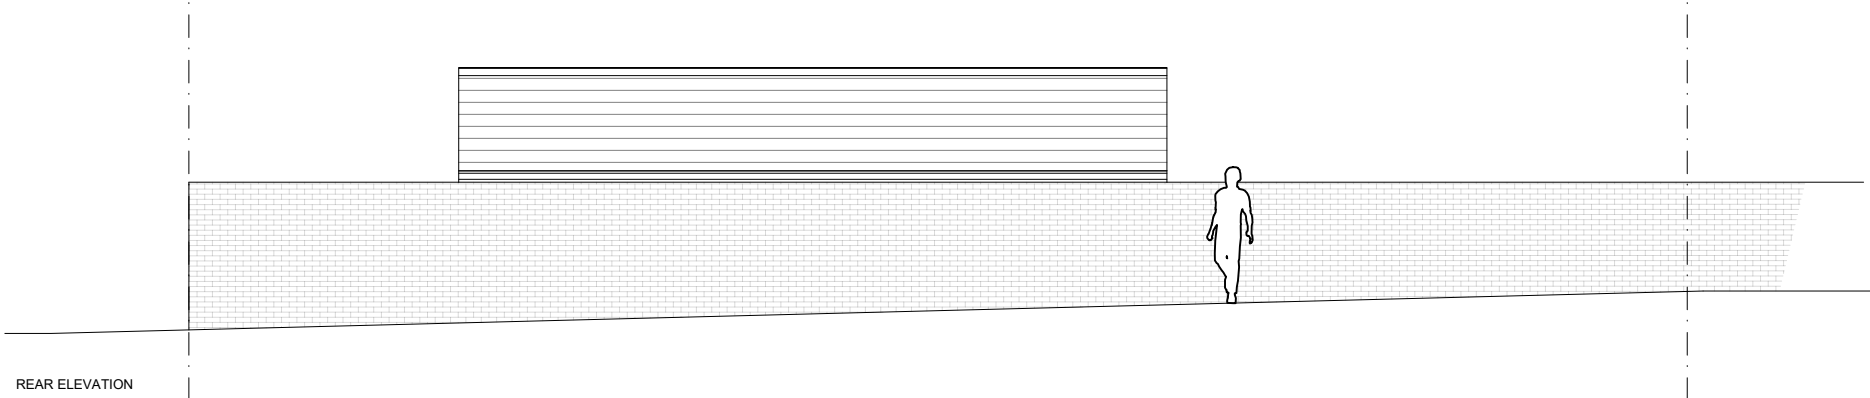


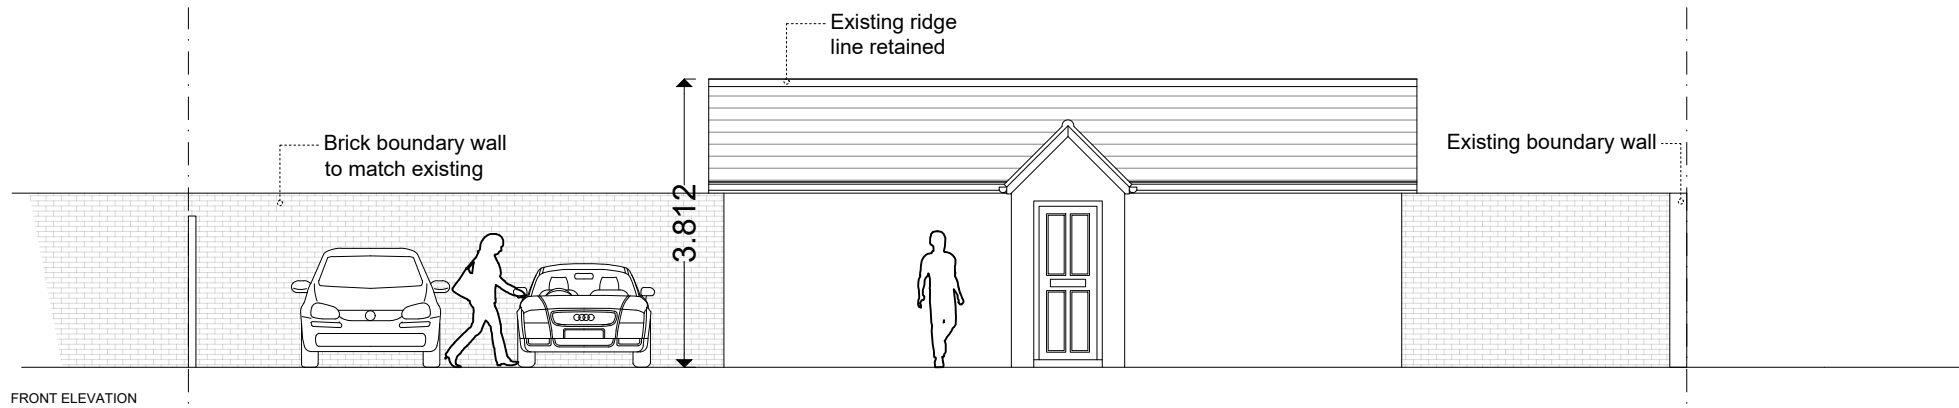

	JOB TITLE: Garages to rear of 33 Westlode St, Spalding, Lincolnshire, PE11 2AF	DWG. NO.: 2-004-05
	DWG TITLE: Proposed Elevations	SCALE: 1:100 (@A4)
	DATE: 29/11/2016	
CLAYTON ARCHITECTURE LIMITED. Tel: 07433569465 E: joeclayton_31@hotmail.co.uk		