


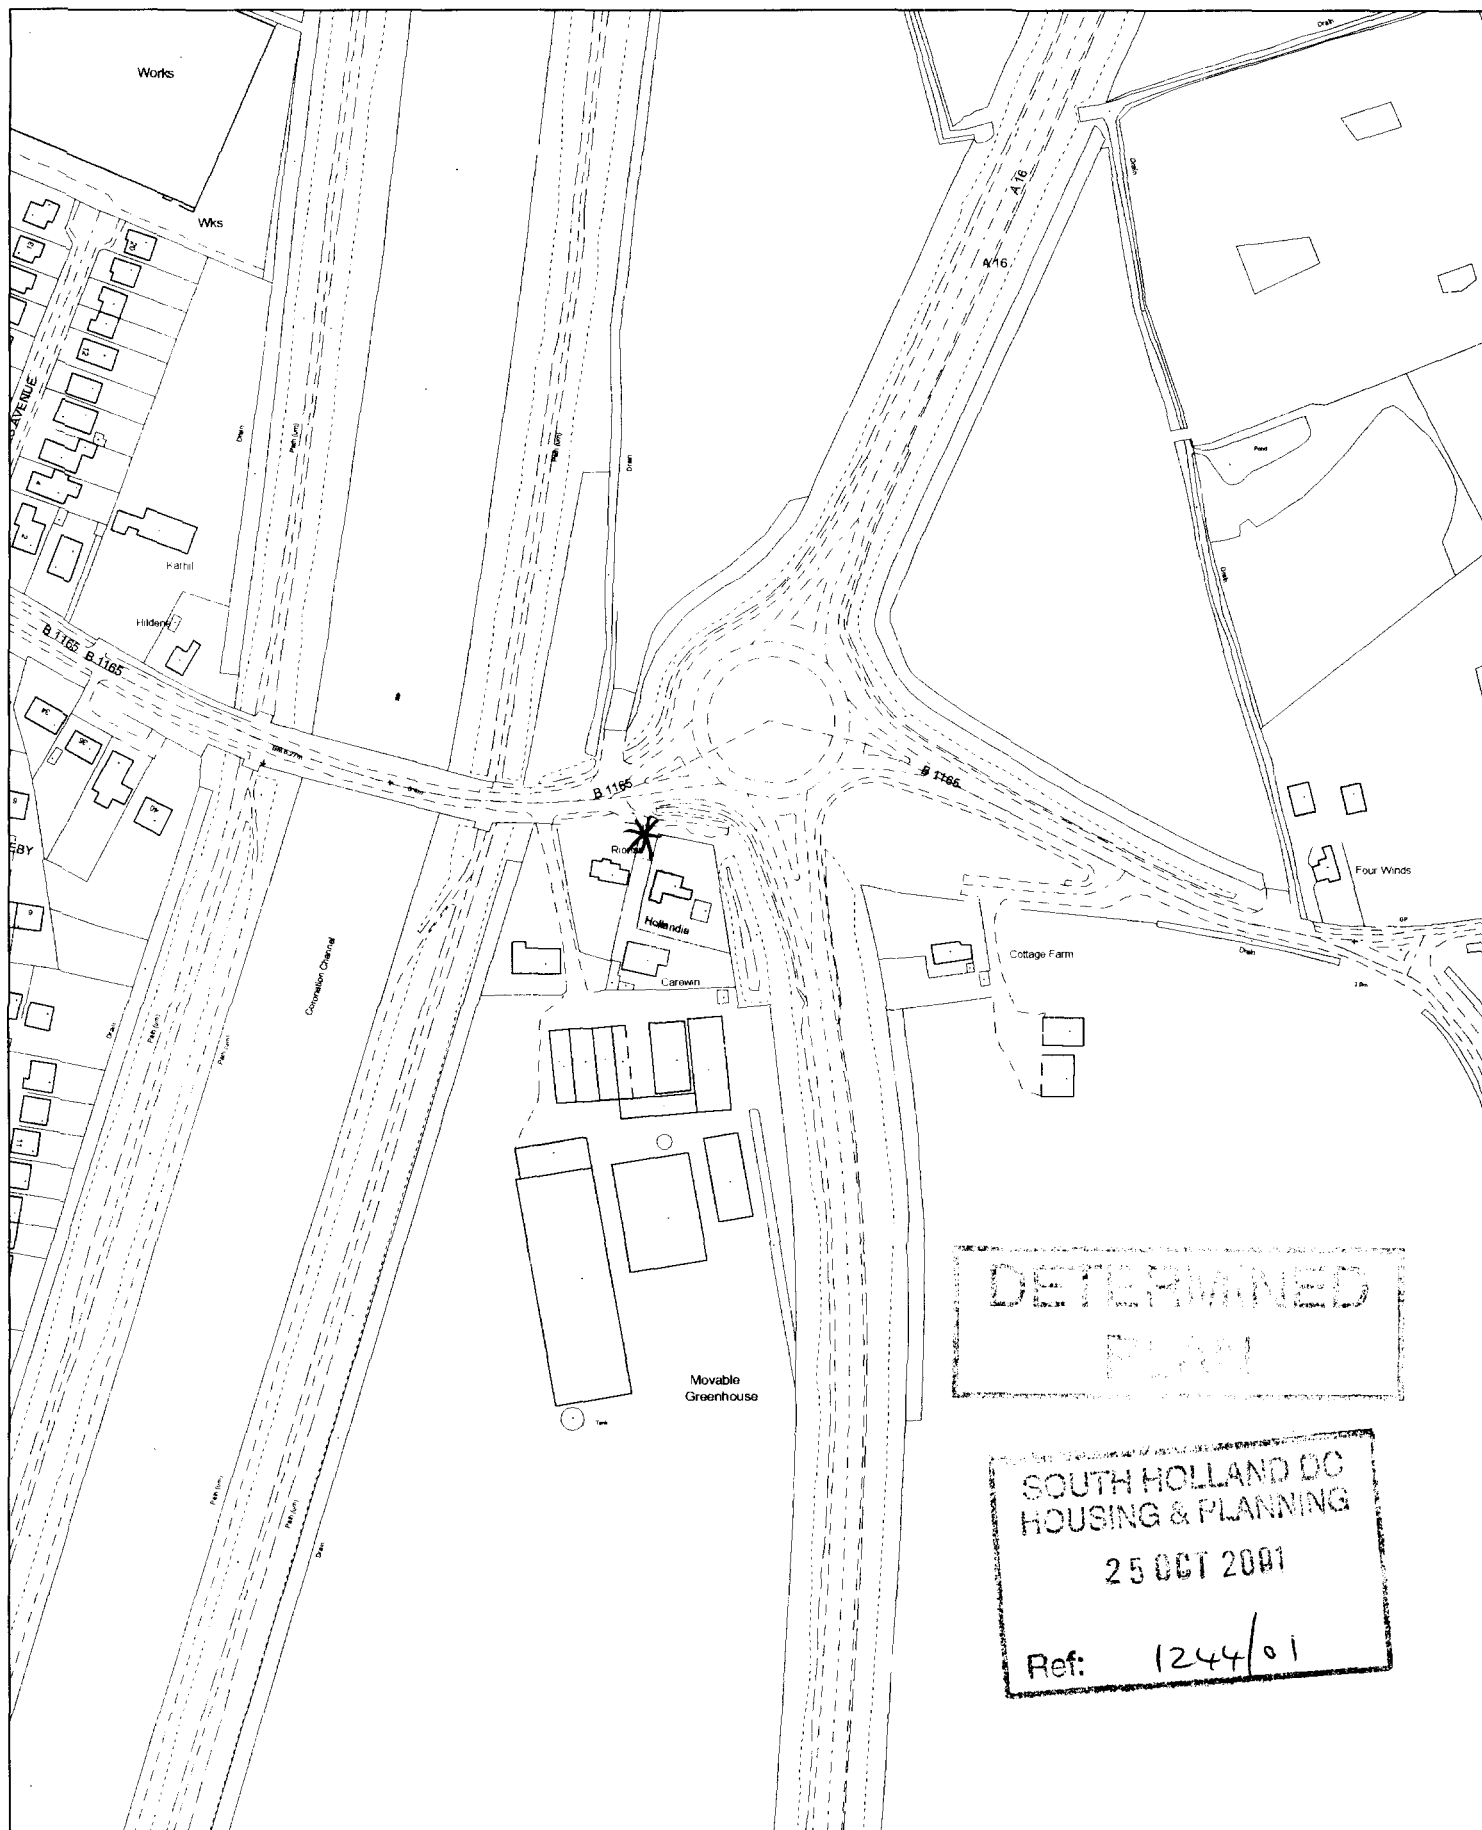

DETERMINED
PLAN

SOUTH HOLLAND DC
HOUSING & PLANNING
25 OCT 2001
Ref: 1244/01


This copy has been produced specifically for the map return scheme purposes only. No further copies may be made.

Scale:
1:2500

Council Offices, Priory Road, Spalding,
Lincolnshire PE11 2XE

This map is reproduced from Ordnance Survey material with permission of Ordnance Survey on behalf of Her Majesty's Stationery Office (c) Crown copyright. Unauthorised reproduction infringes Crown copyright and may lead to prosecution or civil proceedings. South Holland District Council LA079413 2001



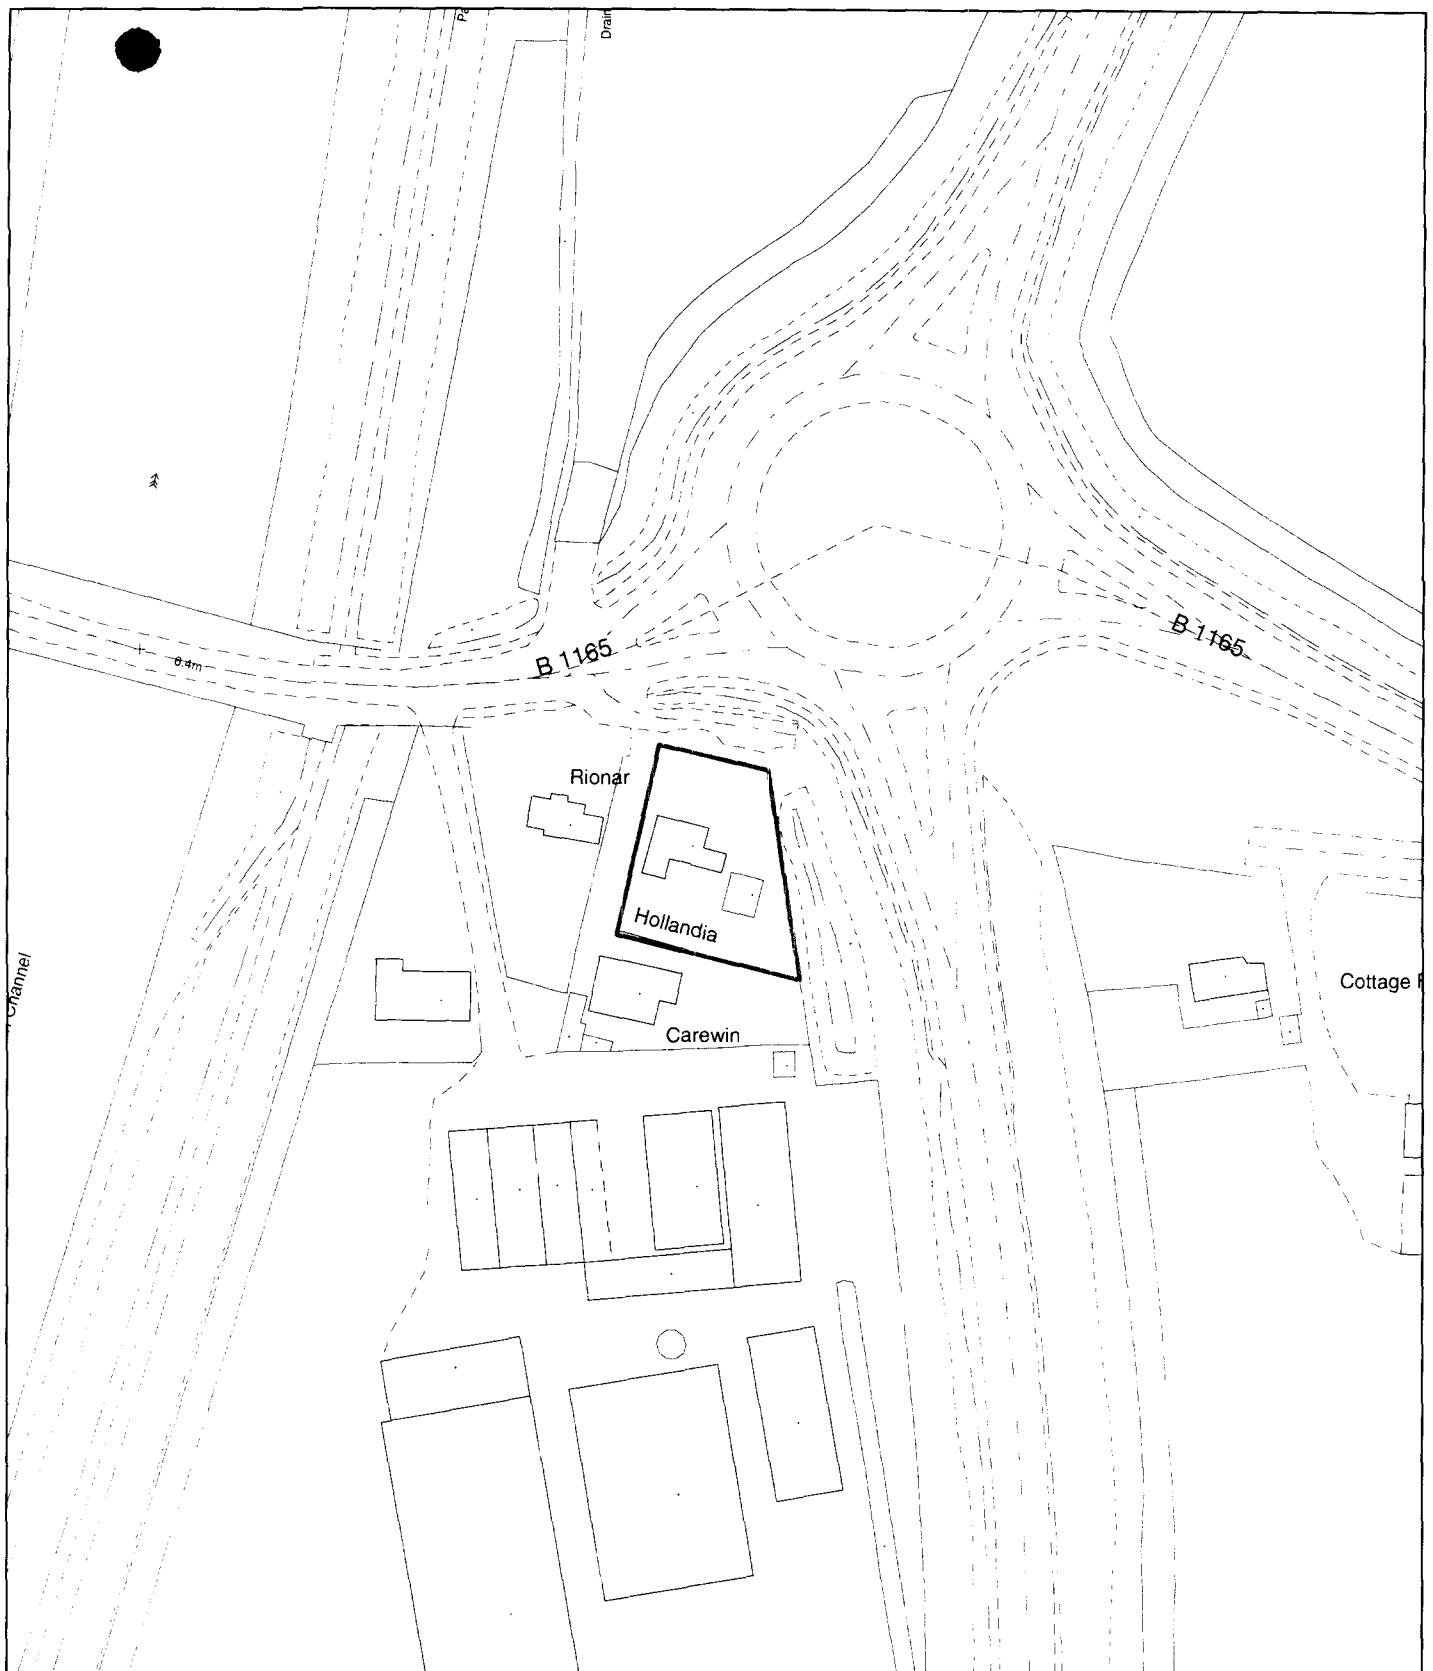

**Planning Application Location Plan
Ward Member Notification**

H16/1244/01

Scale: 1:1250

PLEASE DO NOT COPY THIS PLAN

This map is reproduced from Ordnance Survey material with permission of Ordnance Survey on behalf of Her Majesty's Stationary Office (c) Crown copyright. Unauthorised reproduction infringes Crown copyright and may lead to prosecution or civil

Housing and Planning Services Department

Council Offices, Priory Road, Spalding, Lincolnshire

