
Do not scale off this drawing – All dimensions and setting out to be verified on site. If in doubt contact the originator for clarification.

This drawing is the property of FRAMEWORK. Copyright is reserved by them and the drawing is issued on the condition that it is not copied, reproduced, retained or disclosed to any unauthorised person, either wholly or in part without the consent in writing of FRAMEWORK

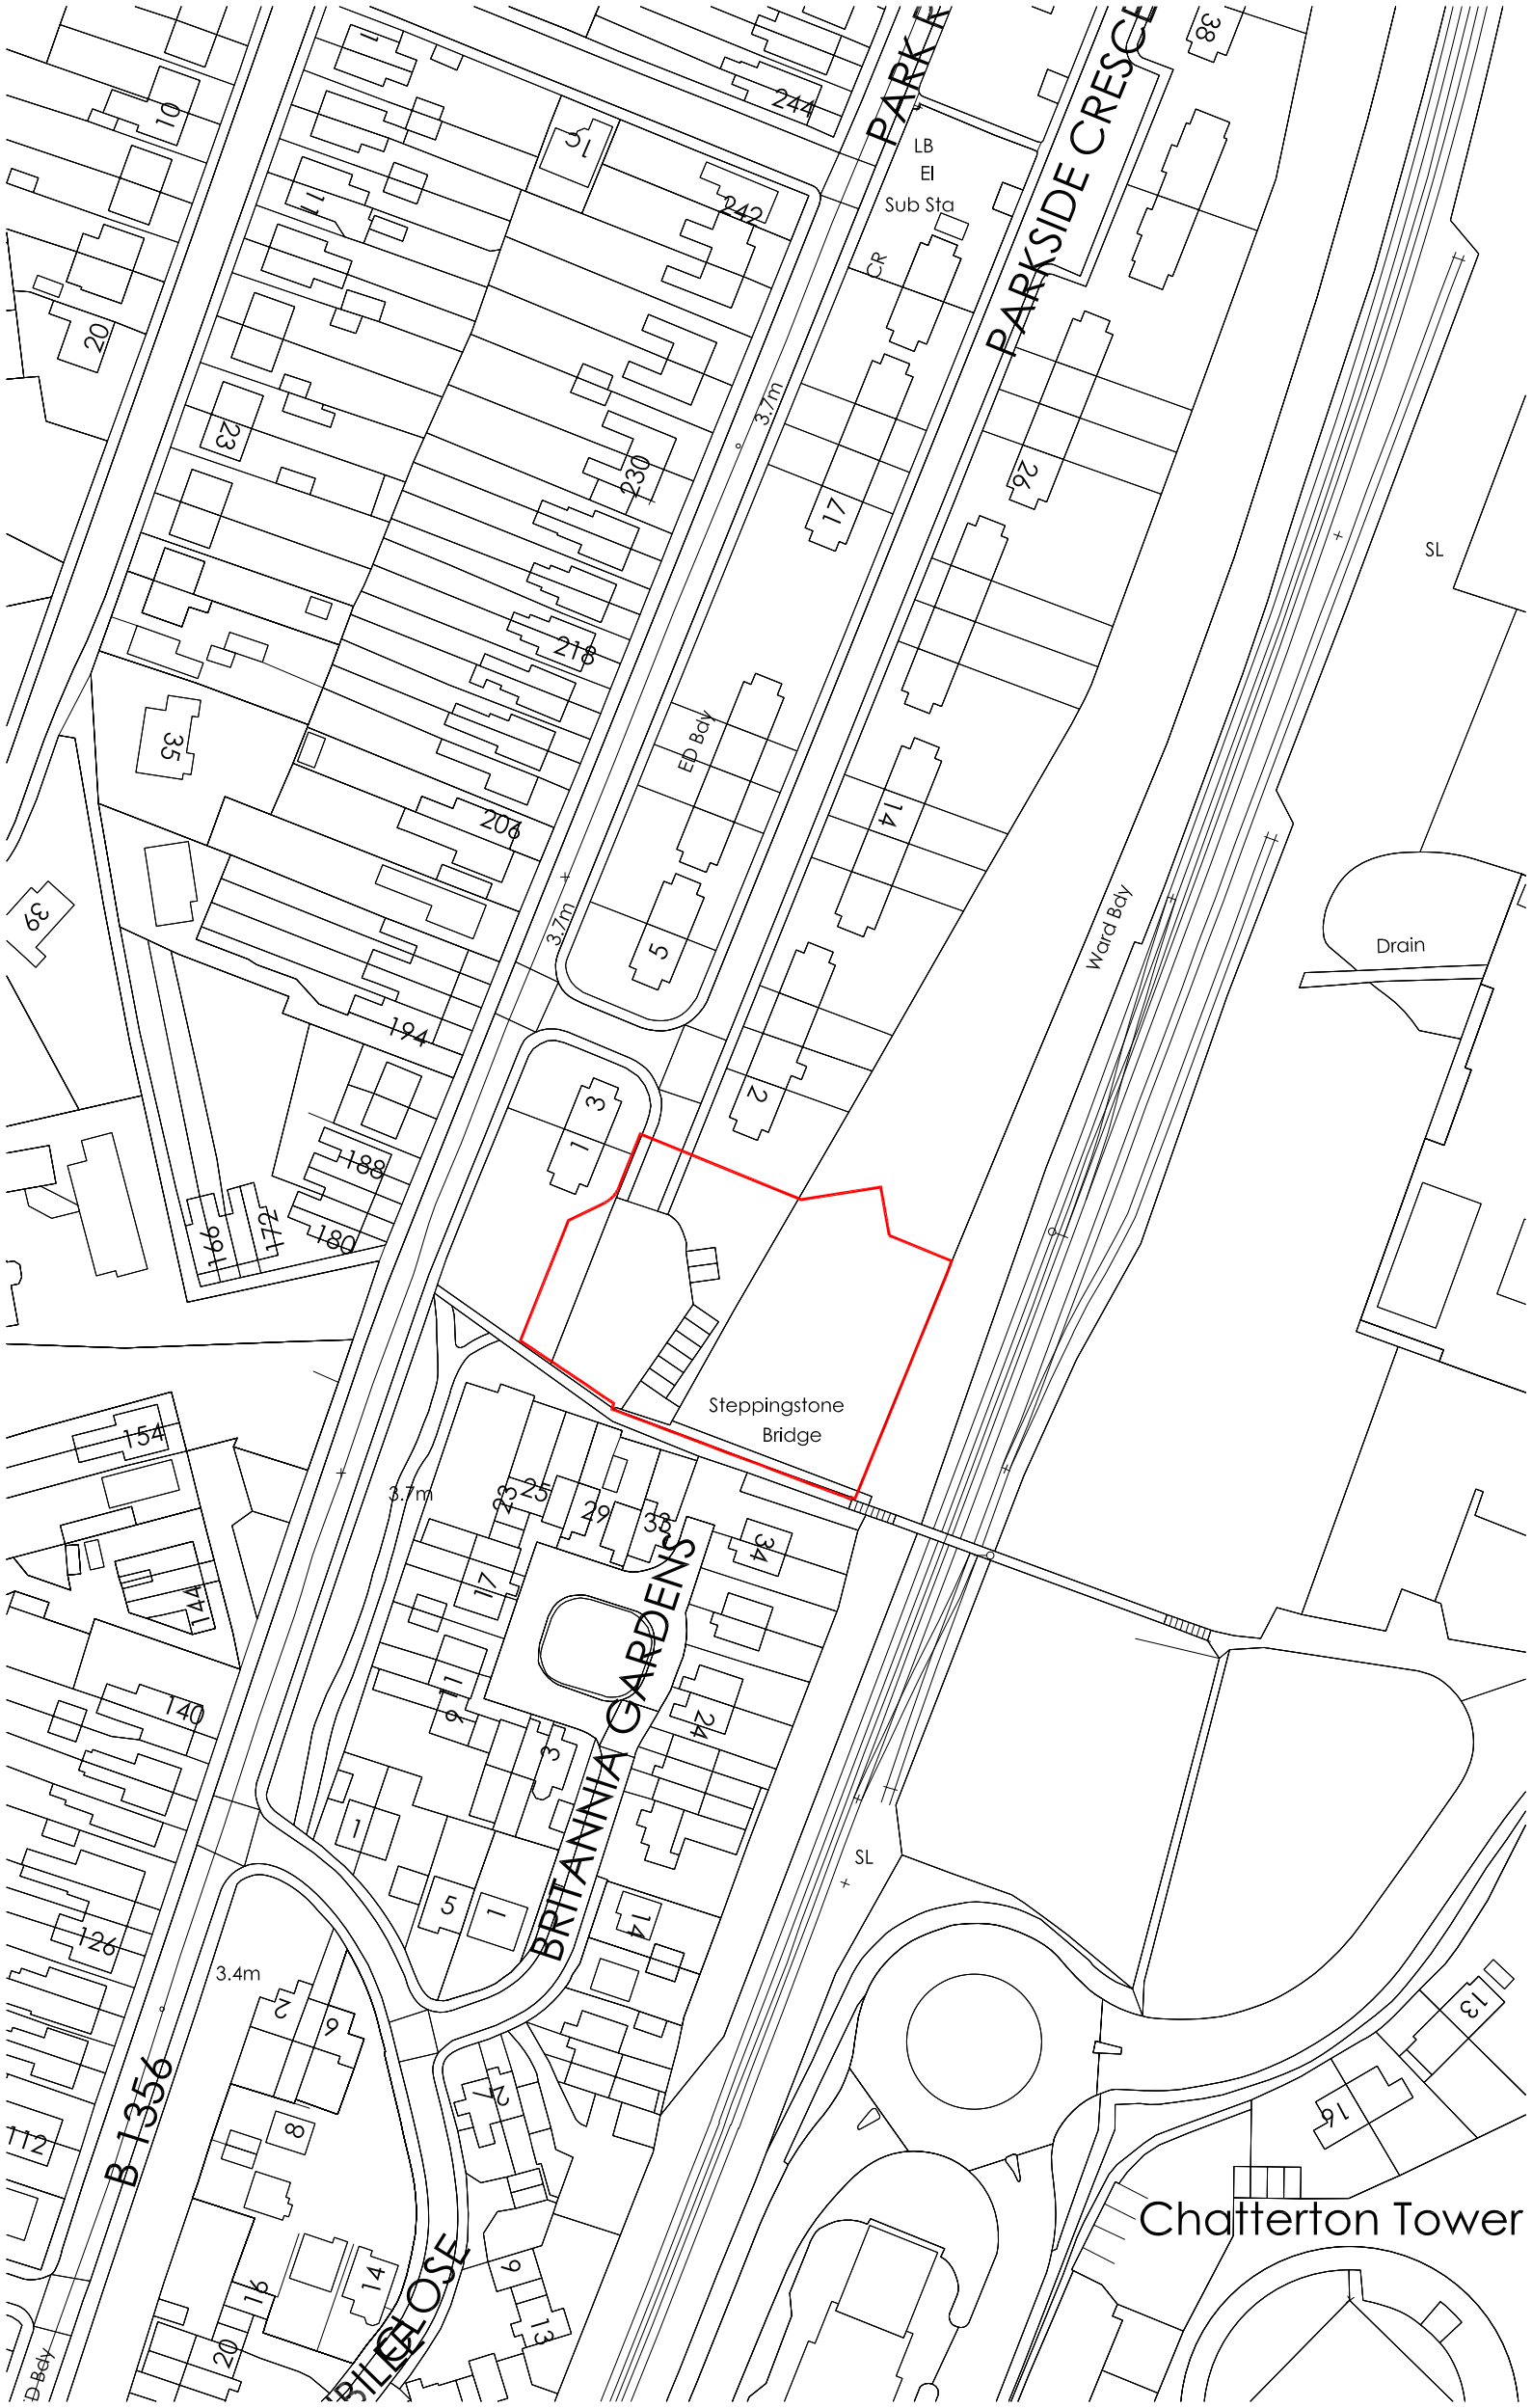

Do not scale from this drawing or consider any dimension or room position as accurate.
In the event of any discrepancy being found, these should be brought to the attention of the Architect for further instruction. If in doubt ask!
The proposed layouts are subject to the following, although not exhaustive;

1. Discussions with Local Planning Authority
2. Further client design development
3. Structural Engineer Requirements.
4. Mechanical and Electrical Engineers Requirements.
5. Drainage Engineer Requirement.
6. Landscape Architect Requirements.
7. Highway Engineer Requirements.
8. Local Authority Planning/Conservation/Highways/ Building Control dept. and Fire Officer vetting notes and Approvals and agreements.
9. Approvals and agreements of all statutory authorities and undertakers necessary for all supplies, way leaves and diversions.

Rev	Revision note	Date	Drawn by
A	boundary adjusted	01.12.16	JW

Framework Architects

RESIDENTIAL DEVELOPMENT
PARKSIDE CRESCENT SPADLING
FOR WELLAND HOMES

Drawn by	Checked	Date	Scale
PC		AUG. 16	1:1250@A3

SITE LOCATION PLAN

Dwg No J1620 (08)01

Rev A

3 MARINE STUDIOS, BURTON LANE END, BURTON WATERS, LINCOLN, LN1 2UA
T 01522 535383 **E** info@frameworklincoln.co.uk **W** frameworkarchitects.co.uk

Copyright © 2015 Framework
All rights reserved