
Do not scale off this drawing – All dimensions and setting out to be verified on site. If in doubt contact the originator for clarification.

This drawing is the property of FRAMEWORK. Copyright is reserved by them and the drawing is issued on the condition that it is not copied, reproduced, retained or disclosed to any unauthorised person, either wholly or in part without the consent in writing of FRAMEWORK

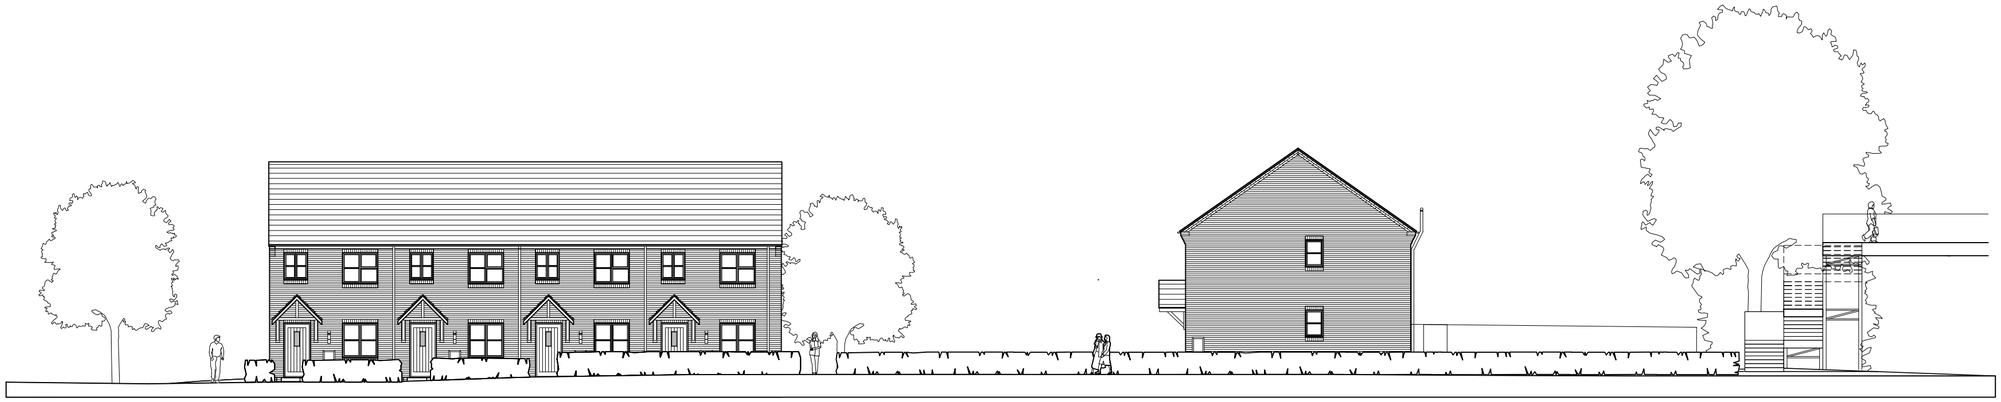

SECTION 01



SECTION 02

Rev	Revision note	Date	Drawn by

RESIDENTAL DEVELOPMENT
PARKSIDE CRESCENT SPADLING
FOR WELLAND HOMES

Drawn by	Checked	Date	Scale
PC		AUG. 16	1:150@A2
PROPOSED SITE SECTIONS		Dwg No J1620 (08) 06	Rev

Framework Architects

3 MARINE STUDIOS, BURTON LANE END, BURTON WATERS, LINCOLN, LN1 2UA
T 01522 535383 **E** info@frameworklincoln.co.uk **W** frameworkarchitects.co.uk

Copyright © 2015 Framework
All rights reserved