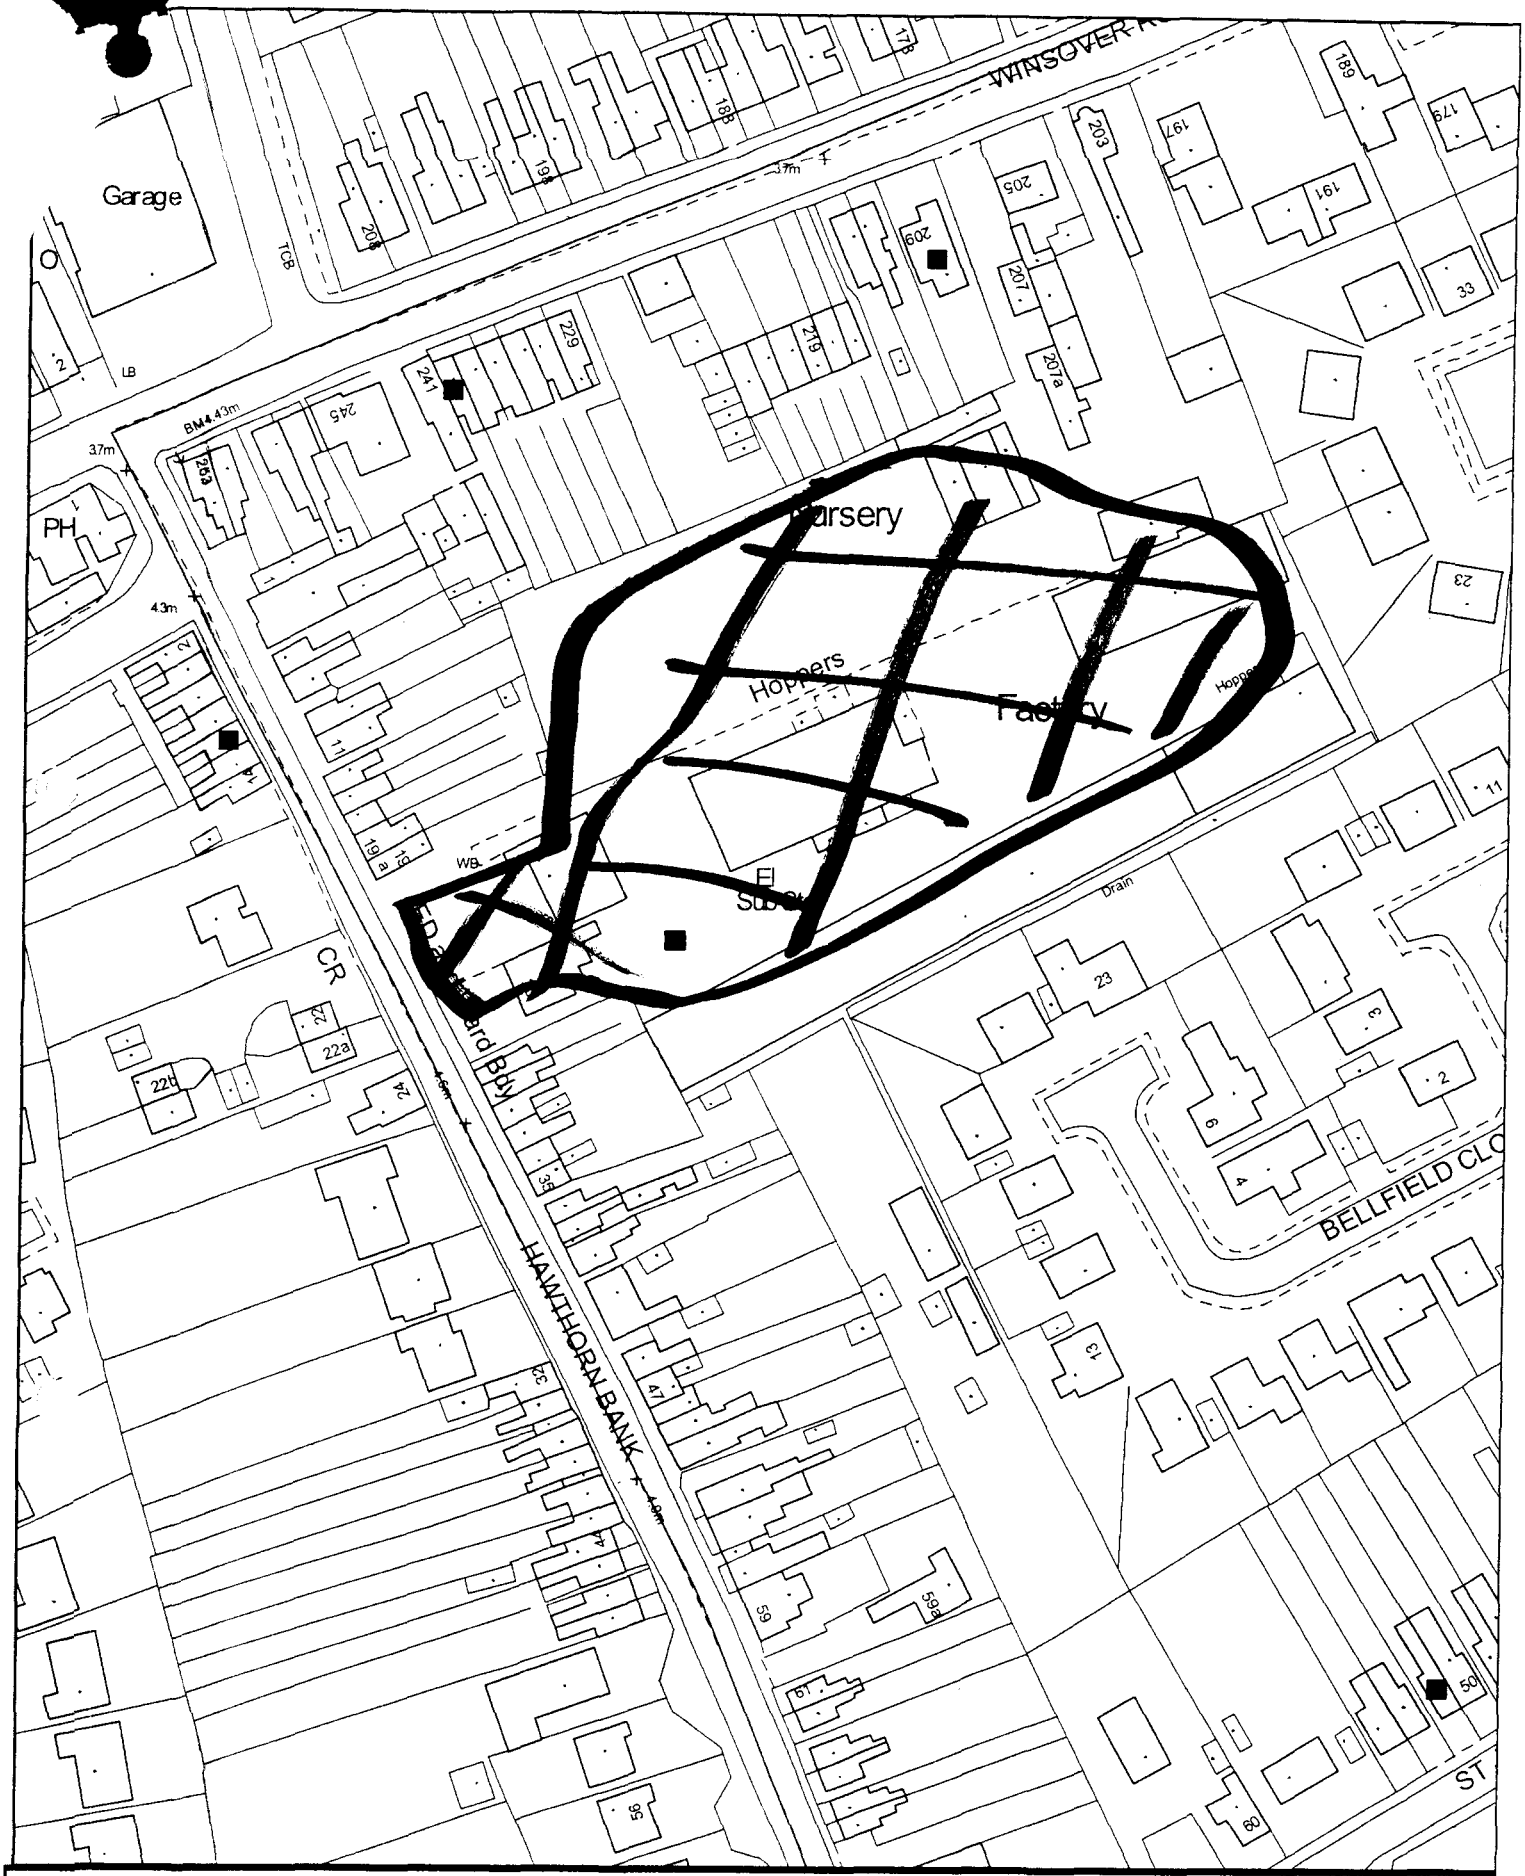

SOUTH HOLLAND DISTRICT COUNCIL

Planning & Development

Council Offices, Priory Road, Spalding, Lincolnshire PE11 2XE

May Blossom Walk, Spalding

Scale: 1:1250

September 2002

Aerial Photography by ukperspectives.com
Local authority added data copyright South Holland District Council 2002

N