


FRONT ELEVATION (STONE GATE)

SIDE ELEVATION

REAR ELEVATION.

SIDE ELEVATION.

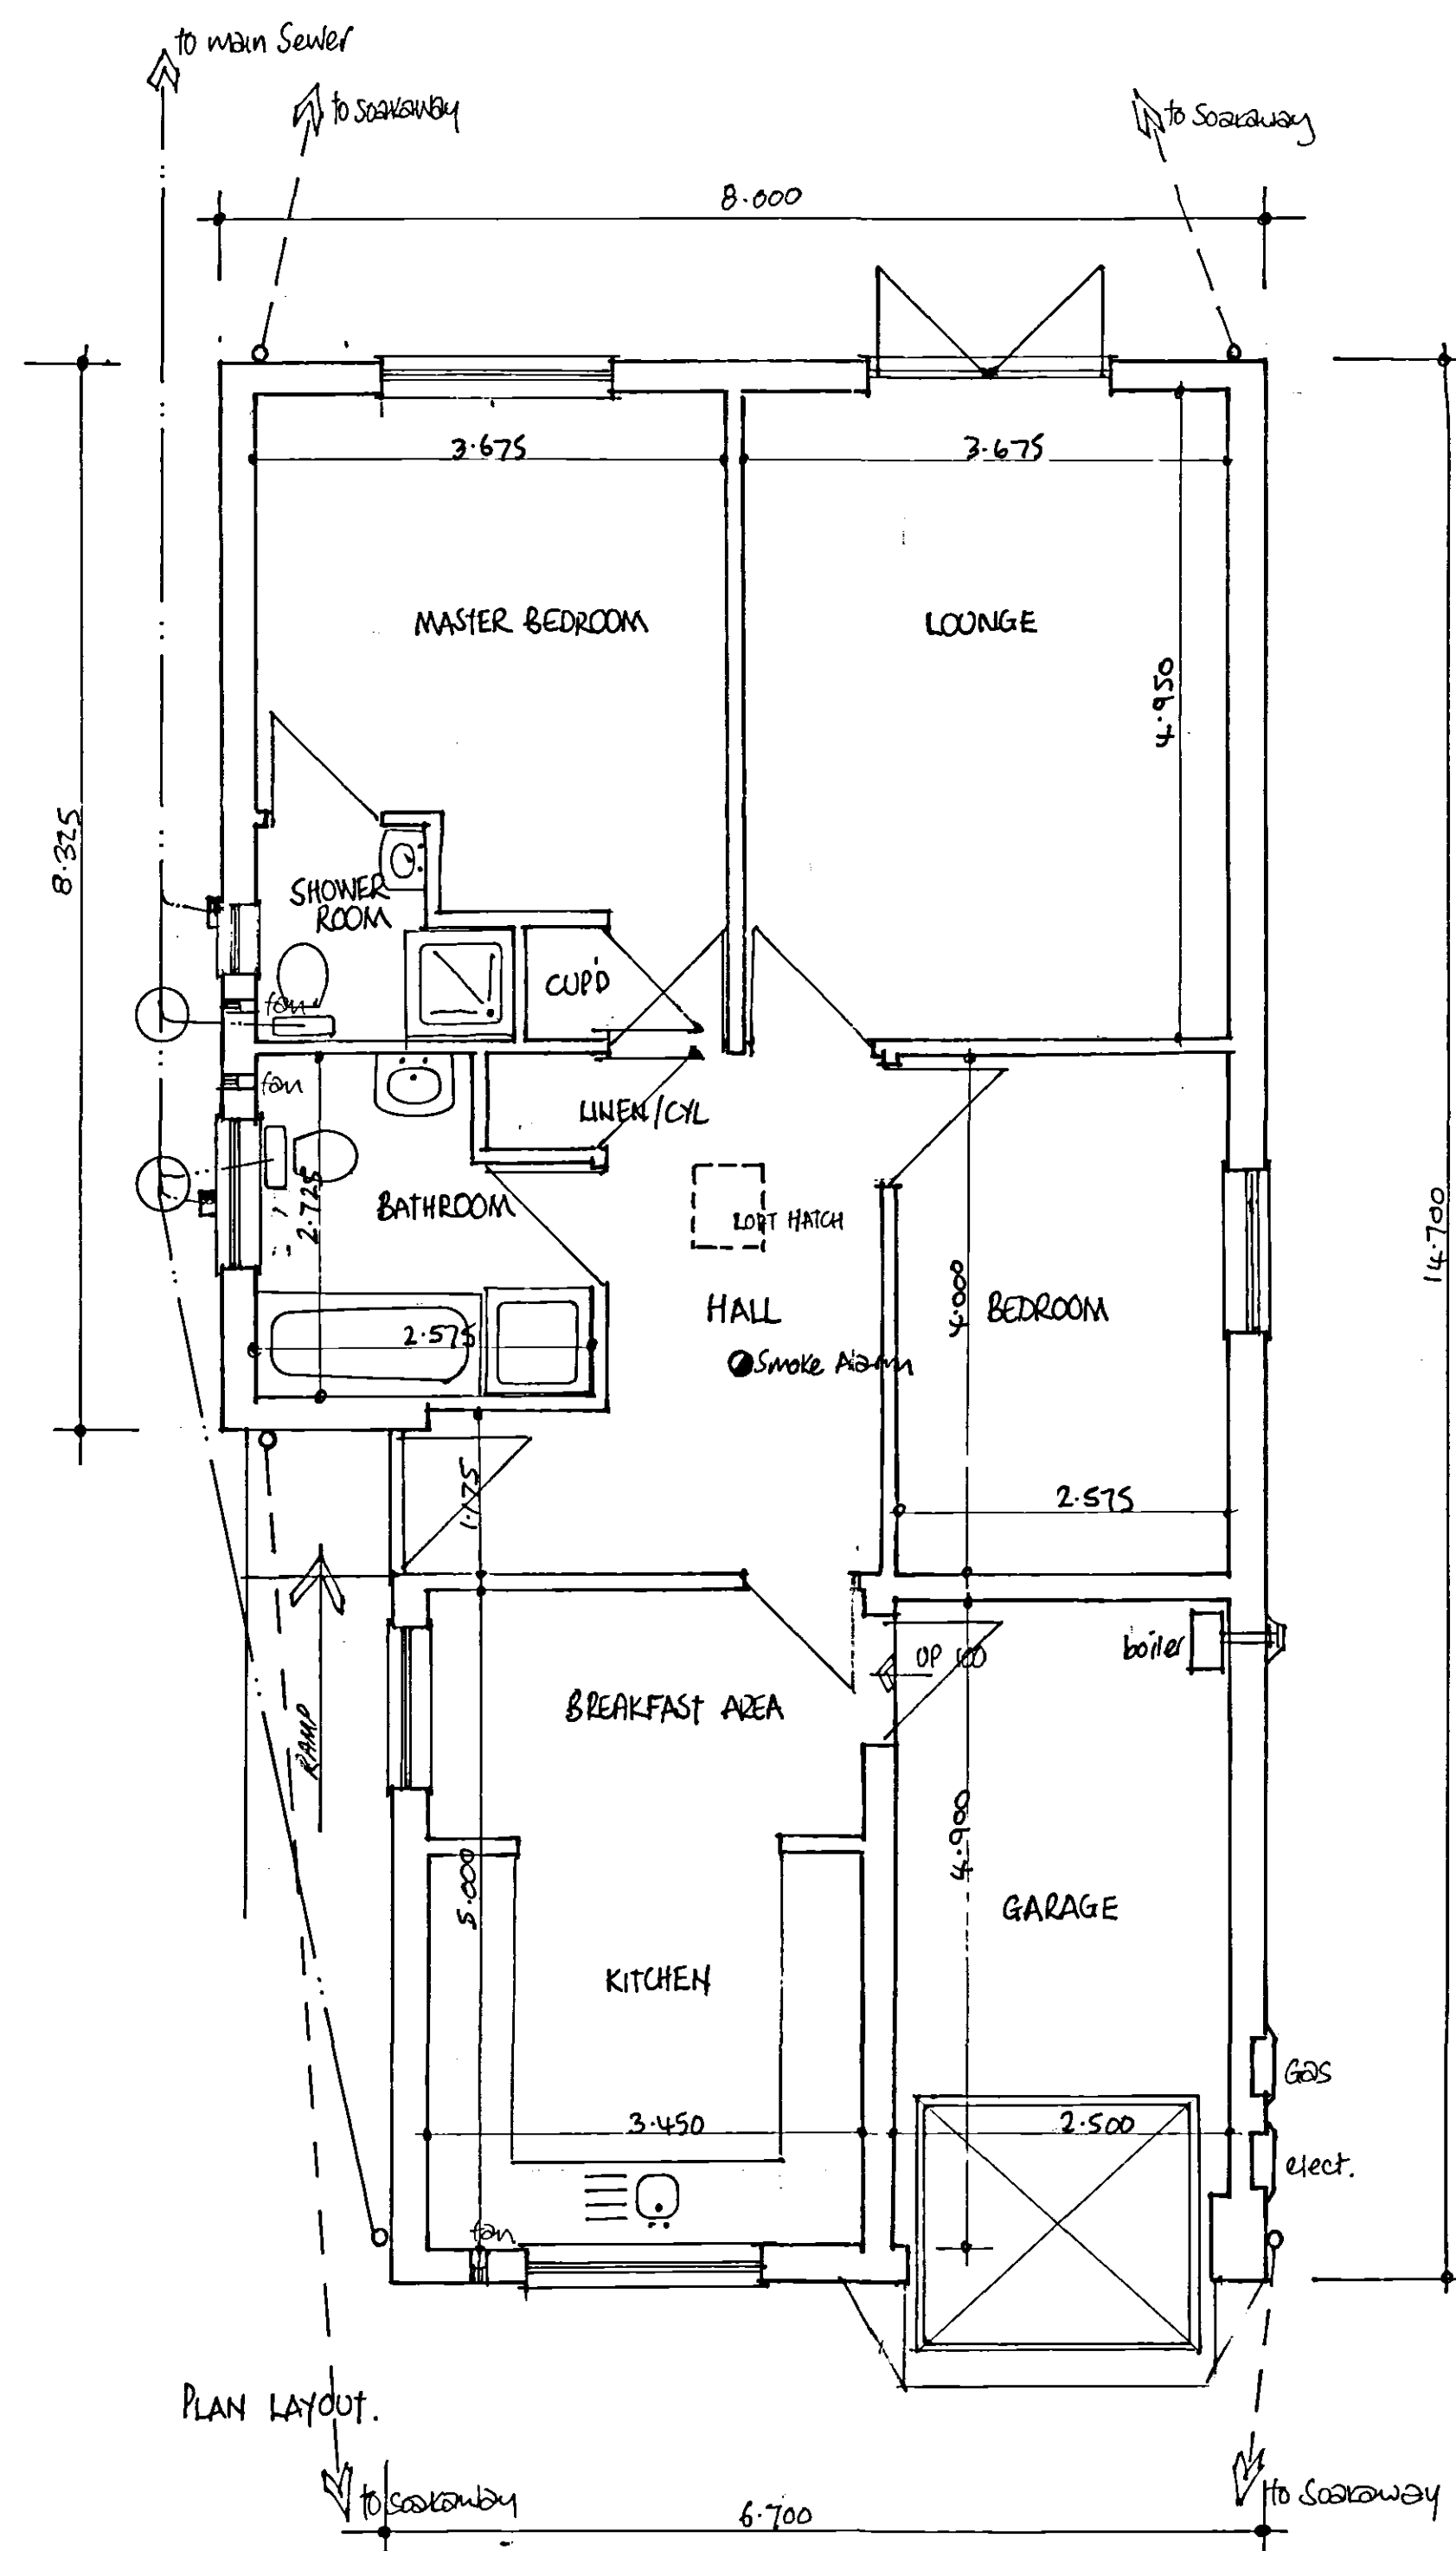

PLAN LAYOUT.

**DETERMINED
PLAN**

SHDC
Planning & Development
20 SEP 2004
Ref: 1247/04

Project: PROPOSED DETACHED 2 BEDROOM
BUNGALOW WITH INTEGRAL GARAGE
AND INCL. VEHICULAR ACCESS.
Site: LAND ADJACENT HIGH SCHOOL,
STONEGATE, SPALDING, Lincs.
Clients: MR S. CLARK.

Scales: 1:50, 1:100 date: Sept, 04.