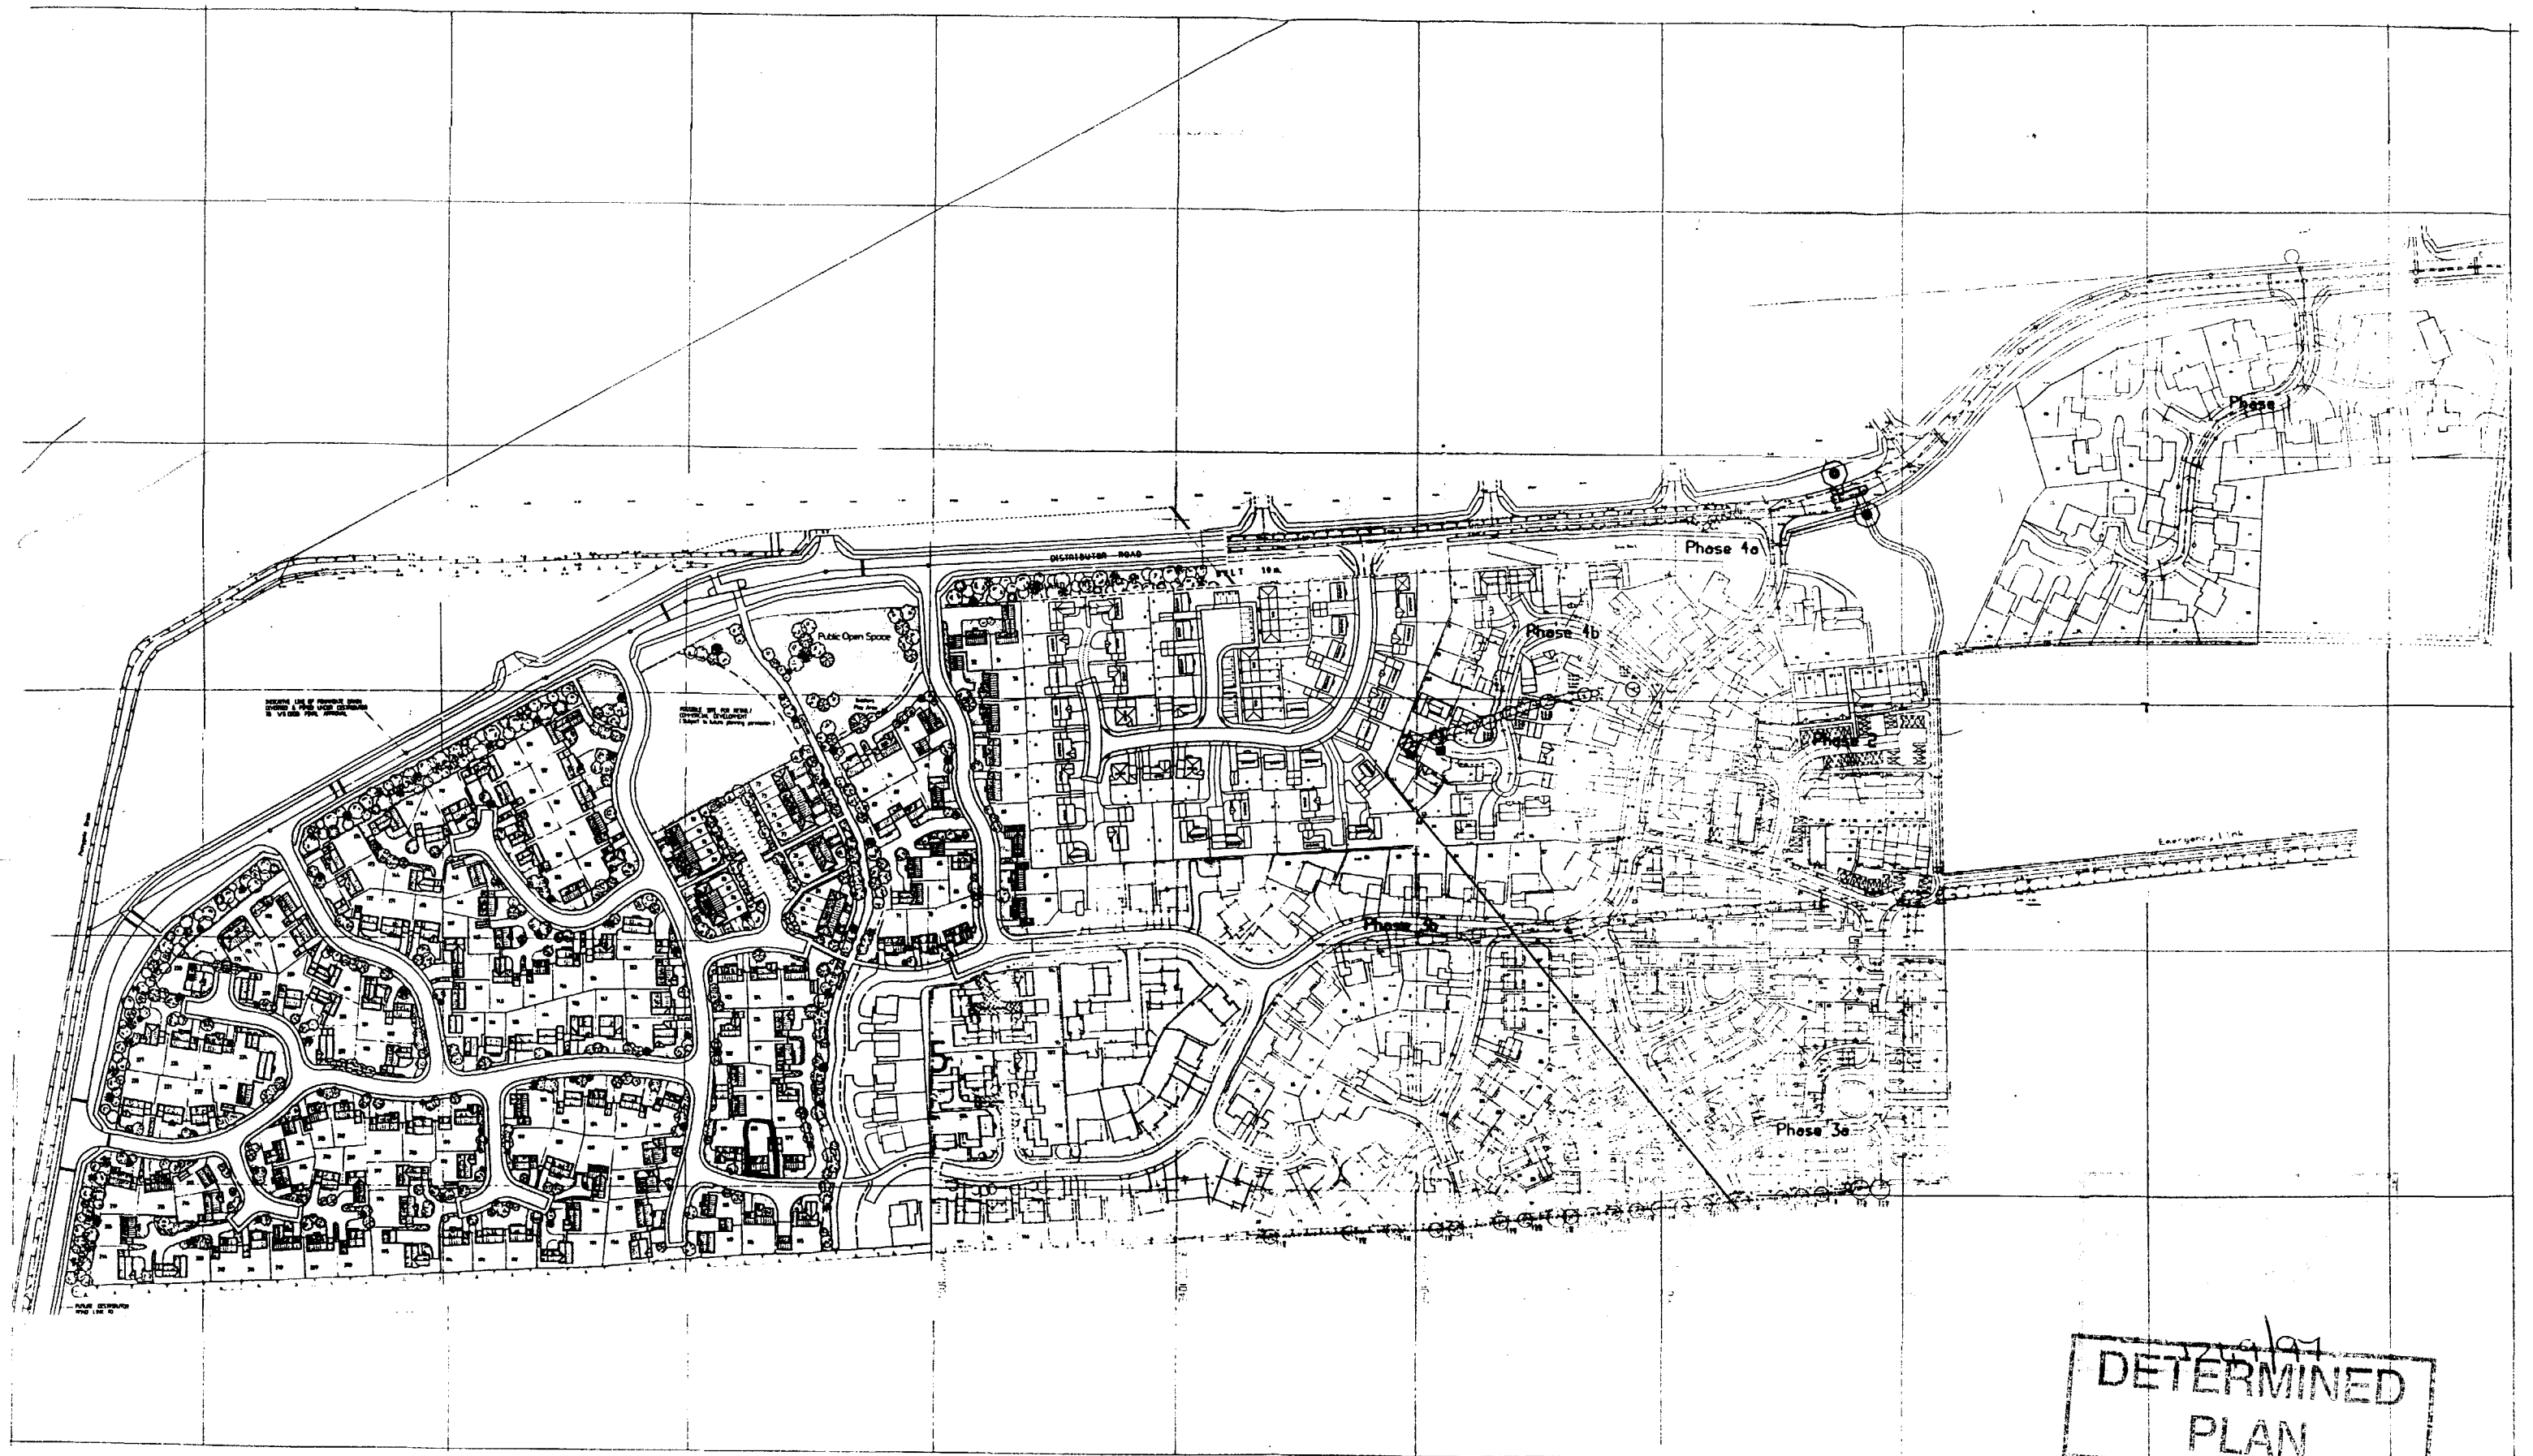


DETERMINED
PLAN

Proposed Development Plan :

"Land to the west of Woolram Wygate, Spalding, Lincs"

Drg N° : WW/106/A	Date : 7 June 1996
Revision :	Drawn : James R. Browne.

Scale :

0 20 40 60 80 100 120 140m.

N

Drawing Title : Location Plan.

ALLISON HOMES
Swallow House, Banbury Close, West Ellon Avenue
Spalding, Lincs. PE11 2BS
Telephone (0775) 724701 Fax (0775) 762153