


Ayscoughfee Hall
Bowling Green
Tennis Courts
Community Centre
Ayscoughfee Gardens
Bandstand
Pond
Aviary
9230
049ha
12
Bowling Green
War Meml
Tennis Court
Tennis Court
Cinema
ATC Centre
Sub Sta
Pipe Line
HAVERFIELD ROAD
SPALDING COMMON
LOVE LANE
TIME'S COURT
ALEXANDRA ROAD
AYSCOUGH AVENUE
Spalding Grammar School
Pavilion
Swimming Pool
Spalding High School
COWBIT ROAD
WELLAND ROAD
B1356
A16
A1073
Builder's Yard
Posts
Bakery
BOWDITCH ROAD
Eastleigh
The Bungalow
Camp Corsage
246
247
248
249
250
251
252
SUE - Hatfield Woods
Kesgrave Spalding
HOLLAND WITH BOSTON CO CONST
Westbourne Road
TF 2421-2521
CONVERSION SCALES
HECTARES-ACRES
METRES-FEET
1 metre = 3·2808 feet
1 foot = 0·3048 metre
SYMBOLS
PTP ..... Police Telephone Pillar
RH ..... Road House

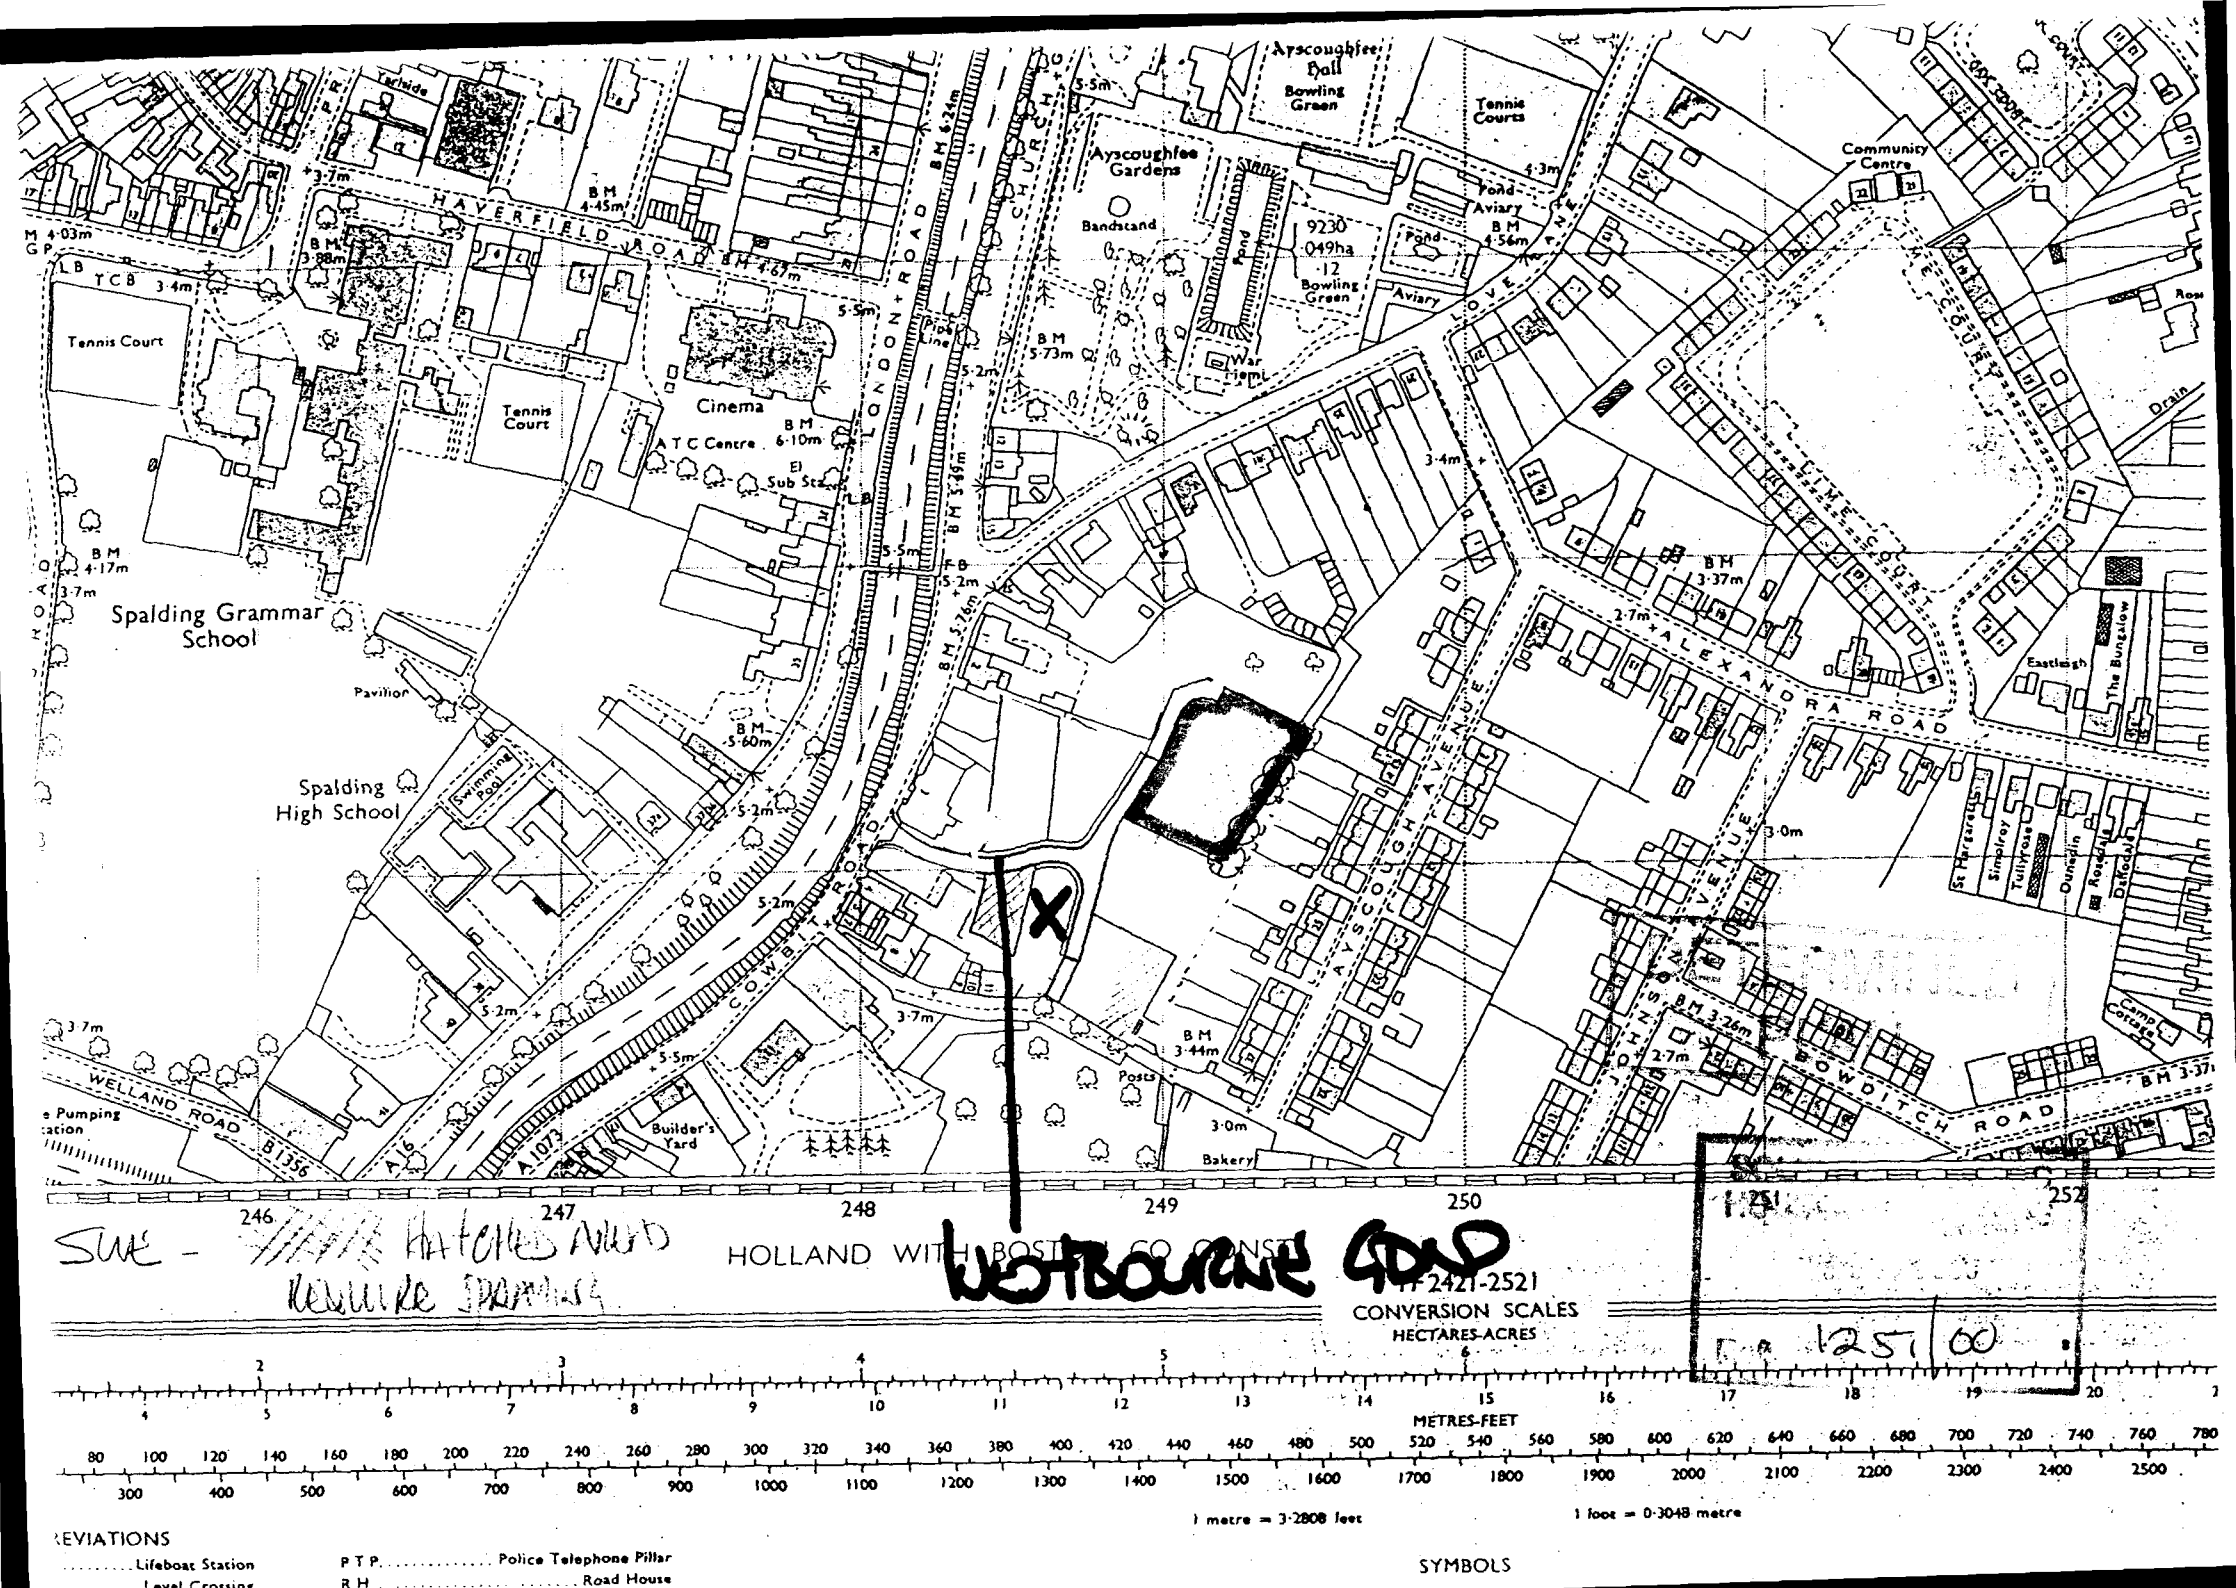


N WEST

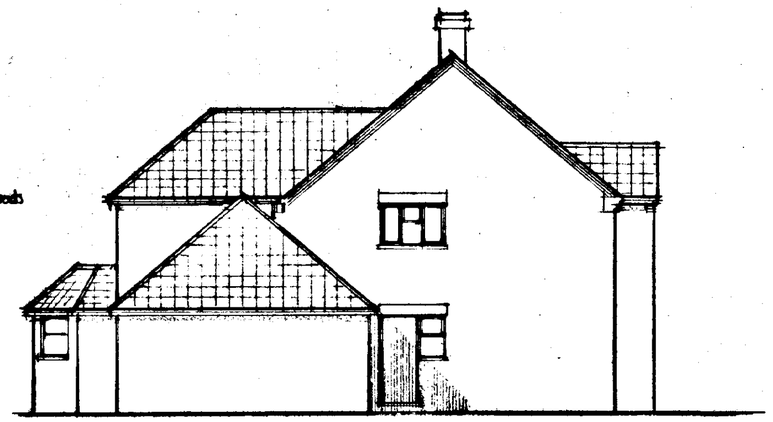


N EAST




S EAST

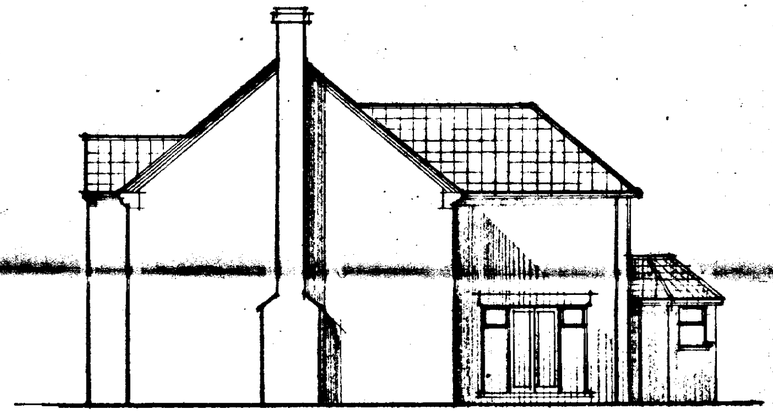

S WEST

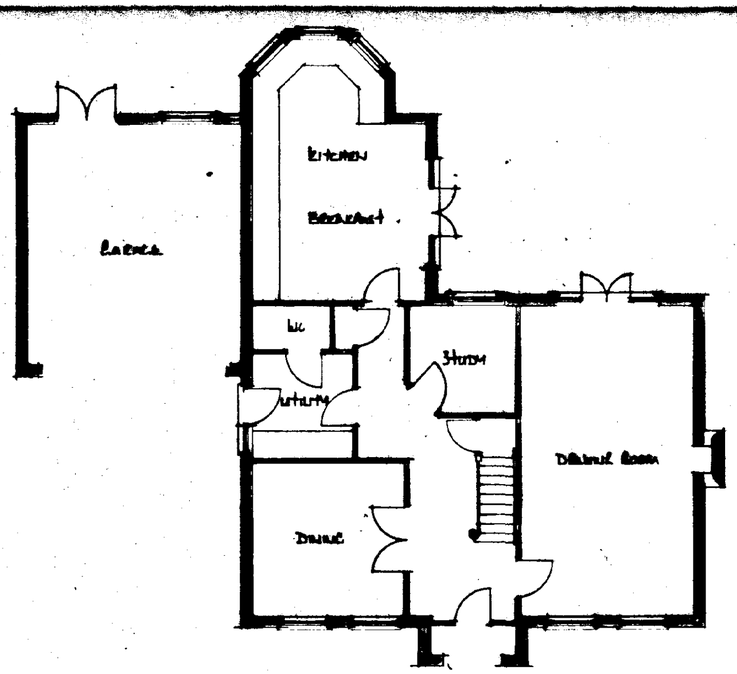

GROUND FLOOR PLAN

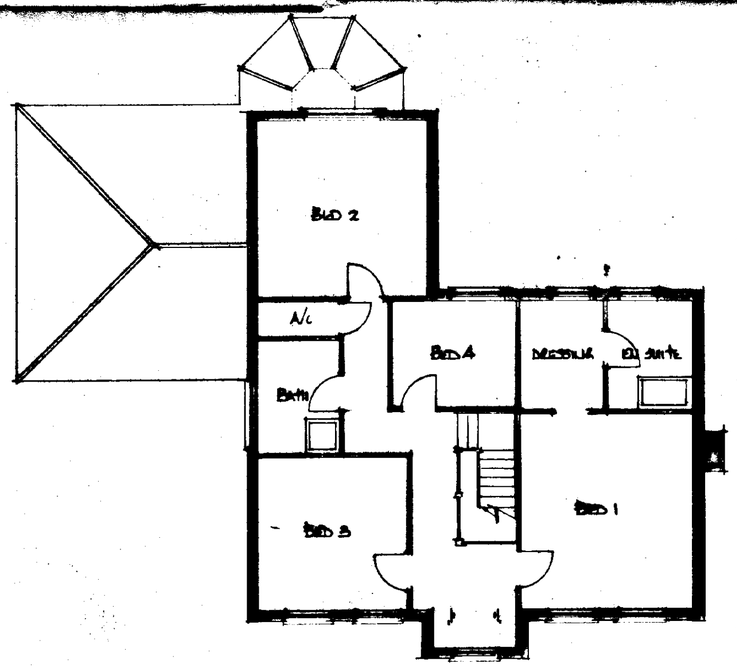

FIRST FLOOR PLAN

Cley Developments Ltd

23 Cley Hall Drive, Spalding, Lincs PE11 2FB

Tel 01775 724737 / 767968

Project: Proposed dwellings at Plots 7A & 8 Westholme Gardens Sibsey

Title: Plans & Elevations

Scale: 1:100

Date: Oct 00 Drawn: AL

Drawing No: W78A/01

DETERMINED PLAN

SOUTH HOLLAND DC HOUSING & PLANNING 19 OCT 2000 Ref: 1251/06

A

8

7

9.73

lime

fence

2.1m

shed

9.76

17.2

lime

9.53

lime

9.45

9.48

fence

17.1

lime

9.59

16.0

sycamore

9.76

peg

Fence panel in this position displaced

23m

mh
cl 9.80
il 8.02
filled with sludge

Approximate line of piped dyke.

1.8m high close boarded fence

1.8m high close boarded fence

10.14

wall

1.8m boarded fence

garage

low railed fence

10.04

AMENDED PLAN

Ref.

SOUTH STAFFS DC
HOUSING & PLANNING
-7 DEC 2000
Ref. 12516/00

1:100

DETERMINED PLAN

10.38

10.39

Hedge of Taxus baccata Maintained at 1.0m in height

Prunus dulcis

Prunus alba

Sorbus aria Lutescens

foul marker 10.07

10.37

10.35

10.29

10.30

10.31

rod eye ?

Prunus dulcis

Prunus alba

foul marker 9.75

stop taps

FH 10.24

Malus John Downie

Malus Golden Hornet

BT 10.19

Prunus alba

Prunus dulcis

9.88

9.93

10.18

10.11

10.01

Dropped Kerb

1.8 M WIDE SERVICE MARGIN

IC 10.33

Outside edge of private drive

10.25

10.21

10.18

mh 10.17

Dropped Kerb

9.94

9.89

10.23

10.03

10.27

Manho
tempo
10.00

Rev A . 24-11-00 1.8m wide service margin added

DETAILS ON THIS DRAWING ARE COPYRIGHT OF SIDEBOTTOM RICHARDSON CHENG LIMITED. THIS IS A CONFIDENTIAL DOCUMENT AND MUST NOT BE COPIED, USED OR DIVULGED IN ANY WAY WITHOUT PRIOR WRITTEN CONSENT.