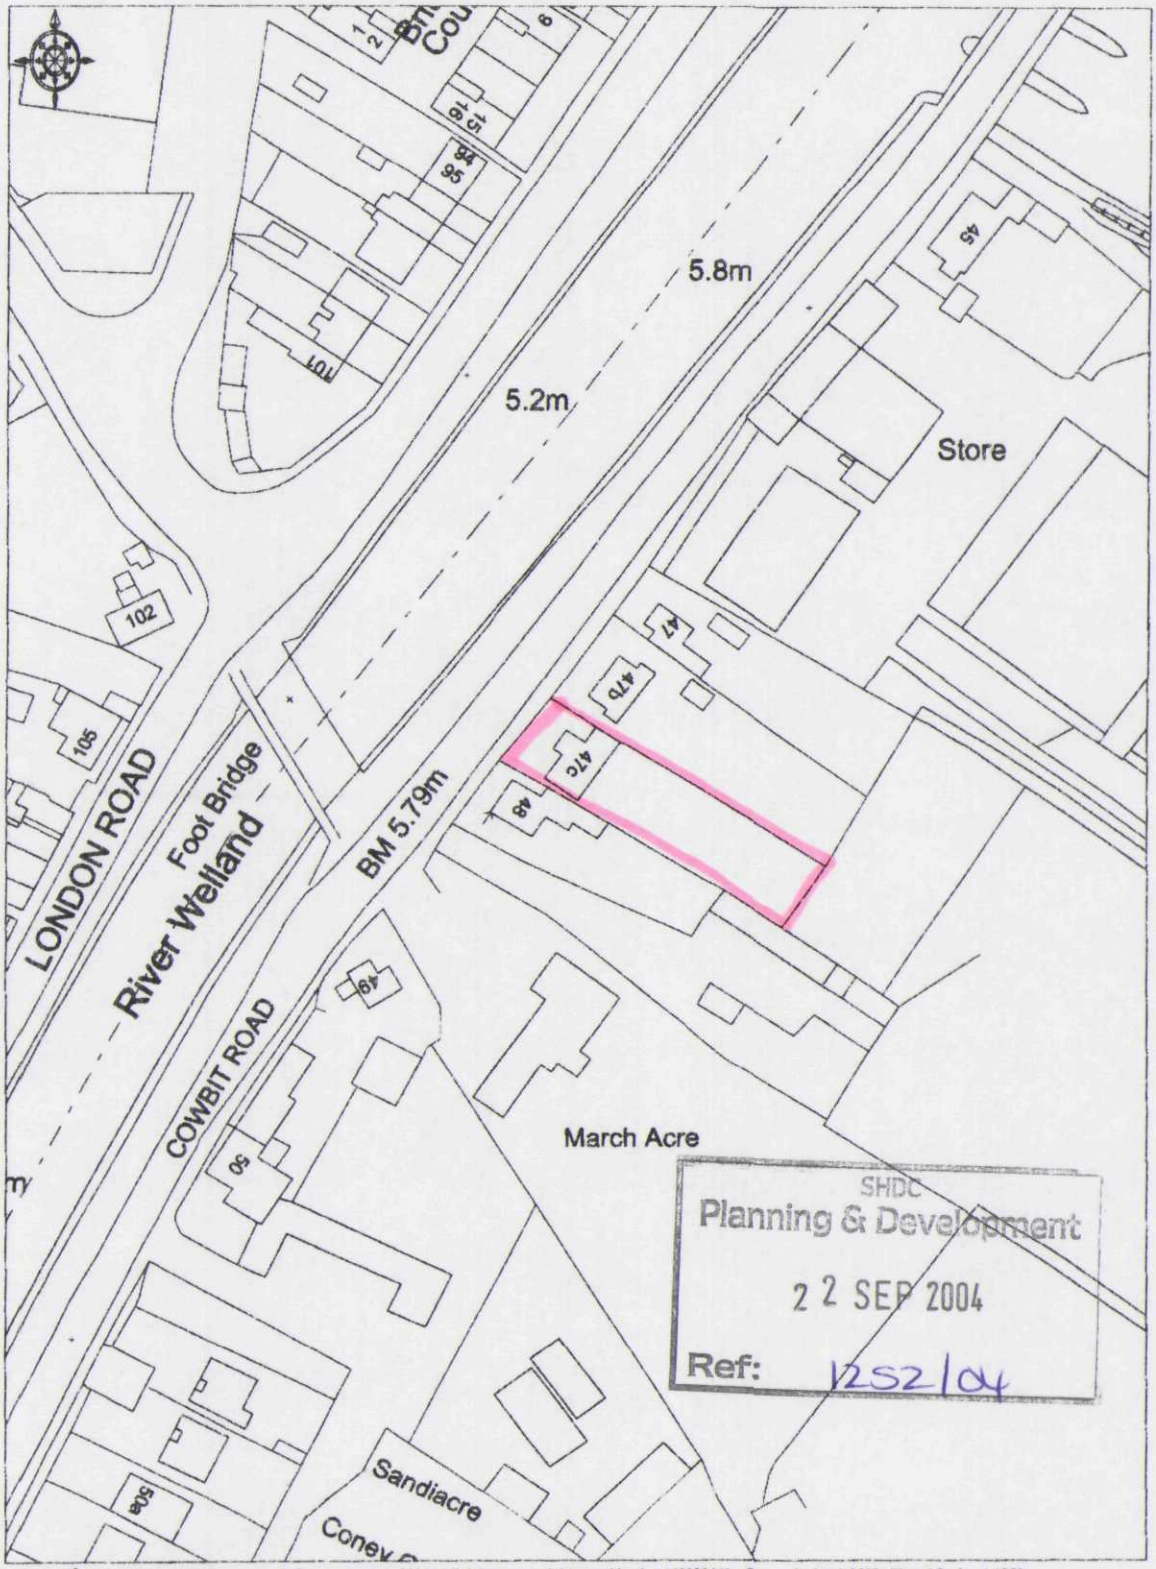


© Crown copyright 2004. All rights reserved. Licence Number 100020449. Survey Scale - 1:2500 Plotted Scale - 1:1250

47c Cowbit Road, Spalding

DETERMINED PLAN