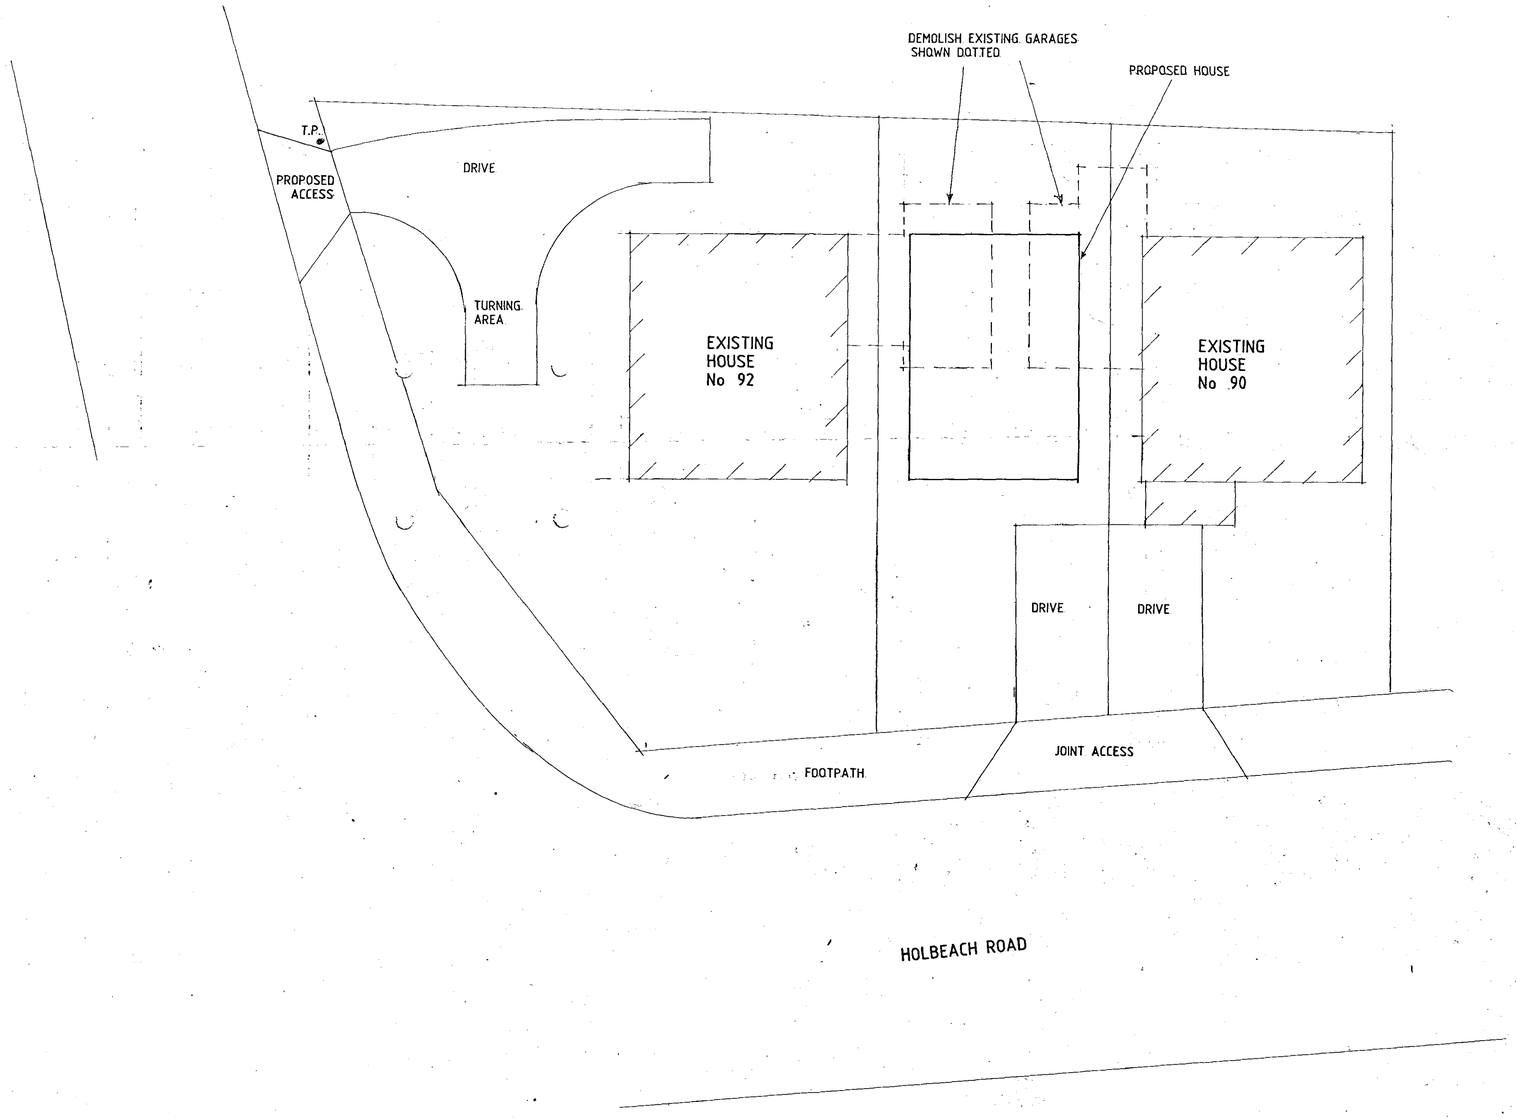


SITE PLAN

Status DESIGN
CONSULTANTS IN ARCHITECTURE & PLANNING

PROPOSED HOUSE BETWEEN
90 & 92 HOLBEACH ROAD,
SPALDING FOR

MR. T.S. KHELA.

1:100	SD05-082/1
MARCH-06	B.GILHAM.

2 Edinburgh Walk, Holbeach,
Spalding, Lincs. PE12 7AP
Tel: 01406 424343 Fax: 01406 490702