

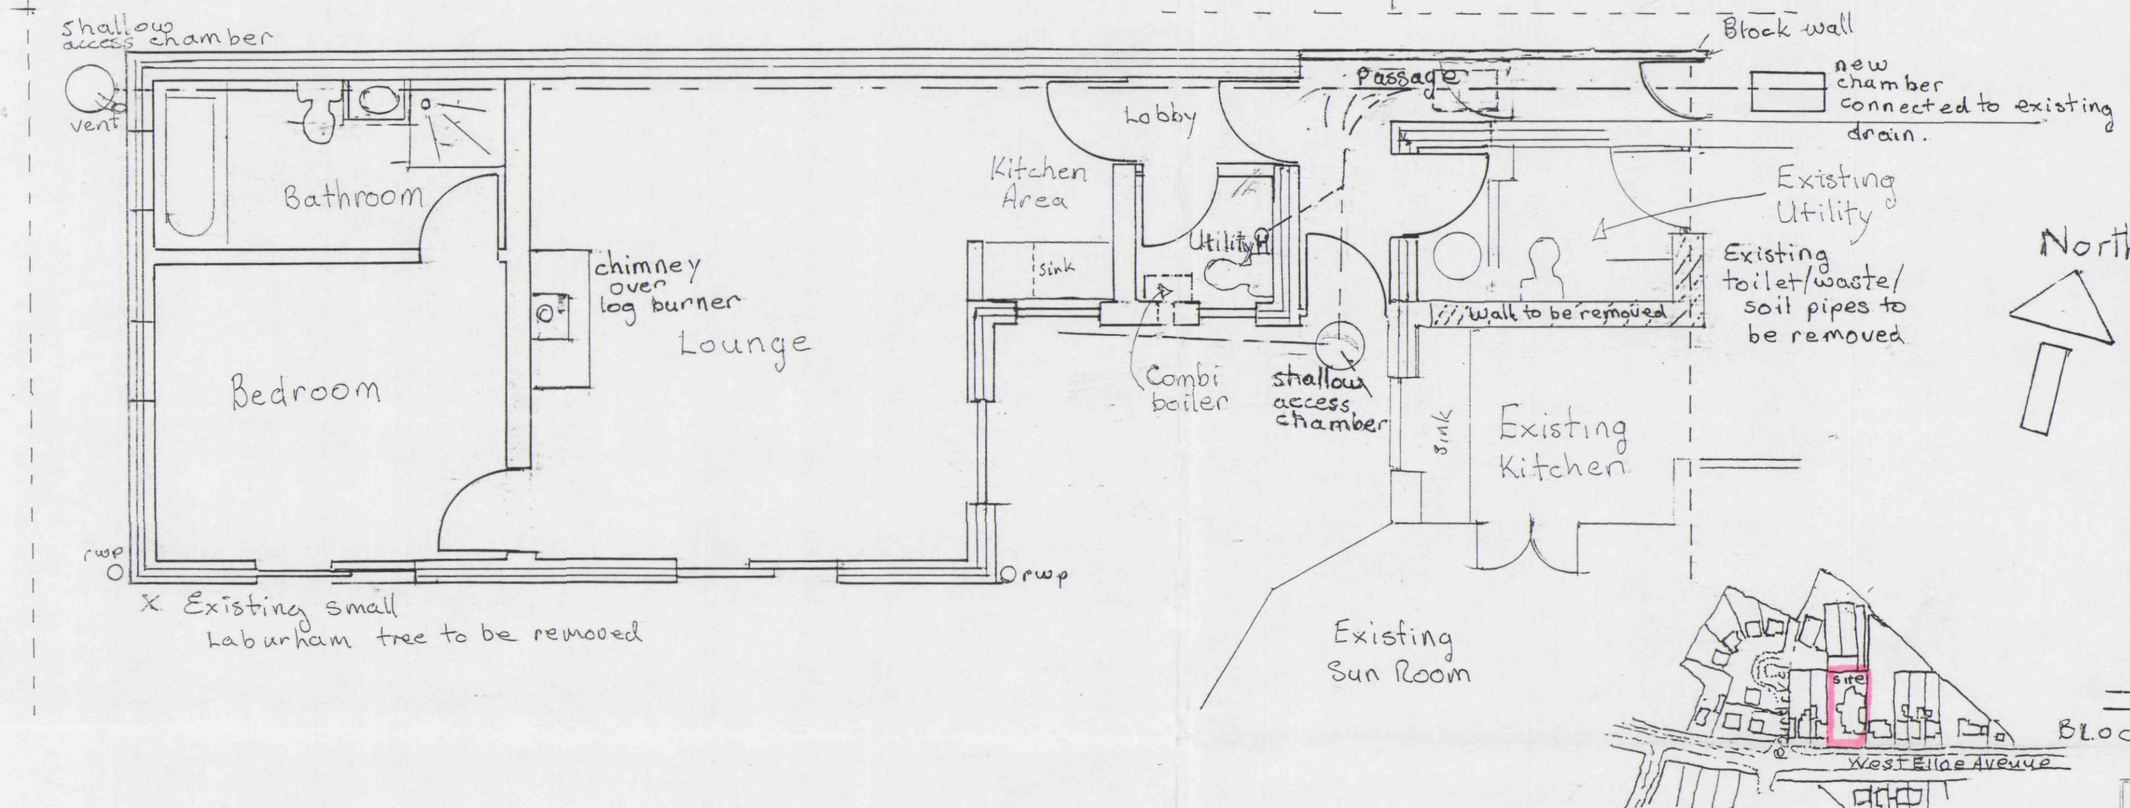


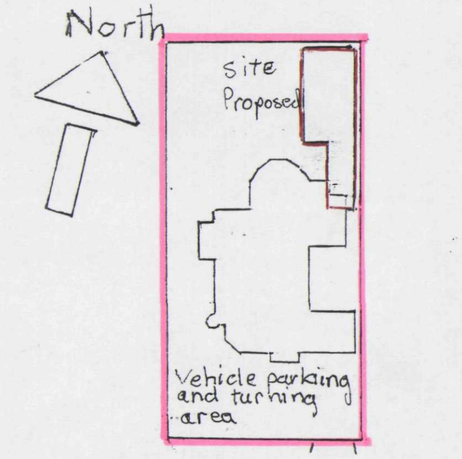


BLOCK PLAN SCALE 1:500

LOCATION PLAN SCALE 1:2500

SHDC
Planning & Development
22 SEP 2004
Ref: 1253/04

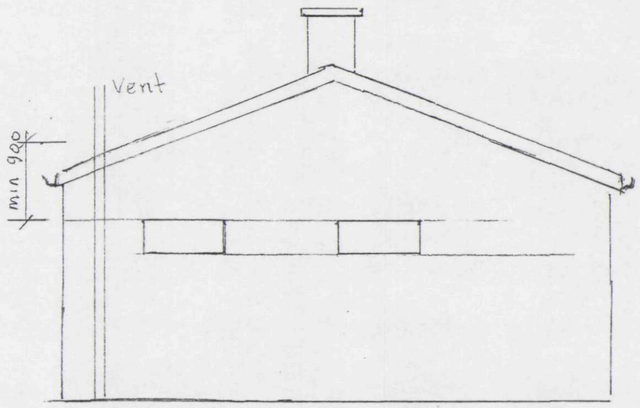

END ELEVATION (NORTH)

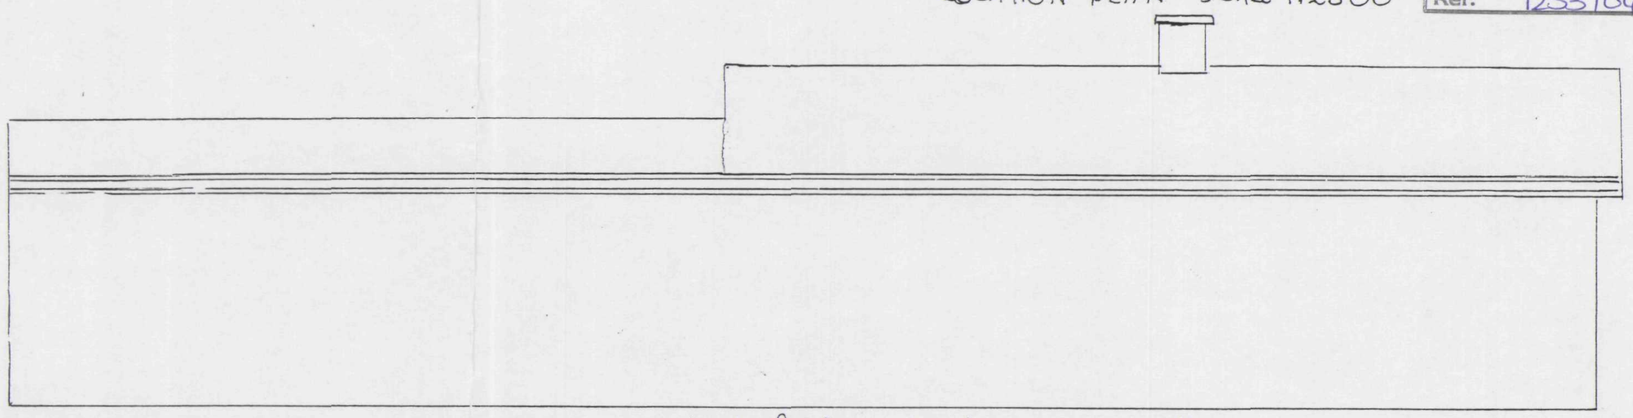

white masonry paint finish on block rendered wall

SIDE ELEVATION (EAST)

For further detail refer to notes

SUPERSEDED

Scale: 1:50

Date: September 2004

Drawing No: 09/09/1/KS

Project:
BUNGALOW EXTENSION TO ACCOMMODATE ELDERLY PARENTS INCORPORATING ALTERATIONS TO EXISTING KITCHEN.

47 WEST ELLOE AVENUE, SPALDING

Applicant: MR.& MRS. K. SESTON